DECISION UNDER DELEGATED AUTHORITY ON AN APPLICATION BY SKYCITY CASINO MANAGEMENT LIMITED FOR APPROVAL OF NEW FLOOR PLANS FOR THE AUCKLAND CASINO

Date of Decision: 26 May 2009

1 On 21 May 2009, SKYCITY Casino Management Limited ("**SCML**") applied, pursuant to condition 11 of its operator's licence for the Auckland casino, for approval of new floor plans, "March 2009 V2" and "April 2009 V2"

2 The application raises no issues the Commission needs to consider Accordingly the application is approved by the Chief Gambling Commissioner and the Acting Executive Director under delegated authority pursuant to condition 11 of SCML's operator's licence.

3 Floor plan "March 2009" ceases to be valid once SCML is fully reliant on plan "March 2009 V2"

4 Floor plans "April 2009" and "March 2009 V2" cease to be valid once SCML is fully reliant on plan "April 2009 V2"


5 Floor plans "March 2009 V2" and "April 2009 V2" are attached

GAMBLING COMMISSION

Peter Shin
Chief Gambling Commissioner
Gambling Commission

Blair Cairncross
Acting Executive Director
Gambling Commission

26 May 2009

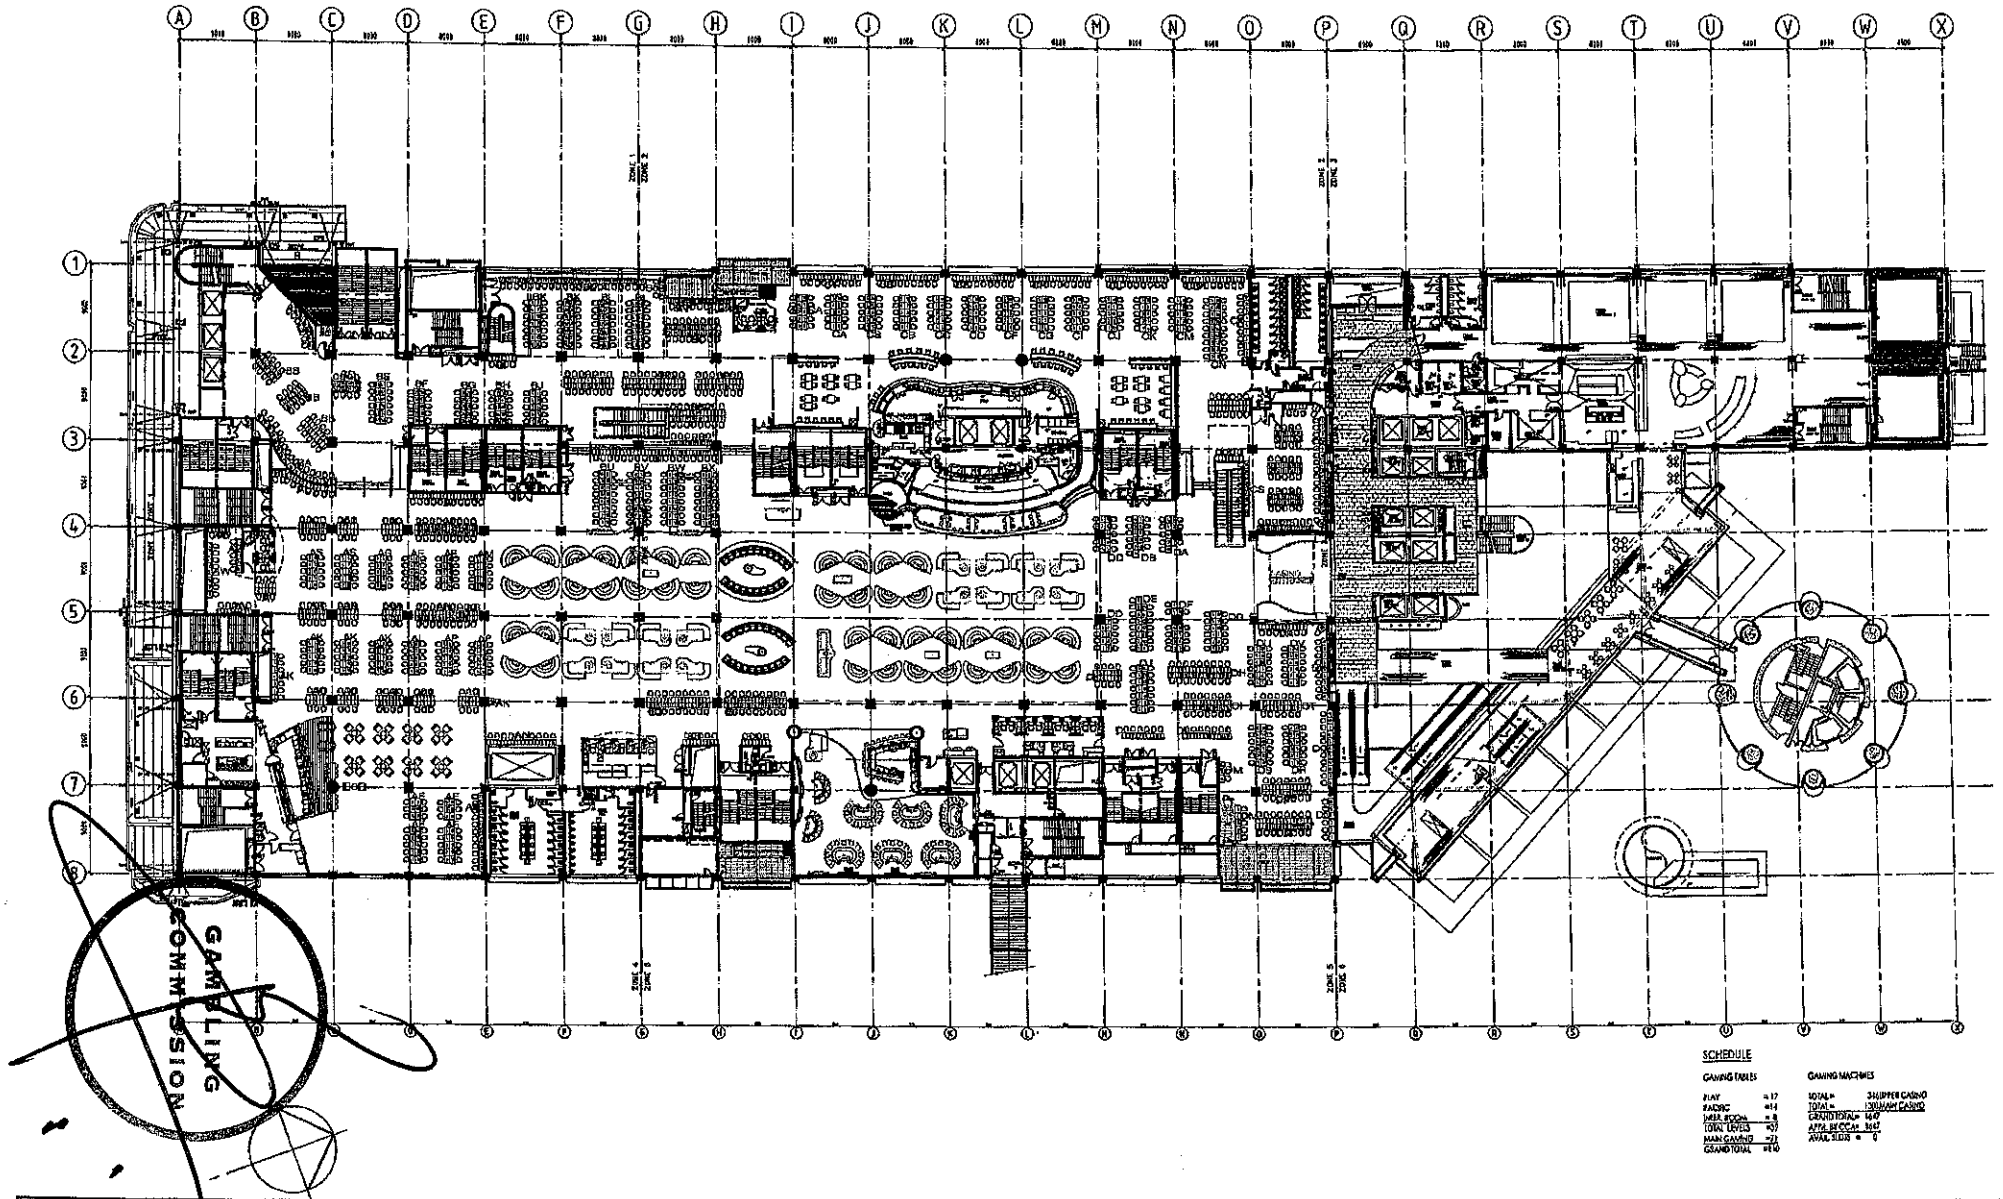

March 2009 V2

Moller Architects
Call +64 9 3570686
Fax +64 9 3570689

CLIENT AND PROJECT

SKYCITY ENTERTAINMENT GROUP

Sky City Entertainment Group
Gaming Layouts

DRAWING INFORMATION

Design
Drawn AO
Original Scale (A1) 1:00
Reduced Scale (A3) 1:200
Dwg. Chk'd TGD
Approved for Construction Date
Date Chk'd
CAD File
Print Date Thursday, 14 May 2009 10:44:36 am

* Refer to Revision 1 for Original Signatures
Note Contractor must verify all dimensions before commencing work.
This drawing shall be read in conjunction with all relevant documents.
Copyright © Craig Craig Moller Auckland Limited 2002


DRAWING TITLE

Level 2 Gaming Layout
SKYCITY
Proposed Layout - Post Refurb
1202 (M)

REVISION

No.	Revision	By	Chk	Appd	Date
01	FOR APPROVAL				12/05/09
02	REVISED GAMING MACHINE LAYOUT				14/05/09
03	removed gaming machines at Northern Bar				14-05-09

JOB NO. 5132C
DRAWING NO. 1202 M
REVISION 12

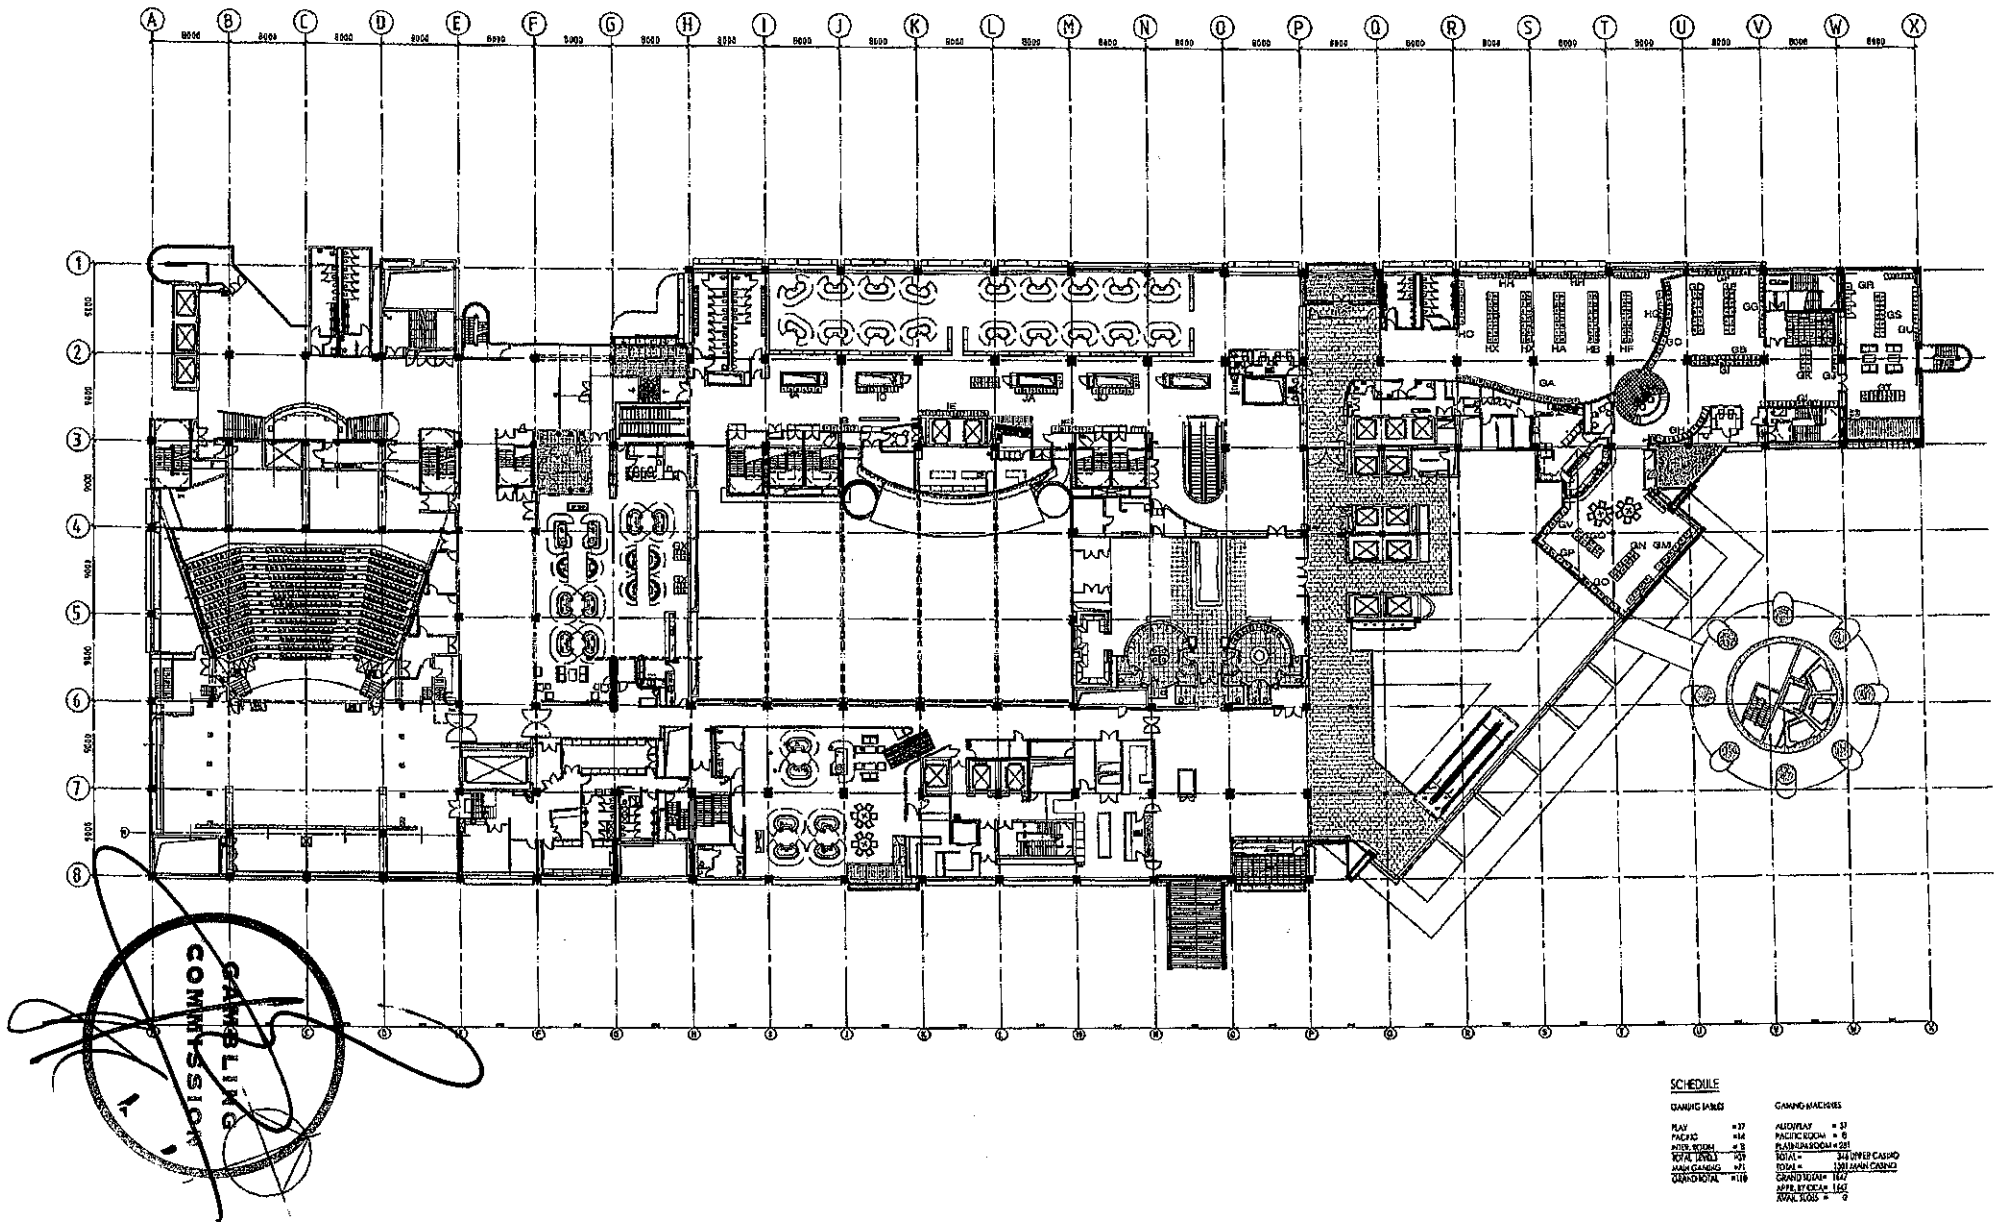

March 2009 V2

Moller Architects
Call+64 9 3570686
Fax+64 9 3570683
Level 10 Tower Plaza
147 Albert Street
PO Box 105 253
Auckland, New Zealand
www.mollerarchitects.com

CLIENT AND PROJECT
SKYCITY ENTERTAINMENT GROUP
Sky City Entertainment Group
Gaming Layouts


DRAWING INFORMATION
Design
Drawn AJB
Orig. Chk' TSG
Dsn. Chk'
CAD File: N:\A5132C-WD' Gaming Layouts\CAD\A-PLOTS\rev-p-13- gaming Layout
Plot Date: Tuesday, 19 May 2009 10:48:39 a.m.
Original Scale (A1) 1:50
Reduced Scale (A3) 1:100
Approved For Construction* Date / /
* Refer to Revision 1 for Original Signatures
Note Contractor shall verify all dimensions before commencing work.
This drawing shall be read in conjunction with all relevant documents.
Copyright © Craig Craig Moller Auckland Limited 2002

DRAWING TITLE
Level 3 Gaming Layout
SKYCITY
Post Refurb Proposed Layout

REVISION

No.	Revision	By	Chk	Appd	Date
01	ISSUE FOR APPROVAL	AC	-	-	07/05/09
02	ISSUED FOR APPROVAL	TSG	-	-	12/05/09
10	Additional gaming machines - issued for approval	AJB	-	-	19/05/09

JOB NO. 5132C | DRAWING NO. A1203(B) | REVISION 10

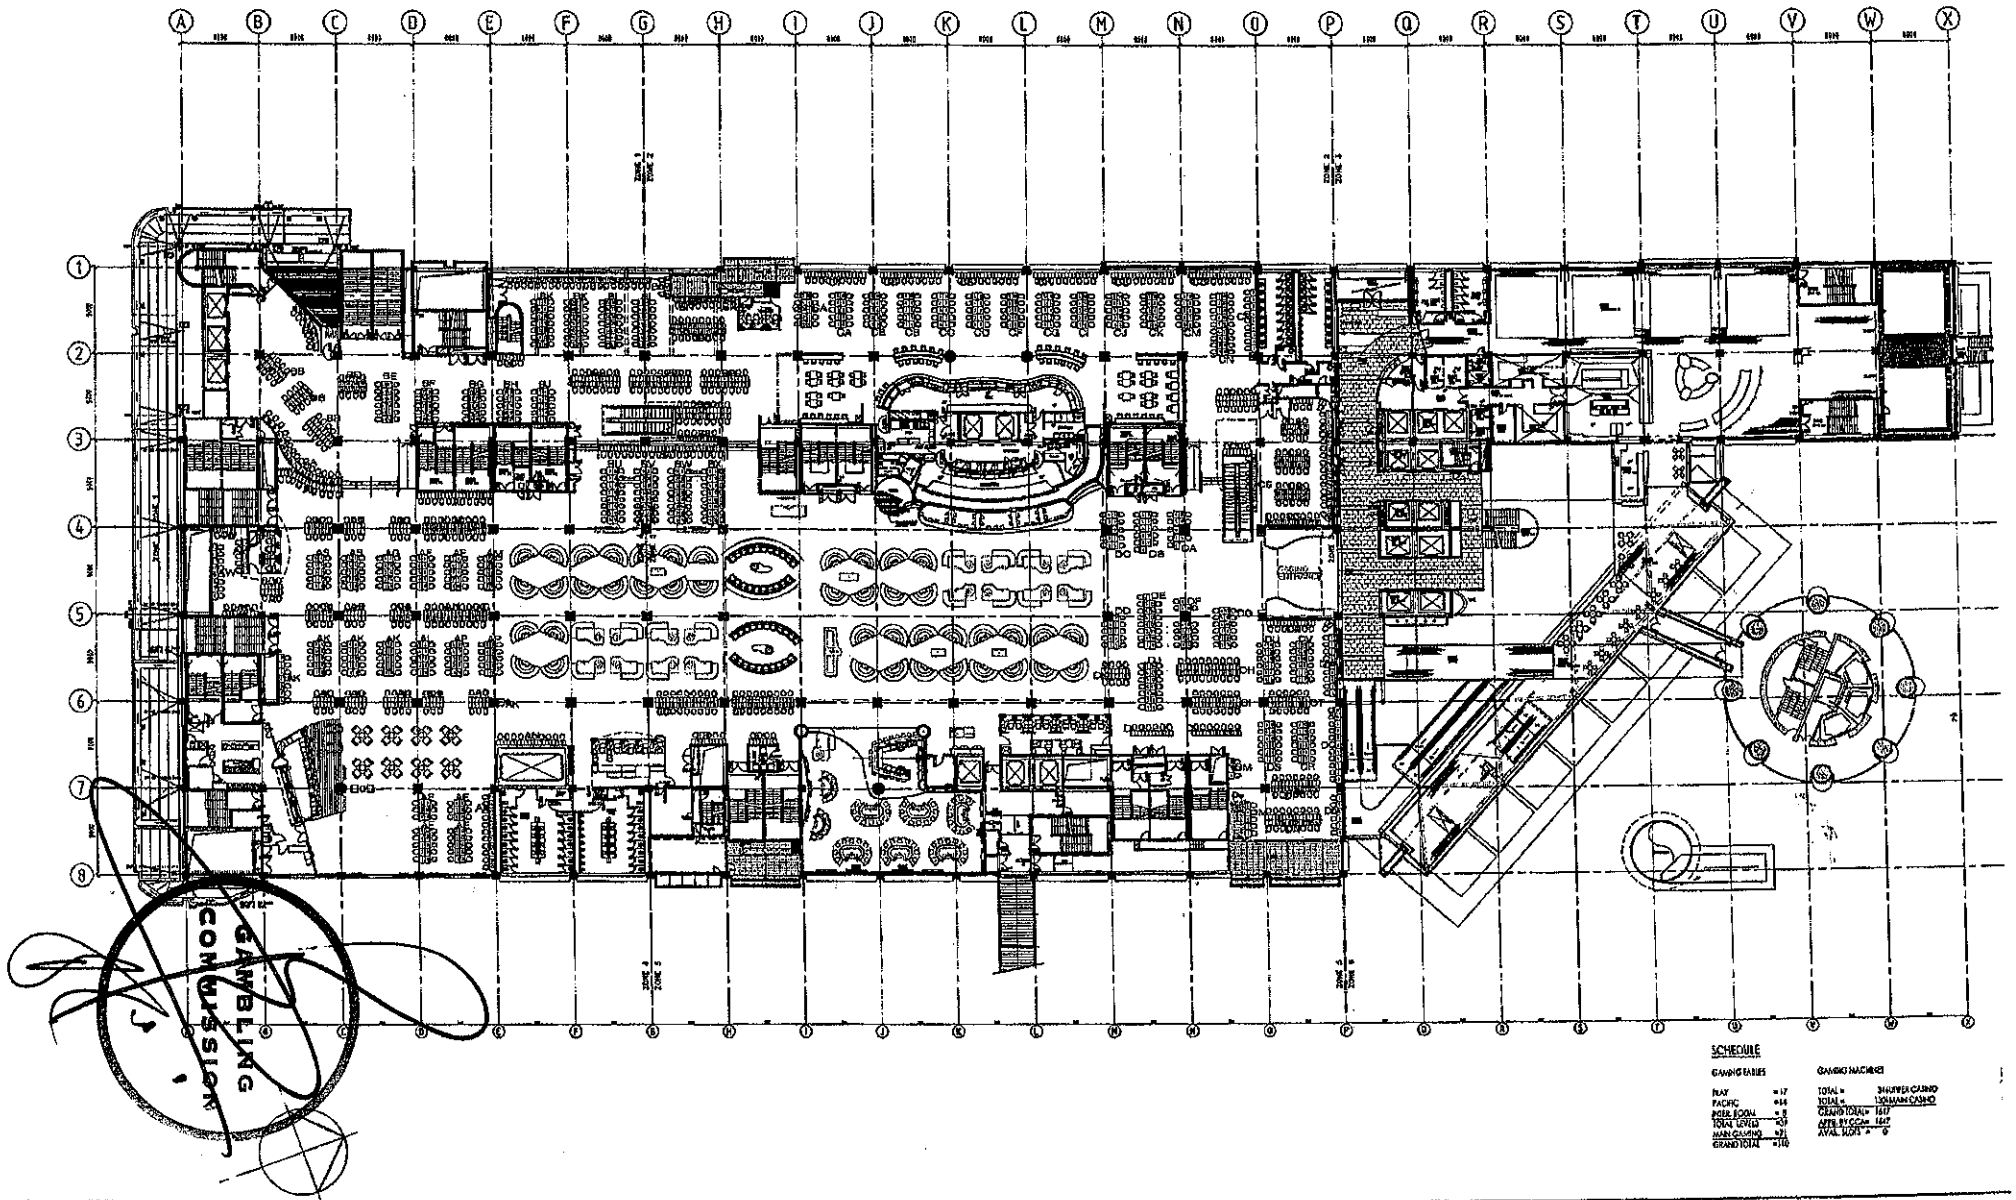

April 2009 V2

Moller Architects
Call+64 9 3570668
Fax+64 9 3570669
Level 13 West Plaza
8Y2 Albert Street
PO Box 105-283
Auckland, New Zealand

CLIENT AND PROJECT

SKYCITY ENTERTAINMENT GROUP

Sky City Entertainment Group
Gaming Layouts

DRAWING INFORMATION

Design — Original Size (A1) 100
Drawn AC — Reduced Size (A3) 200
Dwg. Date 2009 — Approved for Construction* Date
Cert. Chk*
CAD File X:\5132C-MOF Gaming Layouts\[5132C-1202]-p-12-gaming Layout.dwg
Plot Date Tuesday, 21 April 2009 10:48:58 a.m.


* Refer to Revision 1 for Original Signatures
Main Contractor shall verify all dimensions before commencing work.
This drawing shall be read in conjunction with all relevant documents.
Copyright © Craig Craig Moller Auckland Limited 2002

DRAWING TITLE

Level 2 Gaming Layout
SKYCITY
Proposed Layout - Post Refurb
1202 (M)

REVISION				
No.	Revision	By	Ckd	Appd Date
01	FOR APPROVAL	AC	-	- 15/05/09
02	REVISED GAMING MACHINE LAYOUT	-	-	- 11/05/09
12	removed gaming machines at Seafood Bar	-	-	- 21-05-09

JOB NO. 5132C — DRAWING NO. 1202 M — REVISION 12

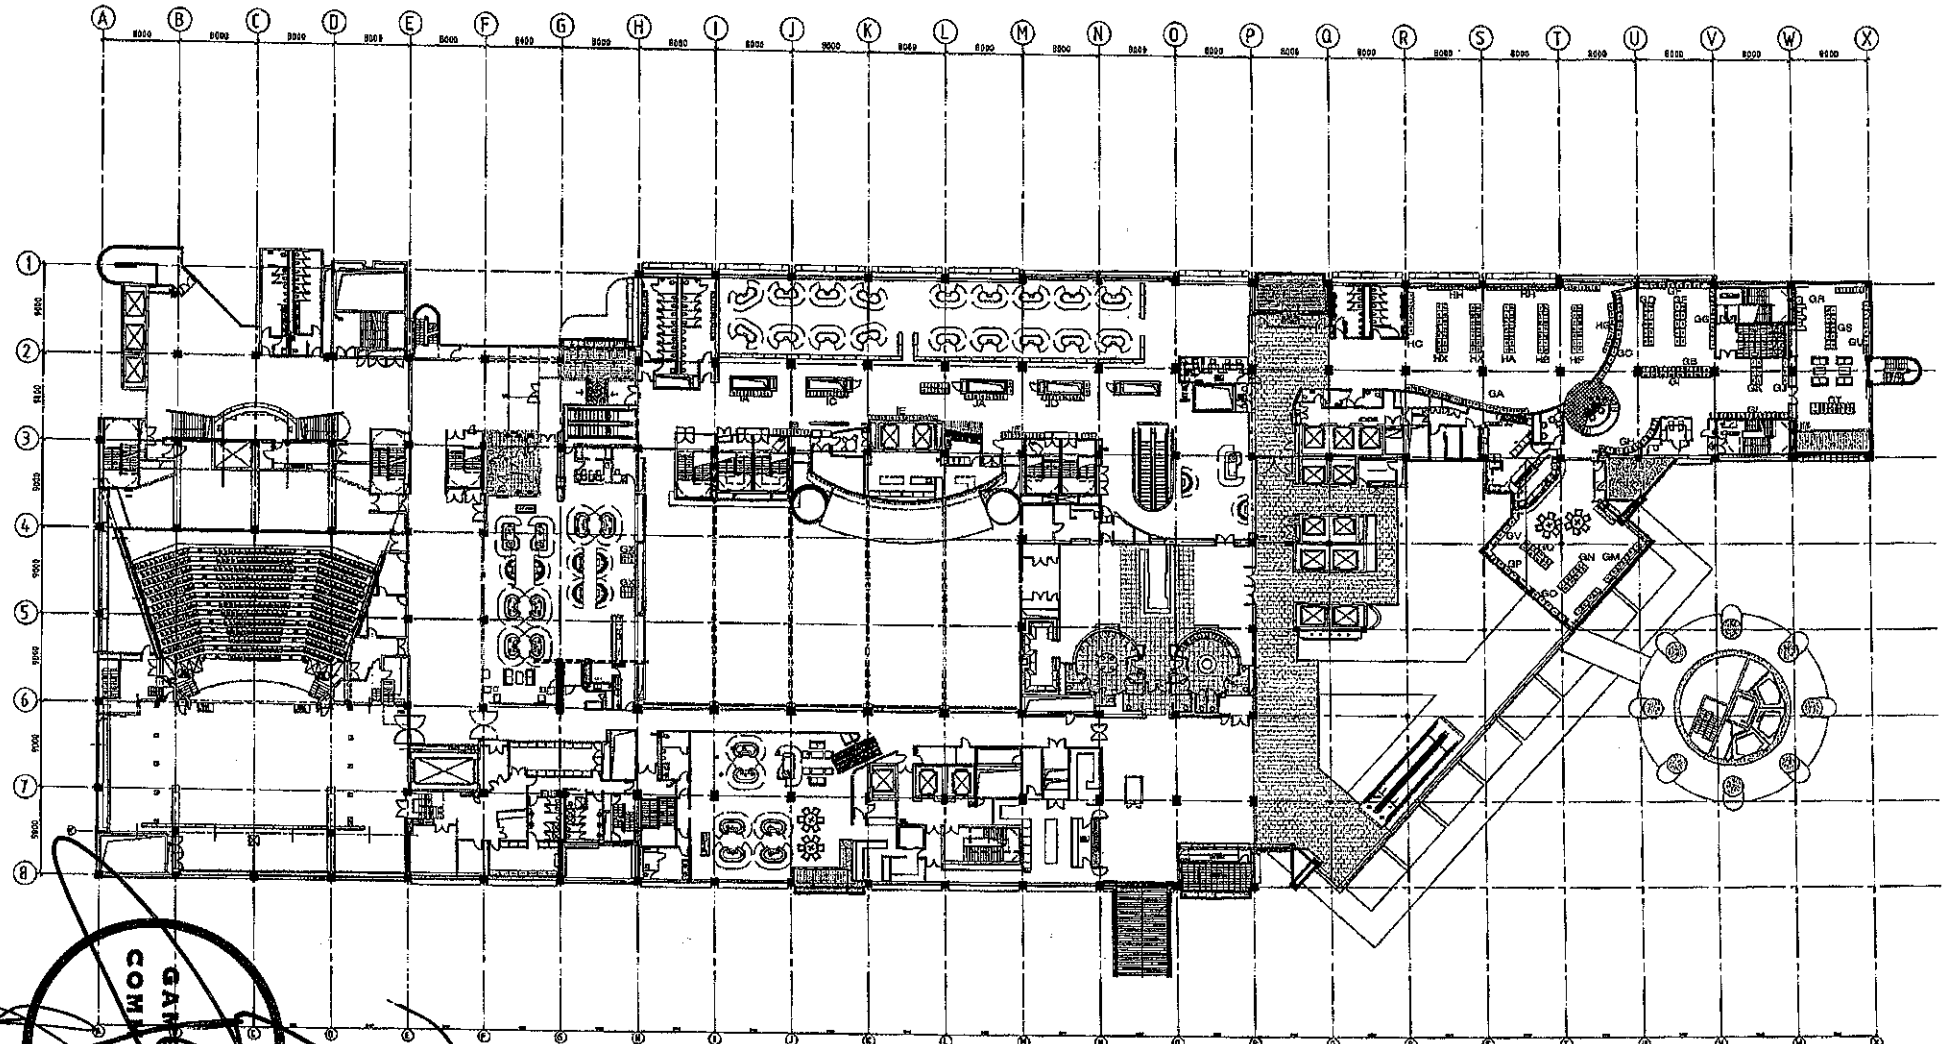

SCHEDULE

GAMING TABLES

PLAY	=17
PACIFIC	=14
INNER ROOMS	= 8
TOTAL TABLES	=39
MAIN GAMING	=21
GRAND TOTAL	=330

GAMING MACHINES

AUTOPLAY	= 57
PACIFIC ROOM	= 9
PLATINUM ROOM	= 203
TOTAL =	349 UPPER CASINO
TOTAL =	1209 MAIN CASINO
GRAND TOTAL=	1549
AVAIL BY CCAM=	1442
AVAIL SEATS =	0

GAMBLING COMMISSION

April 2009 V2

Moller Architects

Call+64 9 3570668
Fax+64 9 3570692

Level 13 Nicol Metro
167 Albert Street
PO Box 105 283
Auckland, New Zealand
www.mollerarchitects.com

CLIENT AND PROJECT

SKYCITY ENTERTAINMENT GROUP

Sky City Entertainment Group
Gaming Layouts

DRAWING INFORMATION

Design	Original Scale @A1 1:250
Drawn AJB	Reduced Scale @A3 1:500
Dwg. Chk'd TSG	Approved for Construction Date
Doc. Chk'd	
CAD File	N:\A1203C-MOE Gaming Layouts\DWG\M-REFSyr-p-L3-gaming Layout.dwg
Plot Date	Tuesday, 19 May 2009 8:33:23 a.m.

* Refer to Revision 1 for Original Signatures

Main Contractor shall verify all dimensions before commencing work. This drawing shall be read in conjunction with all relevant documents.

Copyright © Craig Craig Moller Auckland Limited 2002

0 5 10 20 30 40 50

DRAWING TITLE

Level 3 Gaming Layout
SKYCITY

Post Refurb Proposed Layout

REVISION				
No.	Revision	By	Chk	Appd Date
D1	ISSUE FOR APPROVAL	KC	-	- 07/05/09
D2	ISSUED FOR APPROVAL	TSG	-	- 12/05/09
D3	Additional gaming numbers - Issued for approval	AJ	-	- 19/05/09

JOB NO.	DRAWING NO.	REVISION
5132C	A1203(B)	11