UNDER DELEGATED AUTHORITY ON AN APPLICATION BY SKYCITY CASINO MANAGEMENT LIMITED FOR APPROVAL OF NEW FLOOR PLANS FOR THE AUCKLAND CASINO

Date of Decision: 14th **June 2013**

1. On 11 June 2013, SKYCITY Casino Management Limited ("**SCML**") applied, pursuant to condition 11 of its operator's licence for the Auckland casino, for approval of eight new floor plans; 2013 L2 001K, 2013 L2 001L, 2013 L2 001M, 2013 L2 001N, 2013 L3 001C, 2013 L5 006, 2013 L5 007 and 2013 L5 008.

2. Condition 11 provides as follows:

> 11. The Licence Holder shall operate in accordance with approved floor layouts showing the position of gaming tables and gaming machines. The Licence Holder shall obtain approval for new floor plans prior to relocating or installing tables or machines in positions not specified in approved floor layouts. When applying, the Licence Holder must submit fresh plans showing the floor layout for the Gambling Area and details of the proposed CCTV layout for consideration. Any change must comply with the Surveillance Standard. The Executive Director and a single Gambling Commissioner may approve the new floor plans if they are satisfied that the floor layout has no potentially adverse effects. If they are not so satisfied, the proposed floor plan must be referred to the Commission for a decision on approval.

3. SCML submitted as follows:

   (a) It seeks approval for four plans for the main gaming floor; plans 2013 L2 001K, 2013 L2 001L, 2013 L2 001M and 2013 L2 001N. The first two of these plans involve a reconfiguration of Rapid Roulette terminals, the third plan reflects the relocation of 9 Poker tables from level 3 to level 2 and the removal of 6 substitute tables, while the fourth plan reflects a reconfiguration of tables on the main gaming floor. Each of these four plans will be implemented at different stages.

   (b) It also seeks approval of a new plan for level 3; 2013 L3 001C. This plan reflects the relocation of 9 Poker tables from level 3 to level 2. Once plan 2013 L3 001C is implemented, plan 2013 L3 001B will cease to be valid.

   (c) It also seeks approval of three new plans for level 5; plans 2013 L5 006, 2013 L5 007 and 2013 L5 008. The only change to the currently approved level 5 plans (2013 L5 003, 2013 L5 004 and 2013 L5 005) is that the reference to 8 substitute tables is replaced with a reference to 2 substitute tables.

   (d) It seeks approval for plans 2013 L5 006, 2013 L5 007 and 2013 L5 008, which it will rely on at the time it relies on plans 2013 L2 001M and 2013 L2 001N.

4. The proposal raises no issues of regulatory concern for the Commission. Accordingly plans 2013 L2 001K, 2013 L2 001L, 2013 L2 001M, 2013 L2 001N, 2013 L3 001C, 2013 L5 006, 2013 L5 007 and 2013 L5 008 are approved by the Chief Gambling Commissioner and the Executive Director under delegated authority pursuant to condition 11 of SCML's operator's licence for the Auckland casino.

6. Plans 2013 L2 001K, 2013 L2 001L, 2013 L2 001M and 2013 L2 001N are **attached**. Once SCML is reliant on plan 2013 L2 001K, 2013 L2 001J will cease to be valid. Once SCML is reliant on plan 2013 L2 001L, 2013 L2 001K will cease to be valid. Once SCML is reliant on plan 2013 L2 001M, 2013 L2 001L will cease to be valid. Once SCML is reliant on plan 2013 L2 001N, 2013 L2 001M will cease to be valid.

7. Plan 2013 L3 001C is **attached**. Once SCML is reliant on plan 2013 L3 001C, 2013 L3 001B will cease to be valid.


8. Plans 2013 L5 006, 2013 L5 007 and 2013 L5 008 are **attached**. Once SCML is reliant on either 2013 L5 006, 2013 L5 007 or 2013 L5 008, plans 2013 L5 003, 2013 L5 004 and 2013 L5 005 will cease to be valid.

Graeme Reeves
Chief Gambling Commissioner
Gambling Commission

14th June 2013

GAMBLING COMMISSION

Blair Cairncross
Executive Director
Gambling Commission

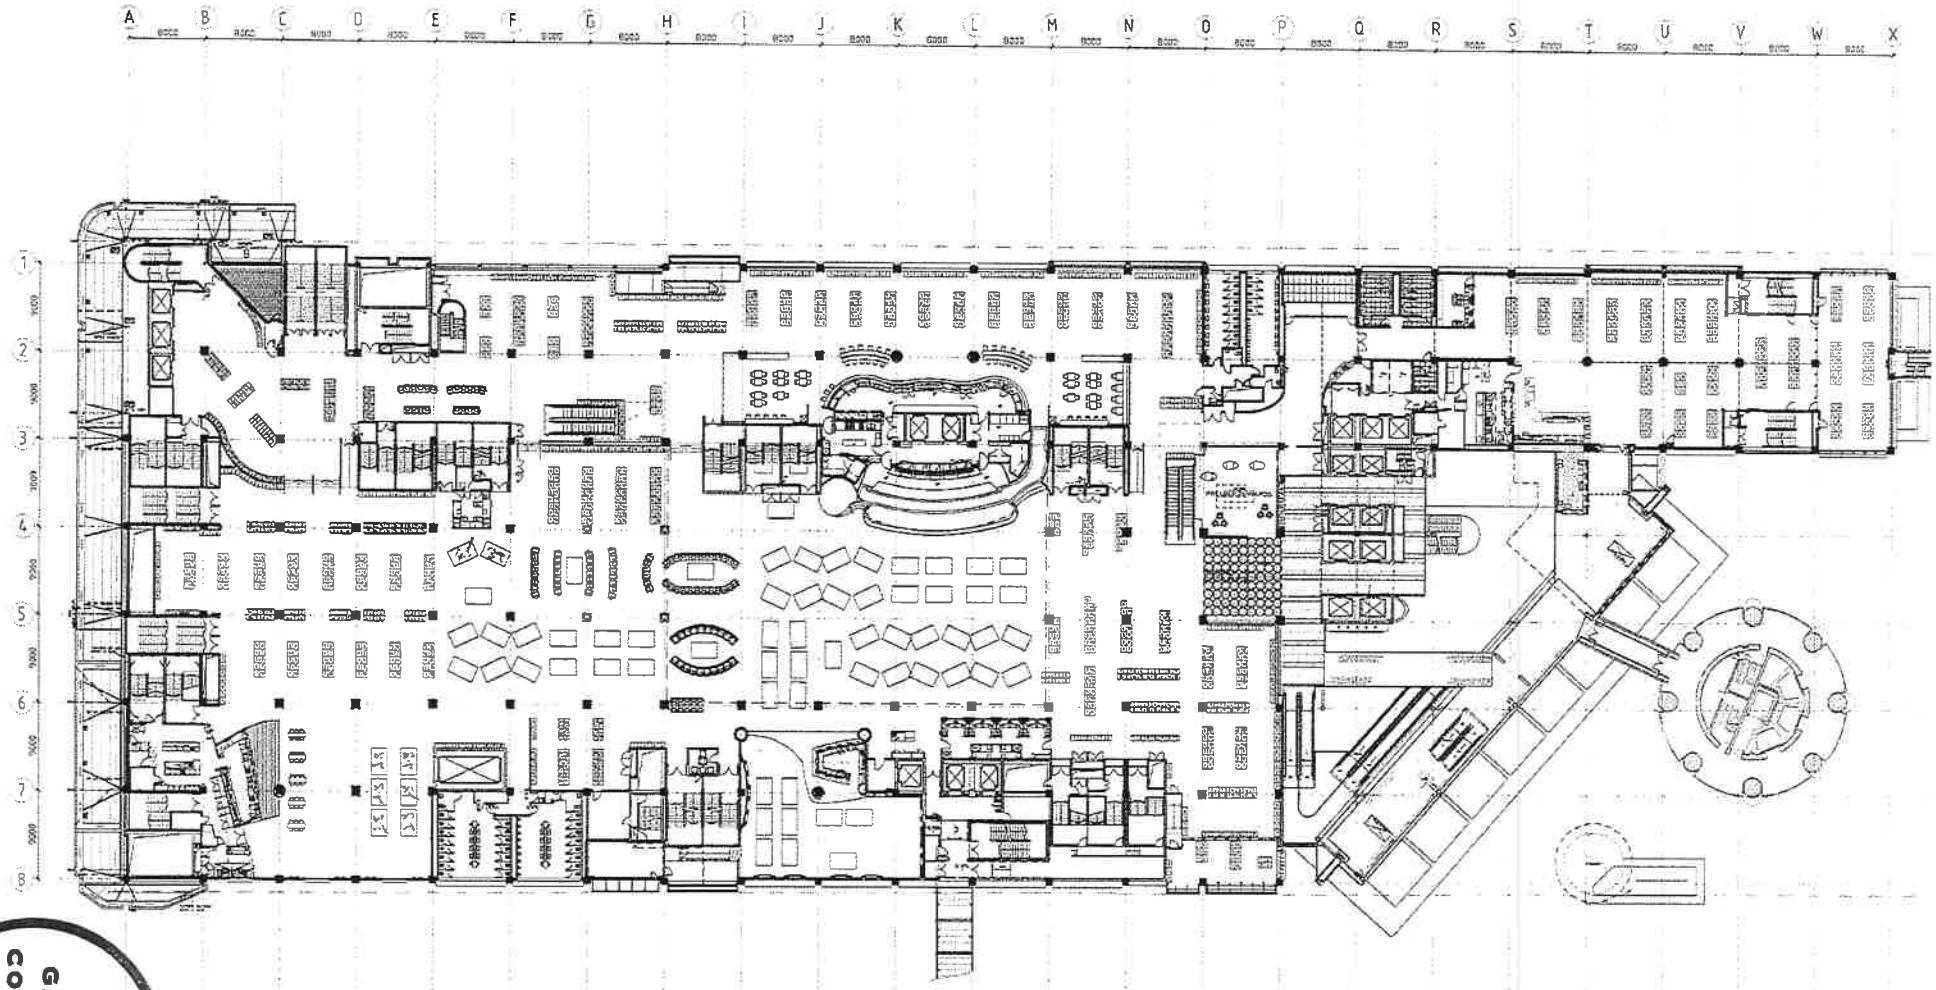

GAMBLING COMMISSION

SCHEDULE

GAMING MACHINES

PLATINUM ROOM	203
VIP	7
DIAMOND ROOM	36
SALONS 51, 52, 56 & GAMING ROOM	7
MAIN ROOM	172
SUB-TOTAL	425
LESS 8% GST	34
NEW TOTAL	391

2013 L2 001K

Moller Architects

Cell +64 9 3570686
Fax +64 9 3570689

Level 12 West Plaza
47-49 Albert Street
PO Box 105-250
Auckland, New Zealand

CLIENT AND PROJECT

SKYCITY ENTERTAINMENT GROUP

Sky City Entertainment Group
Gaming Layouts

DRAWING INFORMATION

Design
Original Scale (A1) 1:100
Drawn AE
Reduced Scale (A3) 1:200
Dwg. Chk'd TBC
Approved for Construction Date
Rev. Date
CAD File
Plot Date Monday, 10 June 2013 4:17:08 p.m.

* Refer to Revision 1 for Original Signatures
Main Contractor shall verify all dimensions before commencing work. This drawing shall be read in conjunction with all relevant documents.
Copyright © Craig Moller Architects Limited 2003

DRAWING TITLE

Level 2 Gaming Layout
SKYCITY
Rapid Roulette Upgrade Stage 1
10/06/2013


REVISION

No.	Revision	By	Chk'd	Appd	Date

JOB NO. 5132C

DRAWING NO. A1202

REVISION

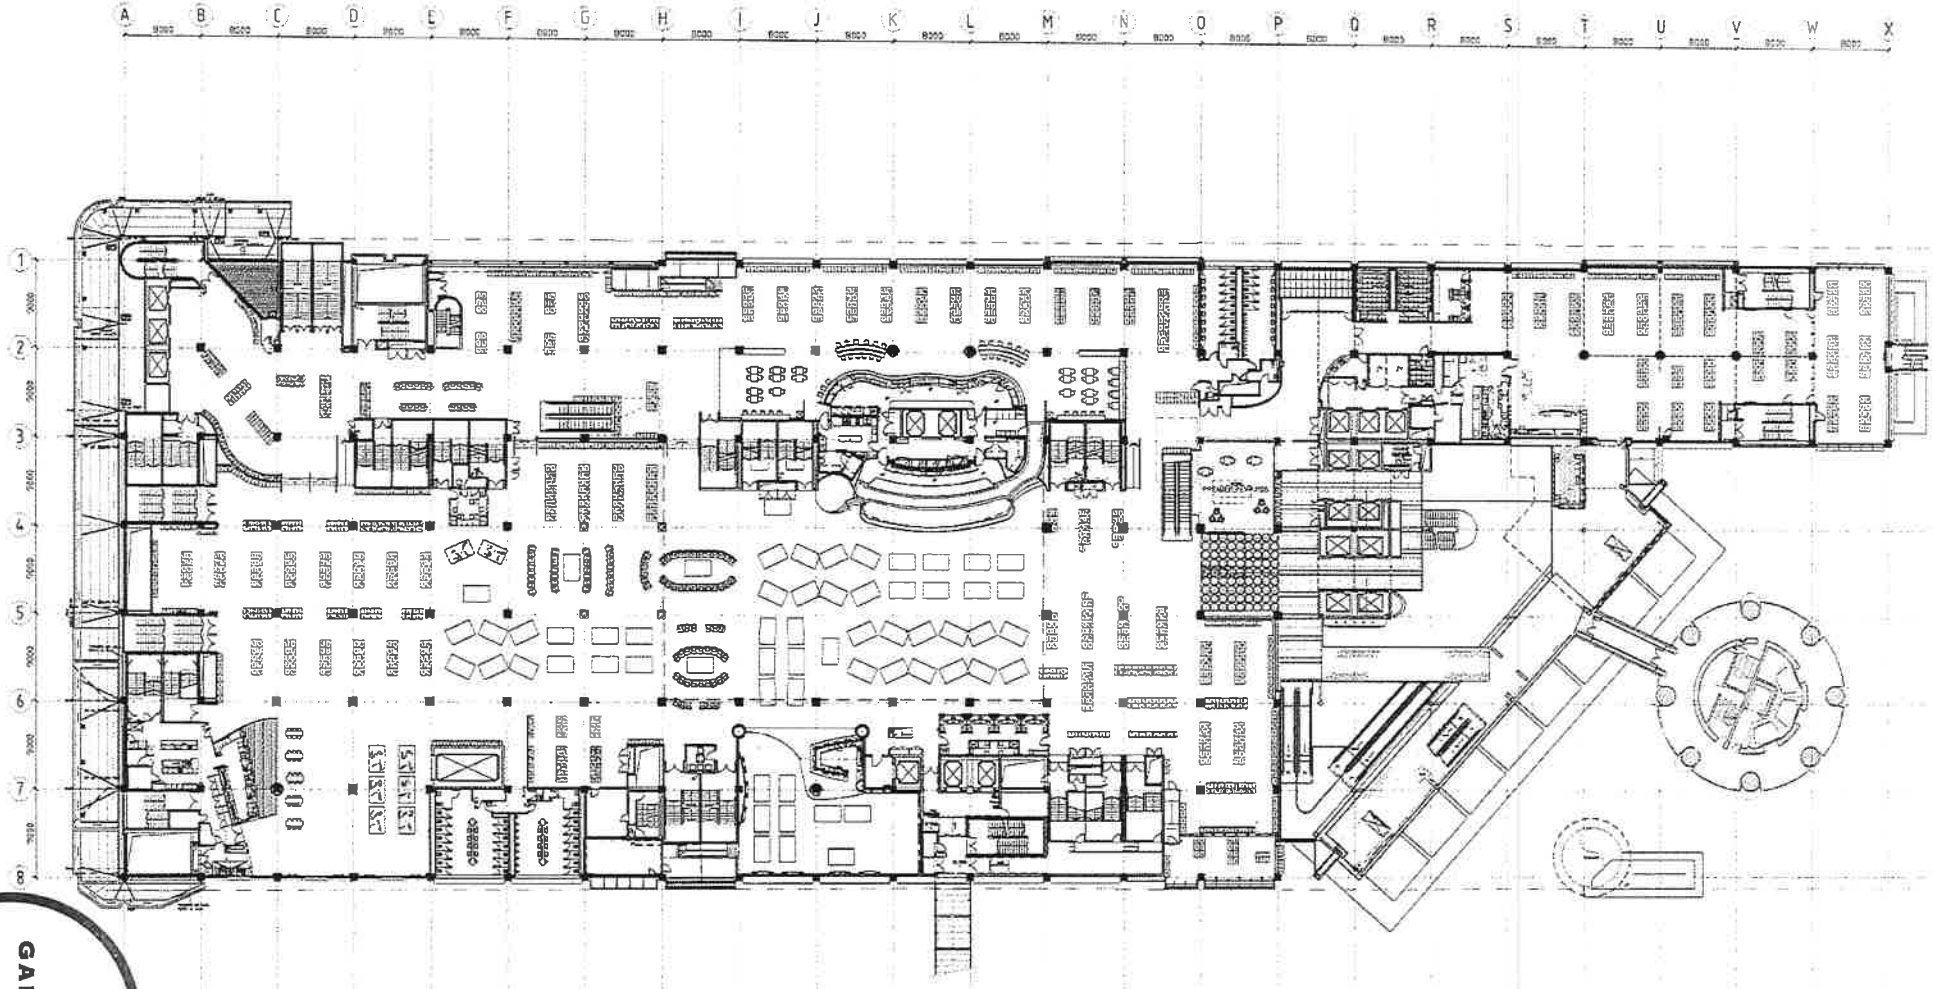

GAMBLING COMMISSION

SCHEDULE

GAMING MACHINES

RAPIDS ROOM	+ 20
VIP	+ 7
DANCING ROOM	+ 19
BALCONY TO THE DANCING ROOM	+ 4
MAIN FLOOR	+ 172
GRAND CIRCLE	+ 39
APEX MEZZ	+ 48
APEX SLOT	+ 6

2013 L2 001L

moller Moller Architects

Call +64 9 3570888
Fax +64 9 3570689

Level 13 Vero Plaza
41 Albert Street
PO Box 106-020
Auckland, New Zealand

CLIENT AND PROJECT

SKYCITY ENTERTAINMENT GROUP

Sky City Entertainment Group
Gaming Layouts

DRAWING INFORMATION

Design
Drawn AC
Drawing Status [NZS 3910]
Job Captain
Authorised for Construction Date
CAD File K:\JOBS\5132\WIP Gaming Layouts\[5132A-A1202-Level 2 Gaming Layout.dwg]
Plot Date Monday, 10 June 2013 9:47:19 a.m.

Drawing Scale [NZS 3910]

* Refer to Revision 1 for Original Signatures

Main Contractor shall verify all dimensions before commencing work. This drawing shall be read in conjunction with all relevant documents.

Copyright © Chris Craig Moller Auckland Limited 2003

DRAWING TITLE

Level 2 Gaming Layout
SKYCITY
Rapid Roulette Upgrade Stage 2
10/06/2013


REVISION

No	Revision	By	Chk	Appd	Date

JOB NO. 5132C

DRAWING NO. A1202

REVISION

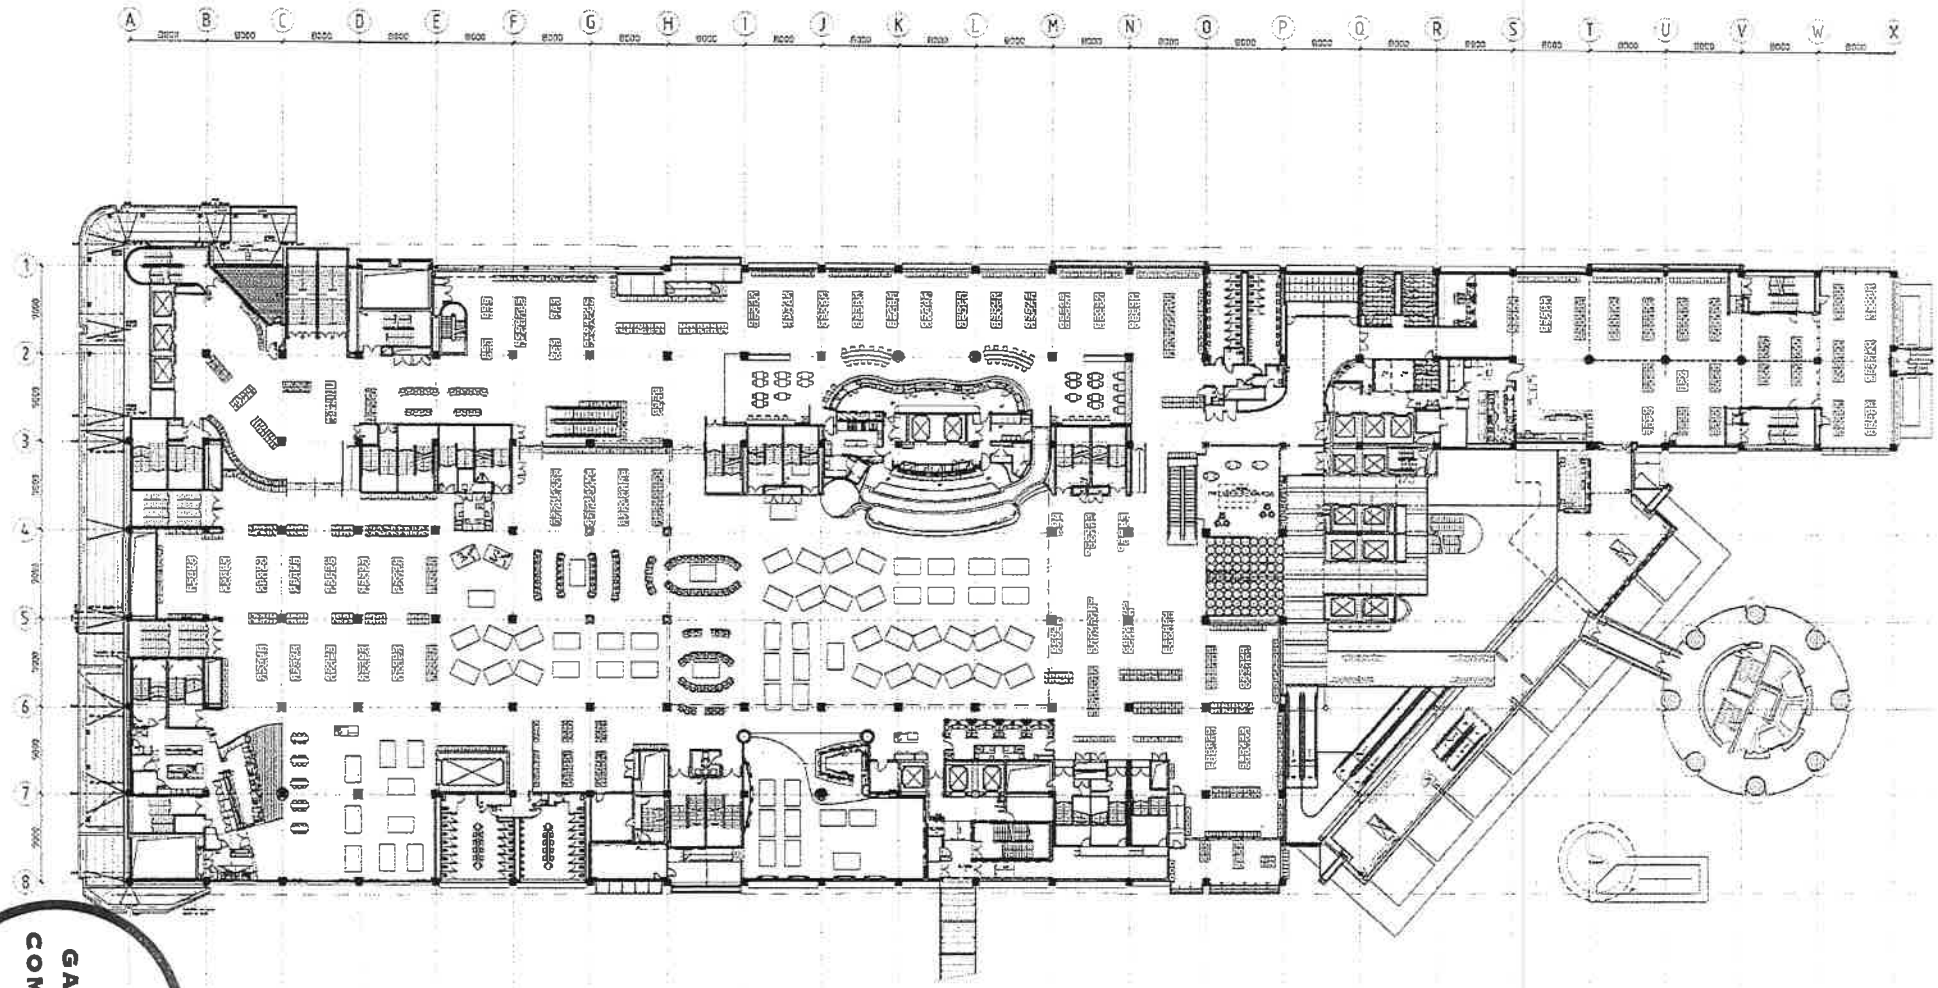

GAMBLING COMMISSION

SCHEDULE

GAMING MACHINES

TAKAPU ROOM	+ 20
45	+ 2
DIAMOND ROOM	+ 70
SALONS 81, 82, 83 & DIAMOND ROOM	+ 3
KAHU ROOM	+ 10
GRAND TOTAL	+ 60
AMPS BY SITE	+ 147
AVAIL SLOTS	+ 7

2013 L2 001M

Moller Architects

Call +64 9 3570568
Fax +64 9 3570569

Level 12 West Plaza
Corner Albert & Customs Street
PO Box 105-249
Auckland New Zealand

CLIENT AND PROJECT

SKYCITY ENTERTAINMENT GROUP

Sky City Entertainment Group
Gaming Layouts

DRAWING INFORMATION

Design — Original Scale (A1): 1:100
Drawn — Reduced Scale (A3): 1:200
Dwg. Chk'd — Approved for Construction: Date
Dwg. Chk'd
CAD File
Plot Date

* Refer to Revision 1 for Original Signatures

Main Contractor shall verify all dimensions before commencing work. This drawing shall be read in conjunction with all relevant documents.

Copyright © Craig Craig Moller Architects Limited 2009

DRAWING TITLE

Level 2 Gaming Layout
SKYCITY
Poker Room Move
10/06/2013


REVISION

No.	Revision	By	Chk	Appd	Date

JOB NO. 5132C

DRAWING NO. A1202

REVISION

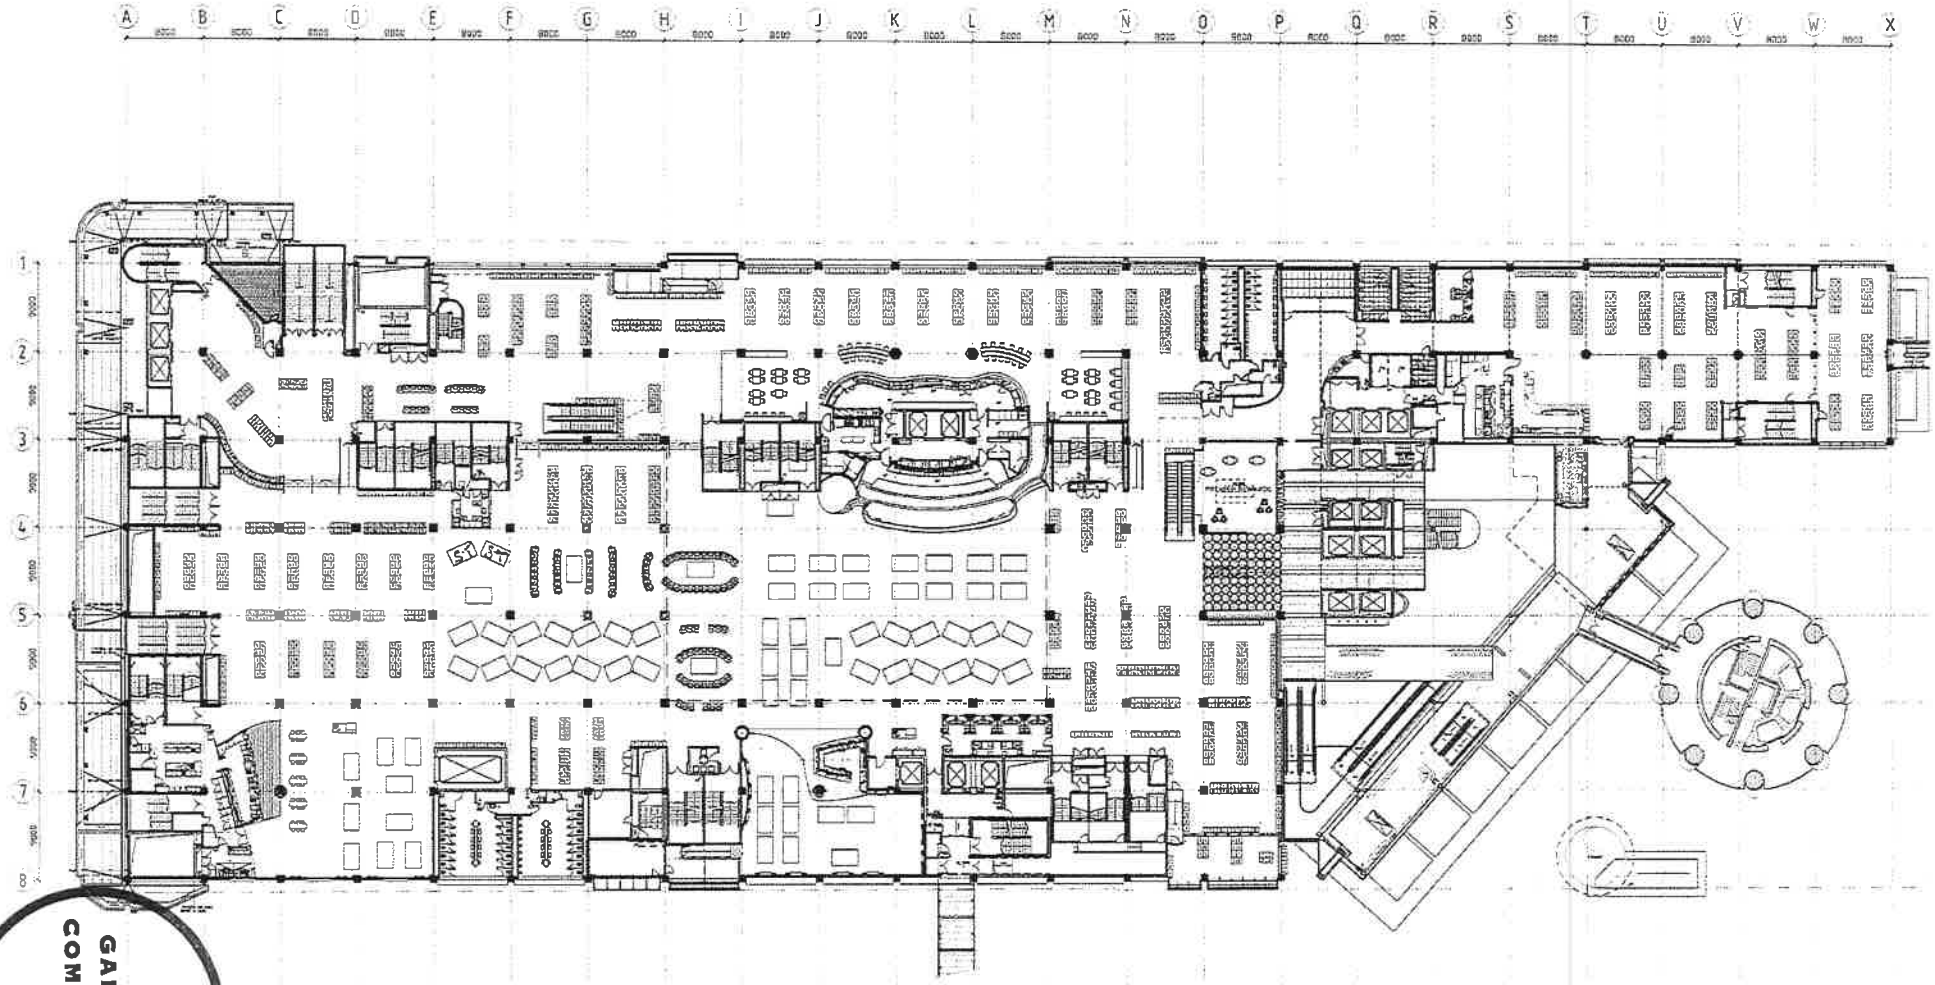

GAMBLING COMMISSION

2013 L2 001N

Moller Architects

Call +64 9 3570686
Fax +64 9 3570689

Level 13 Mimo Place
47-3 Albert Street
PO Box 105-055
Auckland, New Zealand
www.mollerarchitects.com

CLIENT AND PROJECT

SKYCITY ENTERTAINMENT GROUP

Sky City Entertainment Group
Gaming Layouts

DRAWING INFORMATION

Design
Drawn NZ
Proj. Chkd
Dsn. Chkd
DGN File
Plot Date Tuesday, 11 June 2013 10:29:05 am

Drawing Scale (A1) 1:100
Proposed Scale (A3) 1:200
Approved for Construction? Date

* Refer to Revision 1 for Original Signatures

Main Contractor shall verify all dimensions before commencing work. This drawing shall be read in conjunction with all relevant documents.

Copyright © Craig Craig Moller Auckland Limited 2002

DRAWING TITLE

Level 2 Gaming Layout
SKYCITY
Caribbean Stud
10/06/2013


REVISION

No.	Revision	By	Chk	Appd	Date

JOB NO. 5132C

DRAWING NO. A1202

REVISION

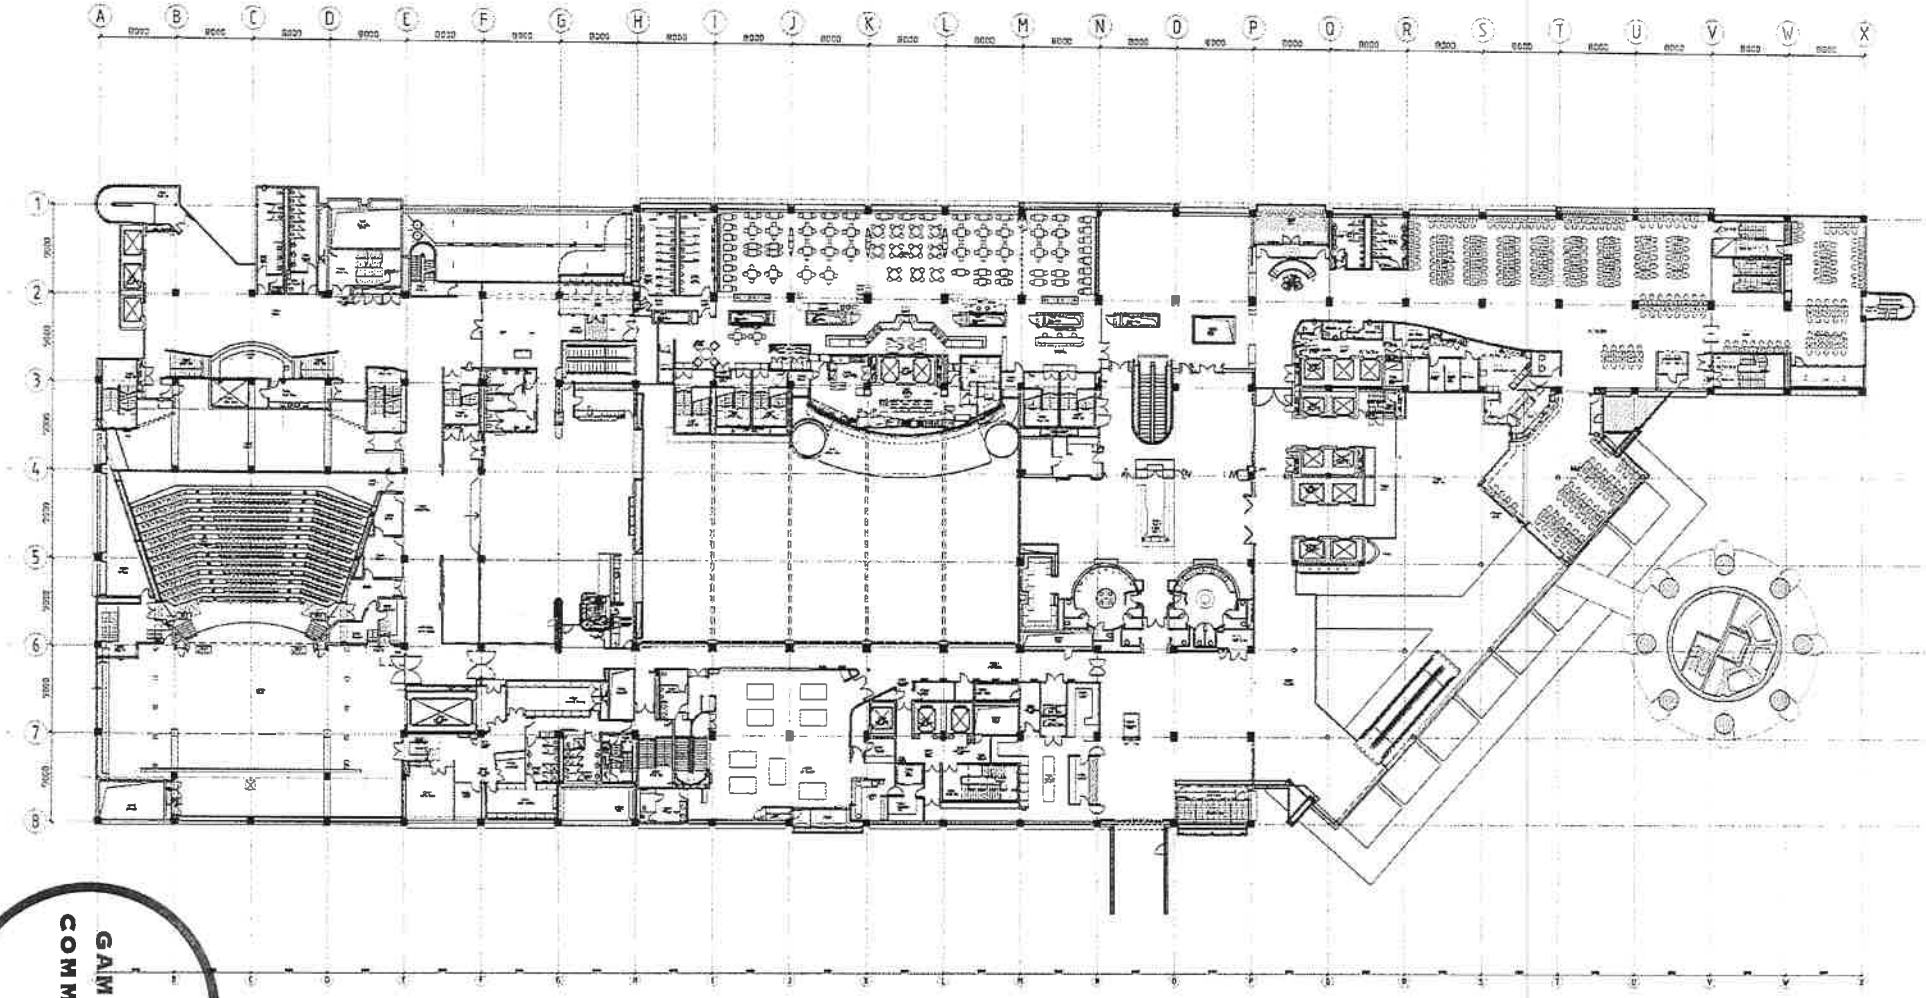

GAMBLING COMMISSION

SCHEDULE

GAMING TABLES

BACCARAT/SOCIALS	6
OVAL LEVEL 3	9
MAIN GAMING	47
GRAND TOTAL	62

GAMING MACHINES

MAIN FLOOR	470
1/2	7
DIAMOND ROOM	30
MEZZANINE	128
GRAND TOTAL	635
APEX BYCCA	154
AVAL ROOT	1

2013 L3 001C

moller Moller Architects

Call +64 9 3570686
Fax +64 9 3570689

Level 12 West Plaza
47-3 Albert Street
PO Box 105-229
Auckland, New Zealand

CLIENT AND PROJECT

SKYCITY ENTERTAINMENT GROUP

Sky City Entertainment Group
Gaming Layouts

DRAWING INFORMATION

Design
Drawn AME
Proof Scale 1(A1) 250
General Scale 1(A1) 500
Dwg. Chk'd TSC
Approved for Construction Date
Dwg. Chk'd
CAD File
Plot Date

* Refer to Revision 1 for Original Signatures
Main Contractor shall verify all dimensions before commencing work. This drawing shall be read in conjunction with all relevant documents.
Copyright © Crom Craig Moller Auckland Limited 2002


DRAWING TITLE

Level 3 Gaming Layout
SKYCITY - Gaming Tables
POKER ROOM TO MAIN FLOOR
10/06/2013

REVISION

No.	Reason	By	Chk	Appd	Date
A	For Approval				10/06/2013
B	For planning				24/07/13
-	-				-
-	-				-

JOB NO. 5132C
DRAWING NO. A1205
REVISION B

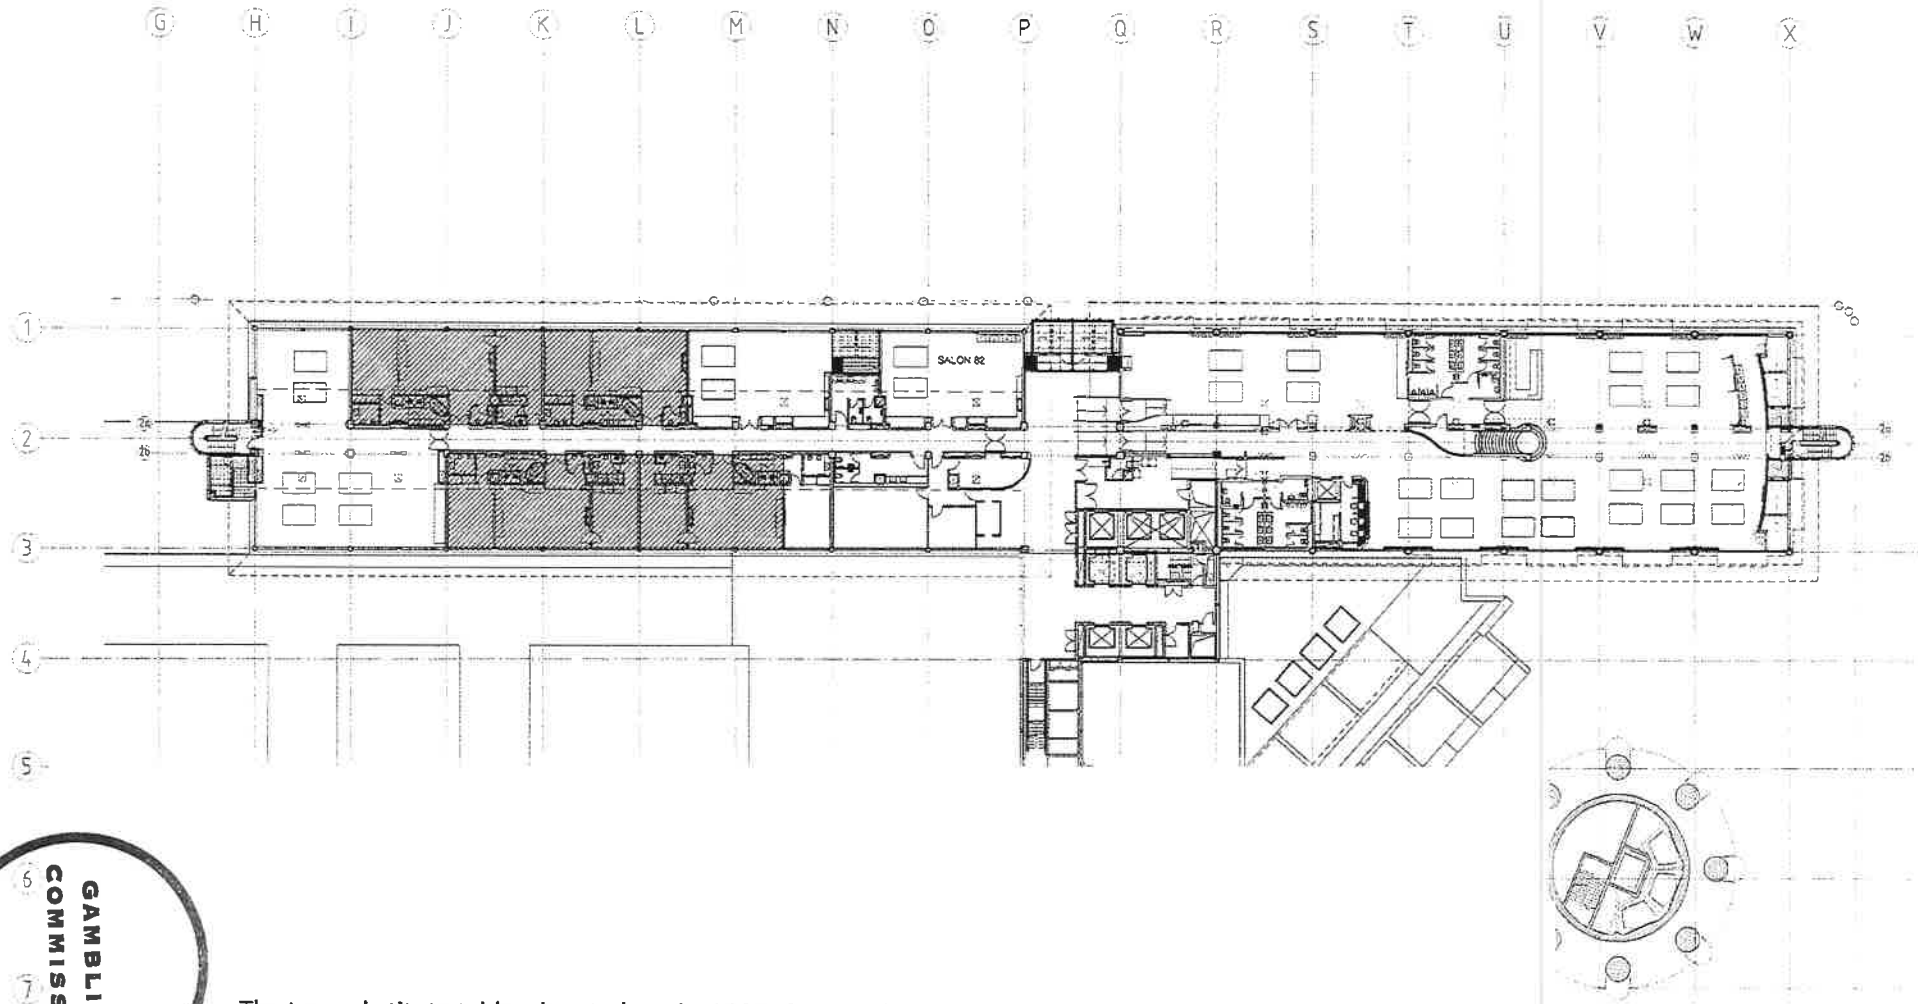

GAMBLING COMMISSION

The two substitute tables denoted on the MGF plan may be paired with any two tables from salons 82, 86, and 88 as shown on this plan. The casino games that may be deployed on the substitute tables shall be consistent with an approved game mix for the salon tables that are not in use.


2013 L5 006

Moller Architects

Sky City Entertainment Group
Gaming Layouts

H5 Gaming Layout
SKYCITY
Machines Into Salon 82 - V1
03/04/2013

5132C

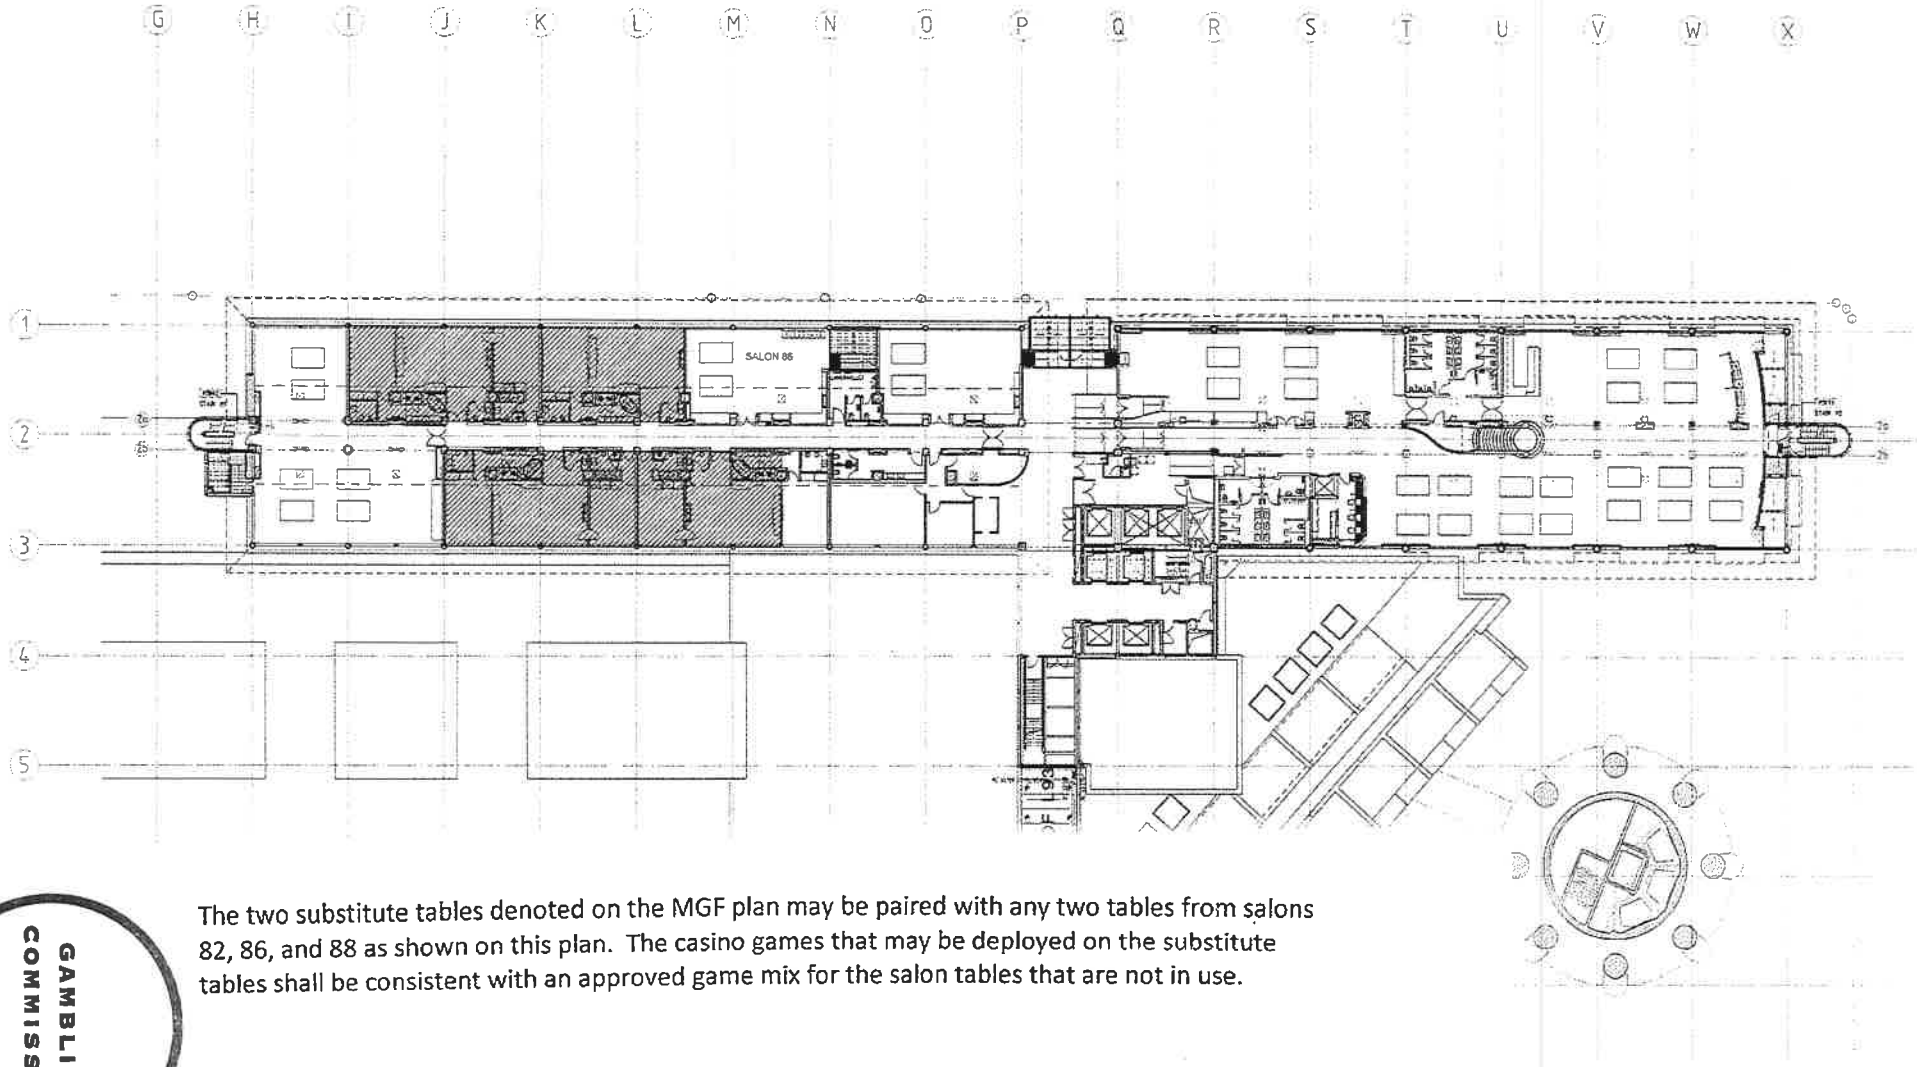

GAMBLING COMMISSION

The two substitute tables denoted on the MGF plan may be paired with any two tables from salons 82, 86, and 88 as shown on this plan. The casino games that may be deployed on the substitute tables shall be consistent with an approved game mix for the salon tables that are not in use.


2013 L5 007

Moller Architects

Sky City Entertainment Group
Gaming Layouts

H5 Gaming Layout
SKYCITY
Machines Into Salon 86 - V2
03/04/2013

5132C

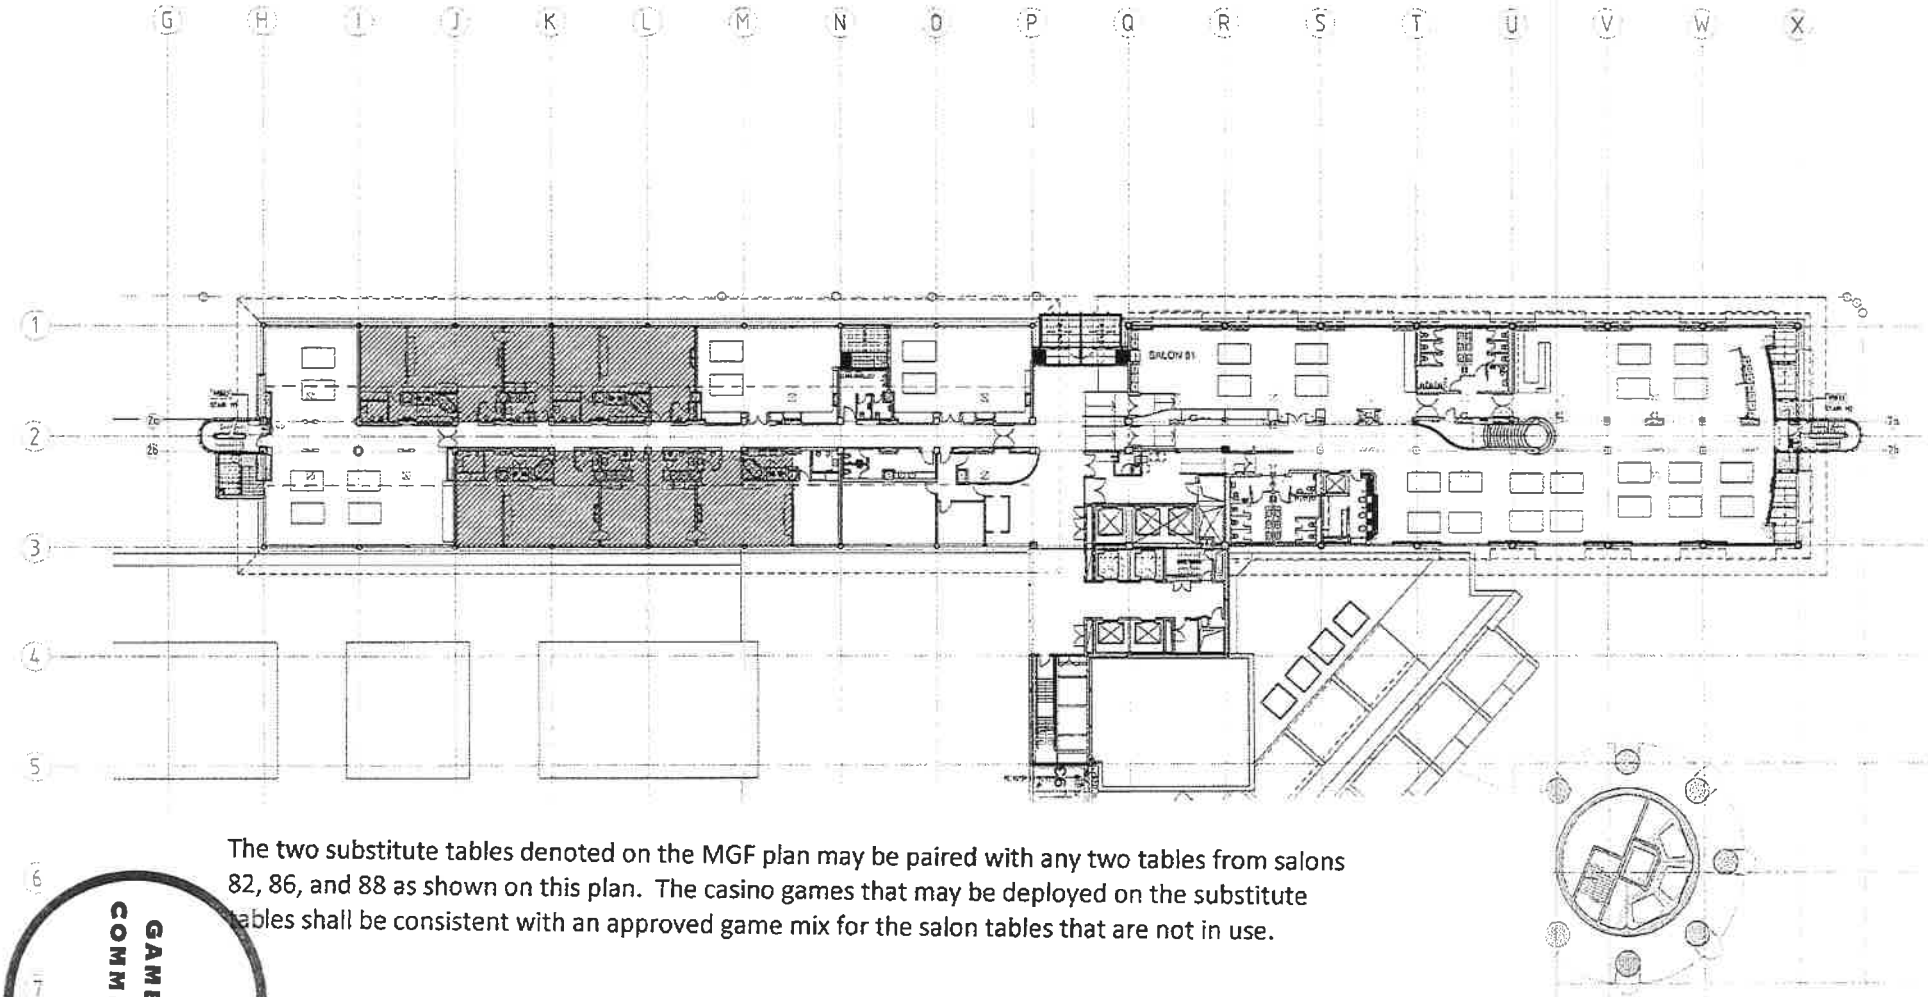

The two substitute tables denoted on the MGF plan may be paired with any two tables from salons 82, 86, and 88 as shown on this plan. The casino games that may be deployed on the substitute tables shall be consistent with an approved game mix for the salon tables that are not in use.

GAMBLING COMMISSION

2013 L5 008

Moller Architects

Sky City Entertainment Group
Gaming Layouts

H5 Gaming Layout
SKYCITY
Machines Into Salon 81 - V3
03/04/2013

5132C