UNDER DELEGATED AUTHORITY ON AN APPLICATION BY SKYCITY CASINO MANAGEMENT LIMITED FOR APPROVAL OF NEW FLOOR PLANS FOR THE AUCKLAND CASINO

Date of Decision: 24 **July 2013**

1. On 22 July 2013, SKYCITY Casino Management Limited ("**SCML**") applied, pursuant to condition 11 of its operator's licence for the Auckland casino, for approval of three new floor plans; 2013 L2 001Lb, 2013 L2 001Mb and 2013 L2 001Nb.

2. Condition 11 provides as follows:

> 11. The Licence Holder shall operate in accordance with approved floor layouts showing the position of gaming tables and gaming machines. The Licence Holder shall obtain approval for new floor plans prior to relocating or installing tables or machines in positions not specified in approved floor layouts. When applying, the Licence Holder must submit fresh plans showing the floor layout for the Gambling Area and details of the proposed CCTV layout for consideration. Any change must comply with the Surveillance Standard. The Executive Director and a single Gambling Commissioner may approve the new floor plans if they are satisfied that the floor layout has no potentially adverse effects. If they are not so satisfied, the proposed floor plan must be referred to the Commission for a decision on approval.

3. SCML submitted as follows:

   (a) It currently has three approved floor plans for level 2 of the Auckland casino; 2013 L2 001La, 2013 L2 001Ma and 2013 L2 001Na.

   (b) It wants to make two minor changes to gaming machines on level 2; two gaming machine banks will be expanded (by adding one machine to each) with two machines being removed from the Diamond Room. The overall number of machines will not change.

   (c) The new floor plans 2013 L2 001Lb, 2013 L2 001Mb and 2013 L2 001Nb reflect the proposed changes.

4. The proposal raises no issues of regulatory concern for the Commission. Accordingly floor plans 2013 L2 001Lb, 2013 L2 001Mb and 2013 L2 001Nb are approved by the Chief Gambling Commissioner and the Executive Director under delegated authority pursuant to condition 11 of SCML's operator's licence for the Auckland casino.


5. Plans 2013 L2 001Lb, 2013 L2 001Mb and 2013 L2 001Nb are **attached**. Once SCML is reliant on either 2013 L2 001Lb, 2013 L2 001Mb or 2013 L2 001Nb, plans 2013 L2 001La, 2013 L2 001Ma and 2013 L2 001Na will cease to be valid.

Graeme Reeves
Chief Gambling Commissioner
Gambling Commission

Blair Cairncross
Executive Director
Gambling Commission

24th July 2013

GAMBLING COMMISSION

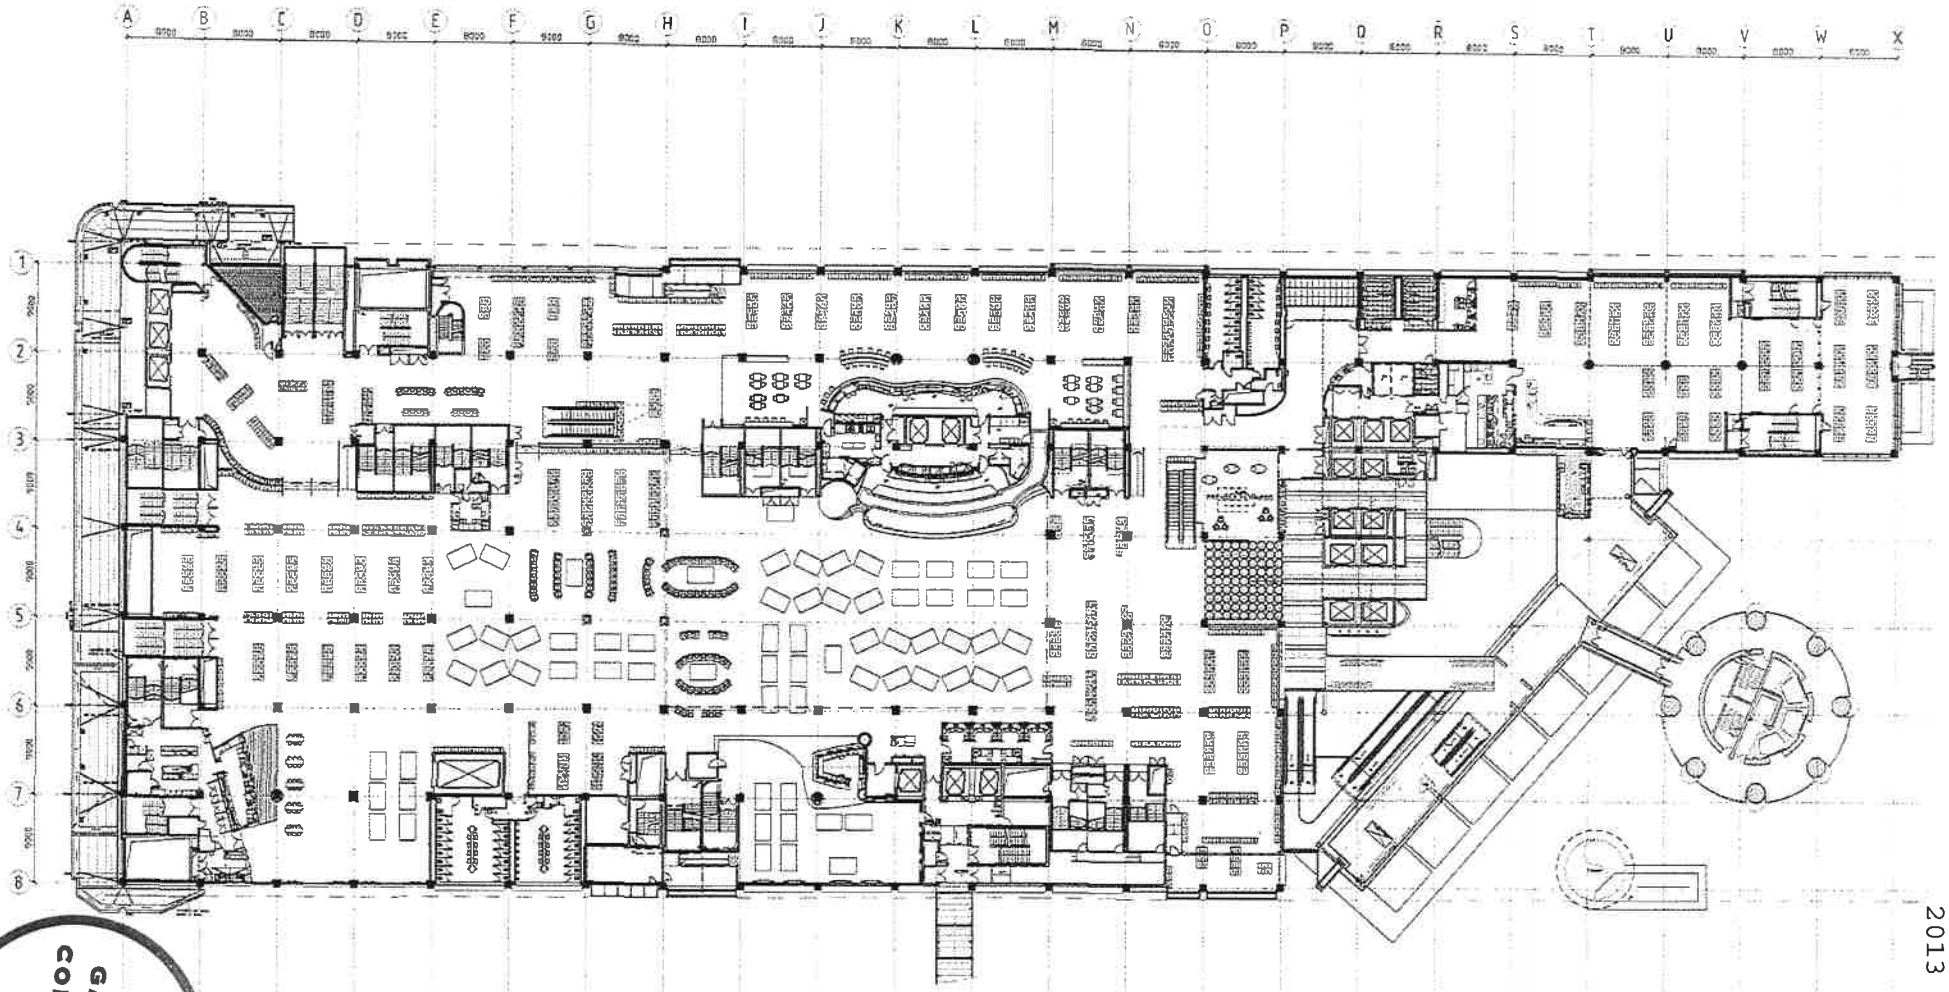

GAMBLING COMMISSION

SCHEDULE

GAMING MACHINES


2013 L2 001Lb

Moller Architects


Sky City Entertainment Group
Gaming Layouts

Level 2 Gaming Layout
SKYCITY
Main Casino Entry Changes
15/07/2013

5132C A1202

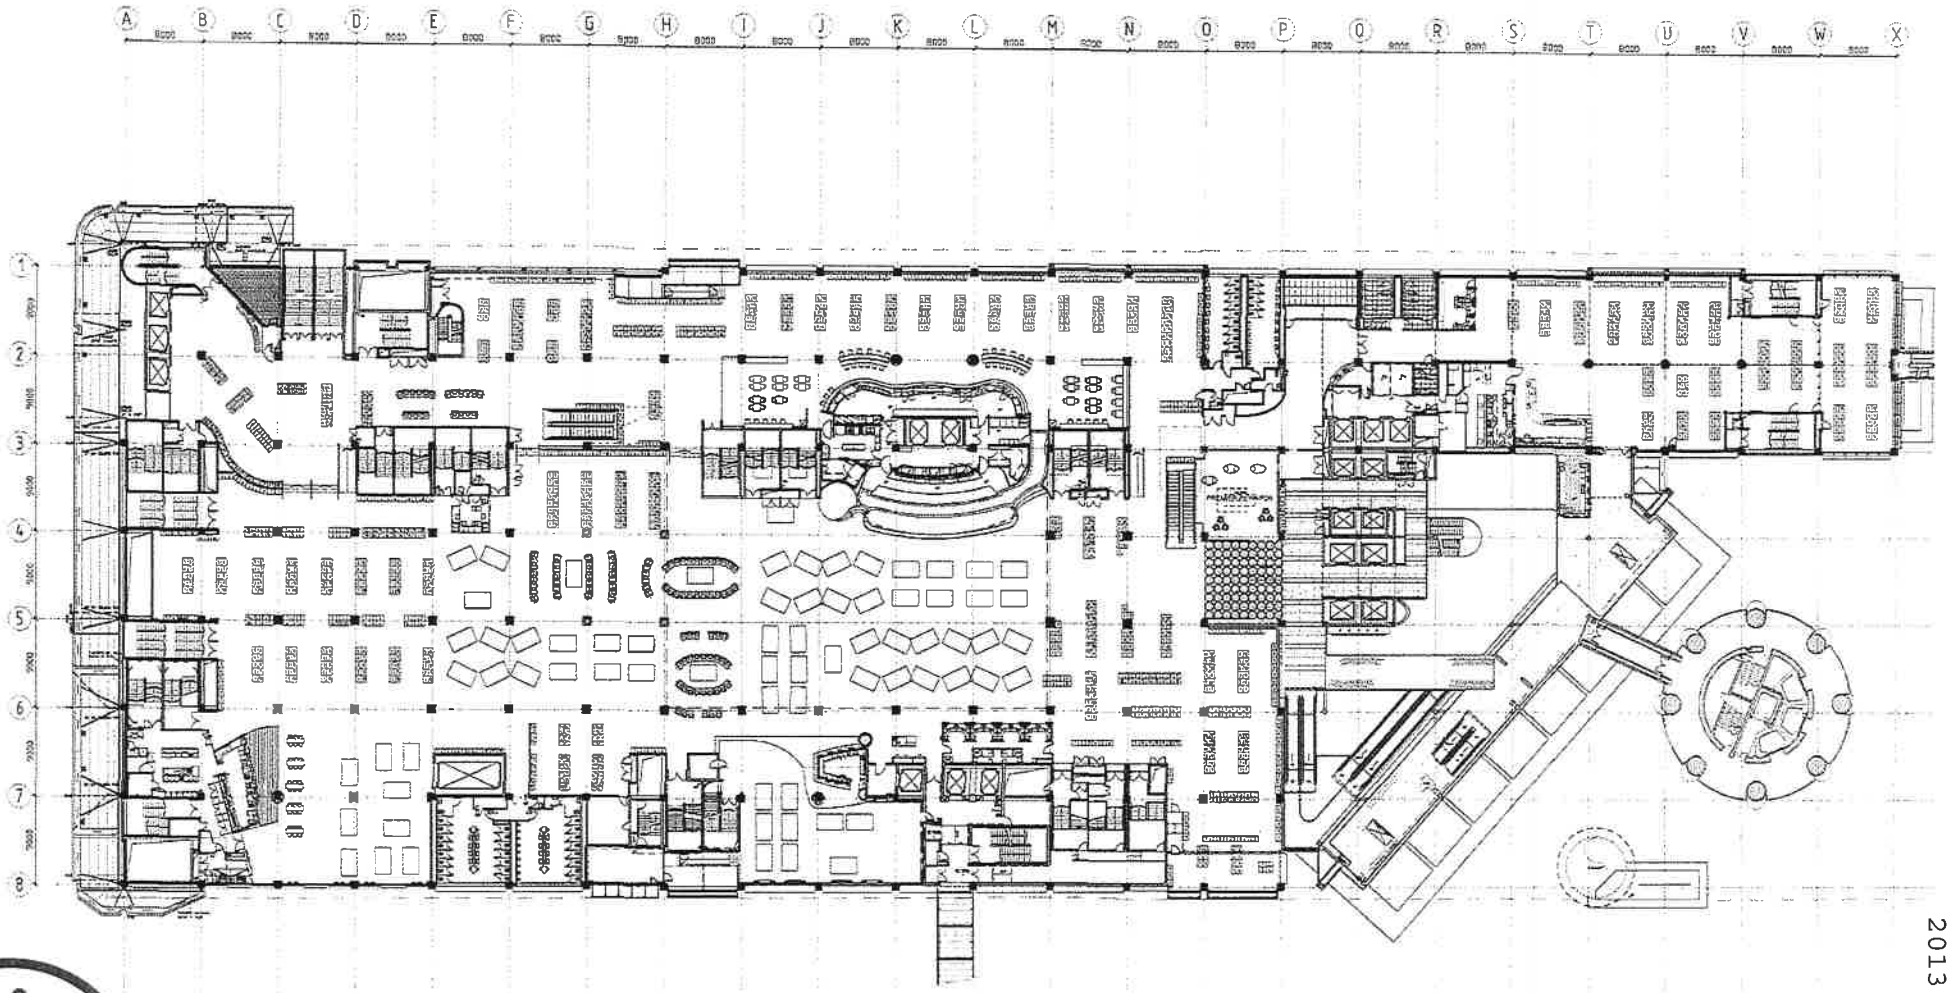



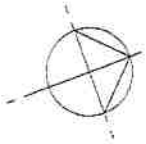

SCHEDULE

GAMING MACHINES

PLATINUM ROOM	= 206
VIP	= 14
DIAMOND ROOM	= 240
SKYCITY BC SH 2 CASINO FOOR	= 6
MAIN FLOOR	= 1117
GRAND TOTAL	= 1583
ADDITIONAL	= 1583
AVAILABLE	= 0

2013 L2 001Mb

Moller Architects

Call +64 9 3570585
Fax +64 9 3570889

Level 13 West Plaza
49 Albert Street
PO Box 105-055
Auckland, New Zealand

www.mollerarchitects.com

CLIENT AND PROJECT

SKYCITY ENTERTAINMENT GROUP

Sky City Entertainment Group
Gaming Layouts

DRAWING INFORMATION

Design — Drawn: AE — Drawing Date: Wednesday, 17 July 2013 9:47:20 a.m.

Original Scale: 0A1 1:100
Reduced Scale: 0A3 1:200

* Refer to Revision 1 for Original Signatures

Main Contractor shall verify all dimensions before commencing work. This drawing shall be read in conjunction with all relevant documents.

Copyright © Craig Craig Moller Auckland Limited 2002

DRAWING TITLE

Level 2 Gaming Layout
SKYCITY
Poker Room Move
16/07/2013


REVISION

No.	Reason	By	Chk	Appd	Date

JOB NO. 5132C

DRAWING NO. A1202

REVISION

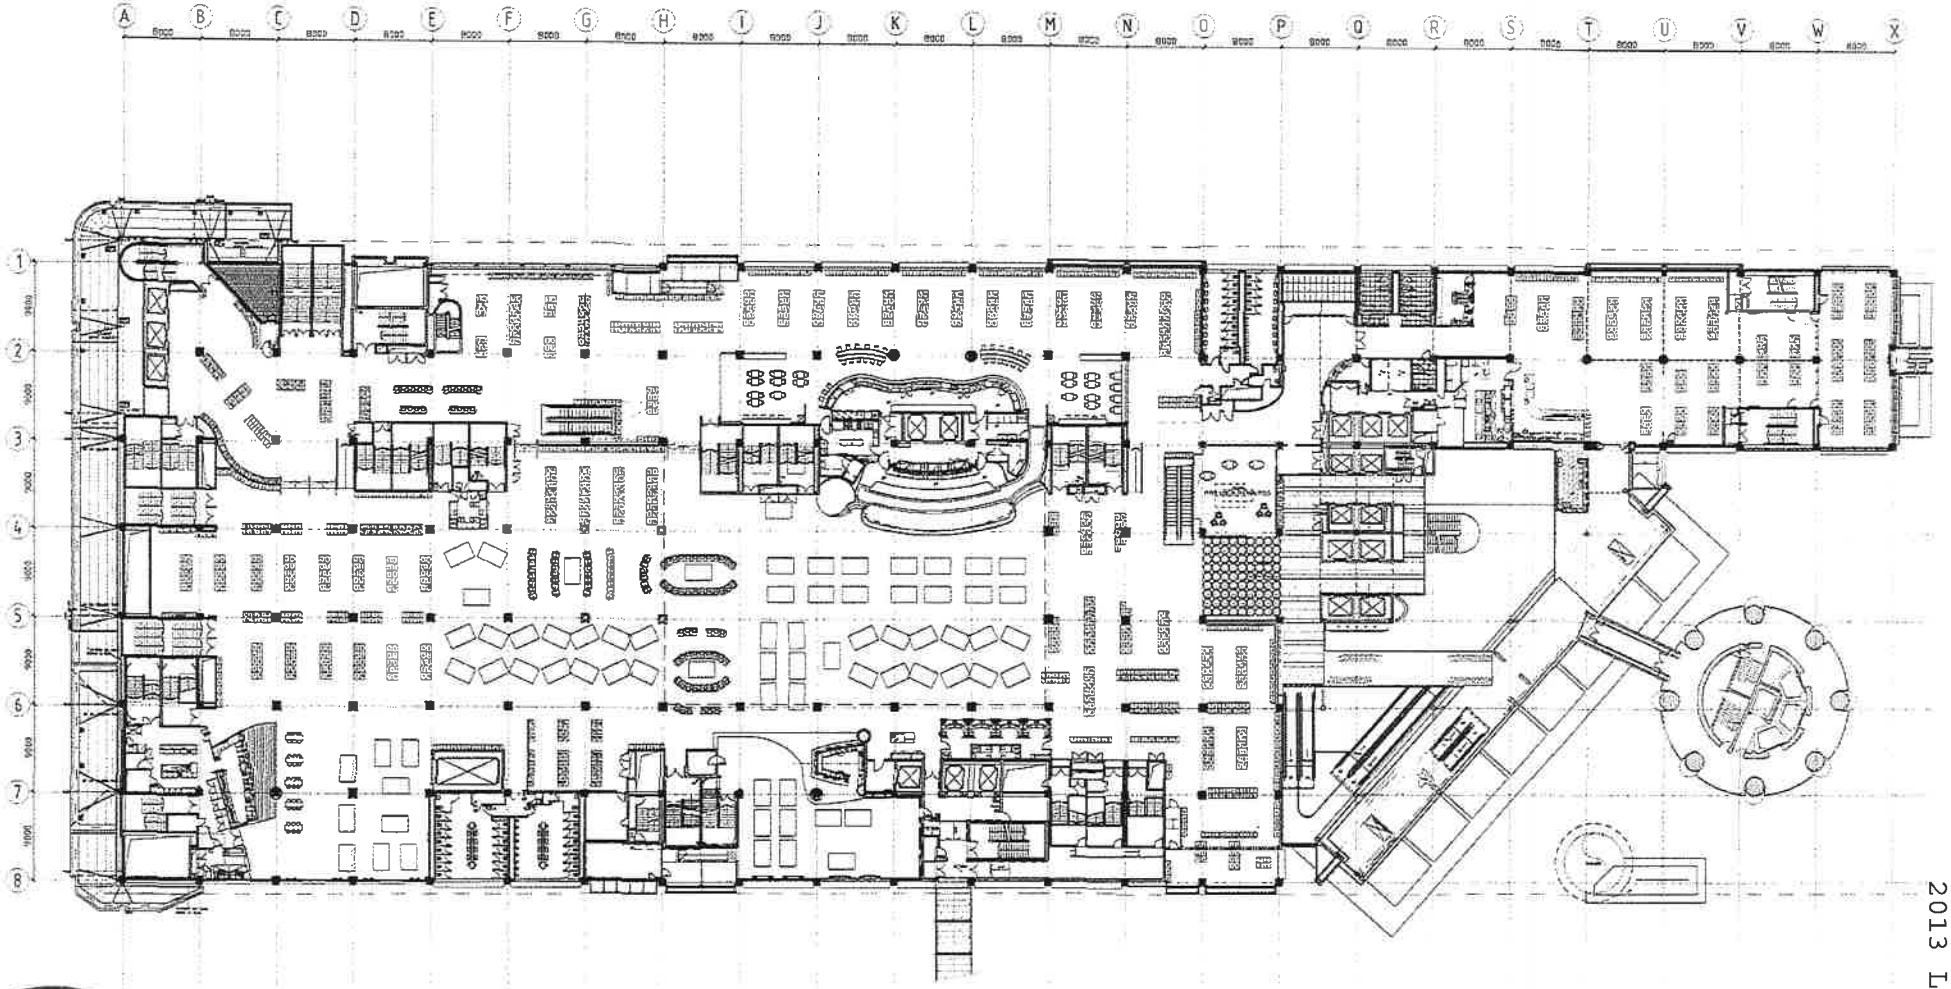

GAMBLING COMMISSION

SCHEDULE

GAMING MACHINES

PLAYSTATION ROOM	* 24
AS	* 22
DIAMOND ROOM	* 24
MODES 1ST & 2ND FLOOR	* 1
MAIN FLOOR	* 111
CONVENTIONAL	* 47
BASE BANKS	* 44
AVAIL SLOTS	* 3

2013 L2 001Nb

Moller Architects

Level 13 Vero Place
42 Albert Street
PO Box 105-220
Auckland New Zealand

Ph +64 9 3570686
Fax +64 9 3570689

CLIENT AND PROJECT

SKYCITY ENTERTAINMENT GROUP

Sky City Entertainment Group
Gaming Layouts

DRAWING INFORMATION

Design — Original Scale: A1 1:100
Drawn: AC — Printed Scale: DATE 23/1
Proj. Dir.: TSG — Approved for Construction: Date
Des. Dir.:
CAD File: K:\5132C\CAD\5132C-1[1]Gaming Layouts\5132C-1[1]-gaming Layouts.dwg — Sheet Size: A1 Drawing Sheet.dwg
Plot Date: Wednesday, 17 July 2013 8:45:13 a.m.

* Refer to Revision 1 for Original Signatures
Main Contractor shall verify all dimensions before commencing work.
This drawing shall be read in conjunction with all relevant documents.
Copyright © Craig Craig Moller Auckland Limited 2002

DRAWING TITLE

Level 2 Gaming Layout
SKYCITY
Caribbean Stud
16/07/2013

REVISION

No.	Revision	By	Chk	Appd	Date

JOB NO. 5132C — DRAWING NO. A1202 — REVISION