UNDER DELEGATED AUTHORITY ON AN APPLICATION BY SKYCITY CASINO MANAGEMENT LIMITED FOR APPROVAL OF NEW FLOOR PLANS FOR THE AUCKLAND CASINO

Date of Decision: 6 **December 2013**

1. On 2 December 2013, SKYCITY Casino Management Limited ("**SCML**") applied, pursuant to condition 11 of its operator's licence for the Auckland casino, for approval of new floor plans, 2013 L2 24 and 2013 L3 002.

2. Condition 11 provides as follows:

> 11. The Licence Holder shall operate in accordance with approved floor layouts showing the position of gaming tables and gaming machines. The Licence Holder shall obtain approval for new floor plans prior to relocating or installing tables or machines in positions not specified in approved floor layouts. When applying, the Licence Holder must submit fresh plans showing the floor layout for the Gambling Area and details of the proposed CCTV layout for consideration. Any change must comply with the Surveillance Standard. The Executive Director and a single Gambling Commissioner may approve the new floor plans if they are satisfied that the floor layout has no potentially adverse effects. If they are not so satisfied, the proposed floor plan must be referred to the Commission for a decision on approval.

3. SCML submitted as follows:

   (a) It wants to make further changes to levels 2 and 3 of the Auckland casino. These changes will be implemented around 18 December, and result from the removal of the hoardings on level 2 and the opening of the new escalator linking level 2 to the Baccarat Room.

   (b) Gaming tables, gaming machines and electronic roulette terminals will be reconfigured and relocated with the designated Gambling Areas on levels 2 and 3.

4. The proposal raises no issues of regulatory concern for the Commission. Accordingly new plans 2013 L2 24 and 2013 L3 002 are approved by the Chief Gambling Commissioner and the Executive Director under delegated authority pursuant to condition 11 of SCML's operator's licence for the Auckland casino.


5. Plans 2013 L2 24 and 2013 L3 002 are **attached**. Once SCML is reliant on plan 2013 L2 24, plan 2013 L2 23 will cease to be valid, as will plan 2013 L2 20AB. Once SCML is reliant on plan 2013 L3 002, plan 2013 L3 001F will cease to be valid.

Graeme Reeves
Chief Gambling Commissioner
Gambling Commission

Blair Cairncross
Executive Director
Gambling Commission

6 December 2013

GAMBLING COMMISSION

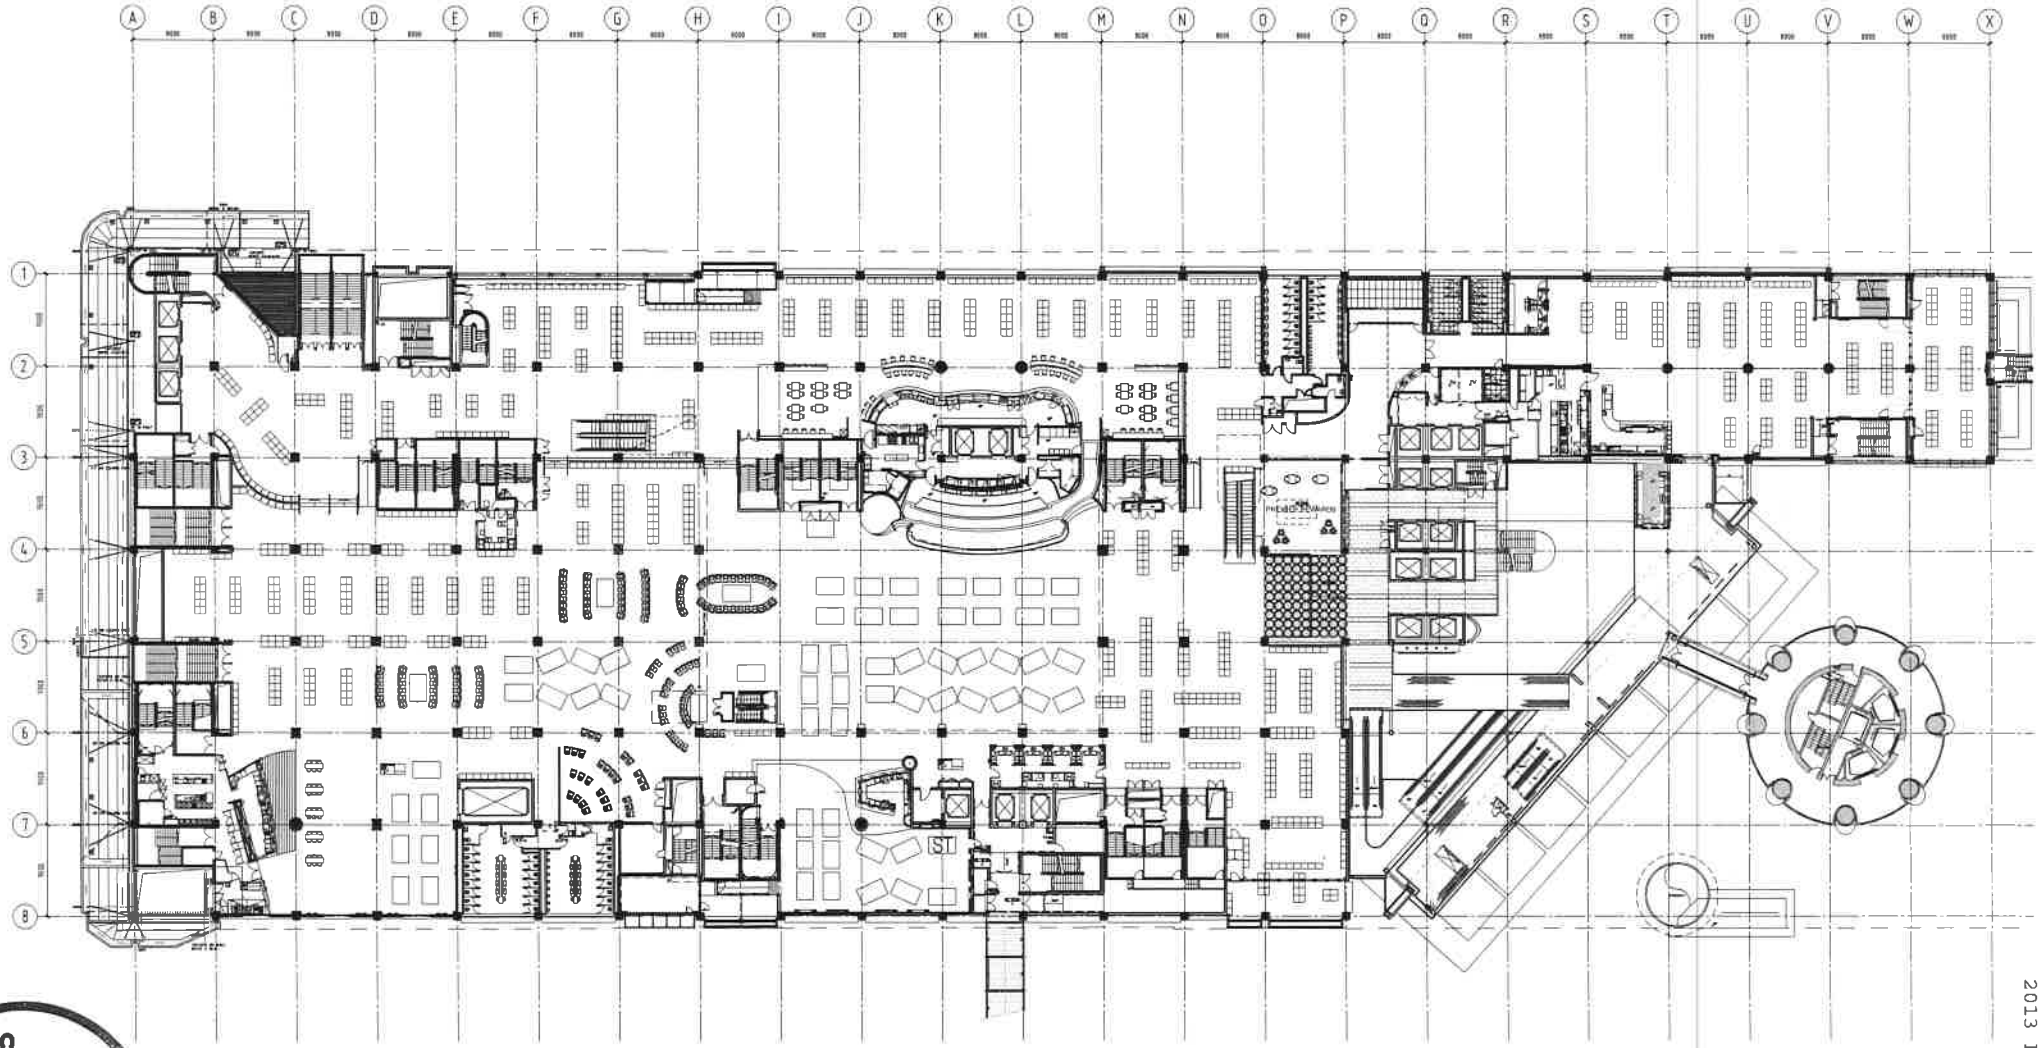

2013 L2 24

SCHEDULE

GAMING TABLES		GAMING MACHINES	
HS Hold'em / Sahara	= 32	DIAMOND ROOM	= 240
BACCARAT PIT	= 12	MAIN FLOOR	= 728
MAIN GAMING	= 67		
GRAND TOTAL	= 111		

GAMBLING COMMISSION

Moller Architects

Call +64 9 3570686
Fax +64 9 3570689

CLIENT AND PROJECT

SKYCITY ENTERTAINMENT GROUP

Sky City Entertainment Group
Gaming Layouts

DRAWING INFORMATION

Design — Original Scale (A1) 1:100
Drawn MC — Reduced Scale (A3) 1:200
Dwg. Chk'd TSG — Approved for Construction* Date
Des. Chk'd / /
CAD File K:\JOBS\5132C-MOT Gaming Layouts\ARCH\F-RET3\vr-p-L2-gaming Layout
Plot Date Friday, 29 November 2013 11:35:00 a.m.

* Refer to Revision 1 for Original Signatures
Main Contractor shall verify all dimensions before commencing work
This drawing shall be read in conjunction with all relevant documents
Copyright © Craig Craig Moller Auckland Limited 2003


DRAWING TITLE

Level 2 Gaming Layout
SKYCITY
New Escalator - Machine Changes
20th December

REVISION

No	Revision	By	Chk	Appd	Date

JOB NO. 5132C — DRAWING NO. A1202 — REVISION

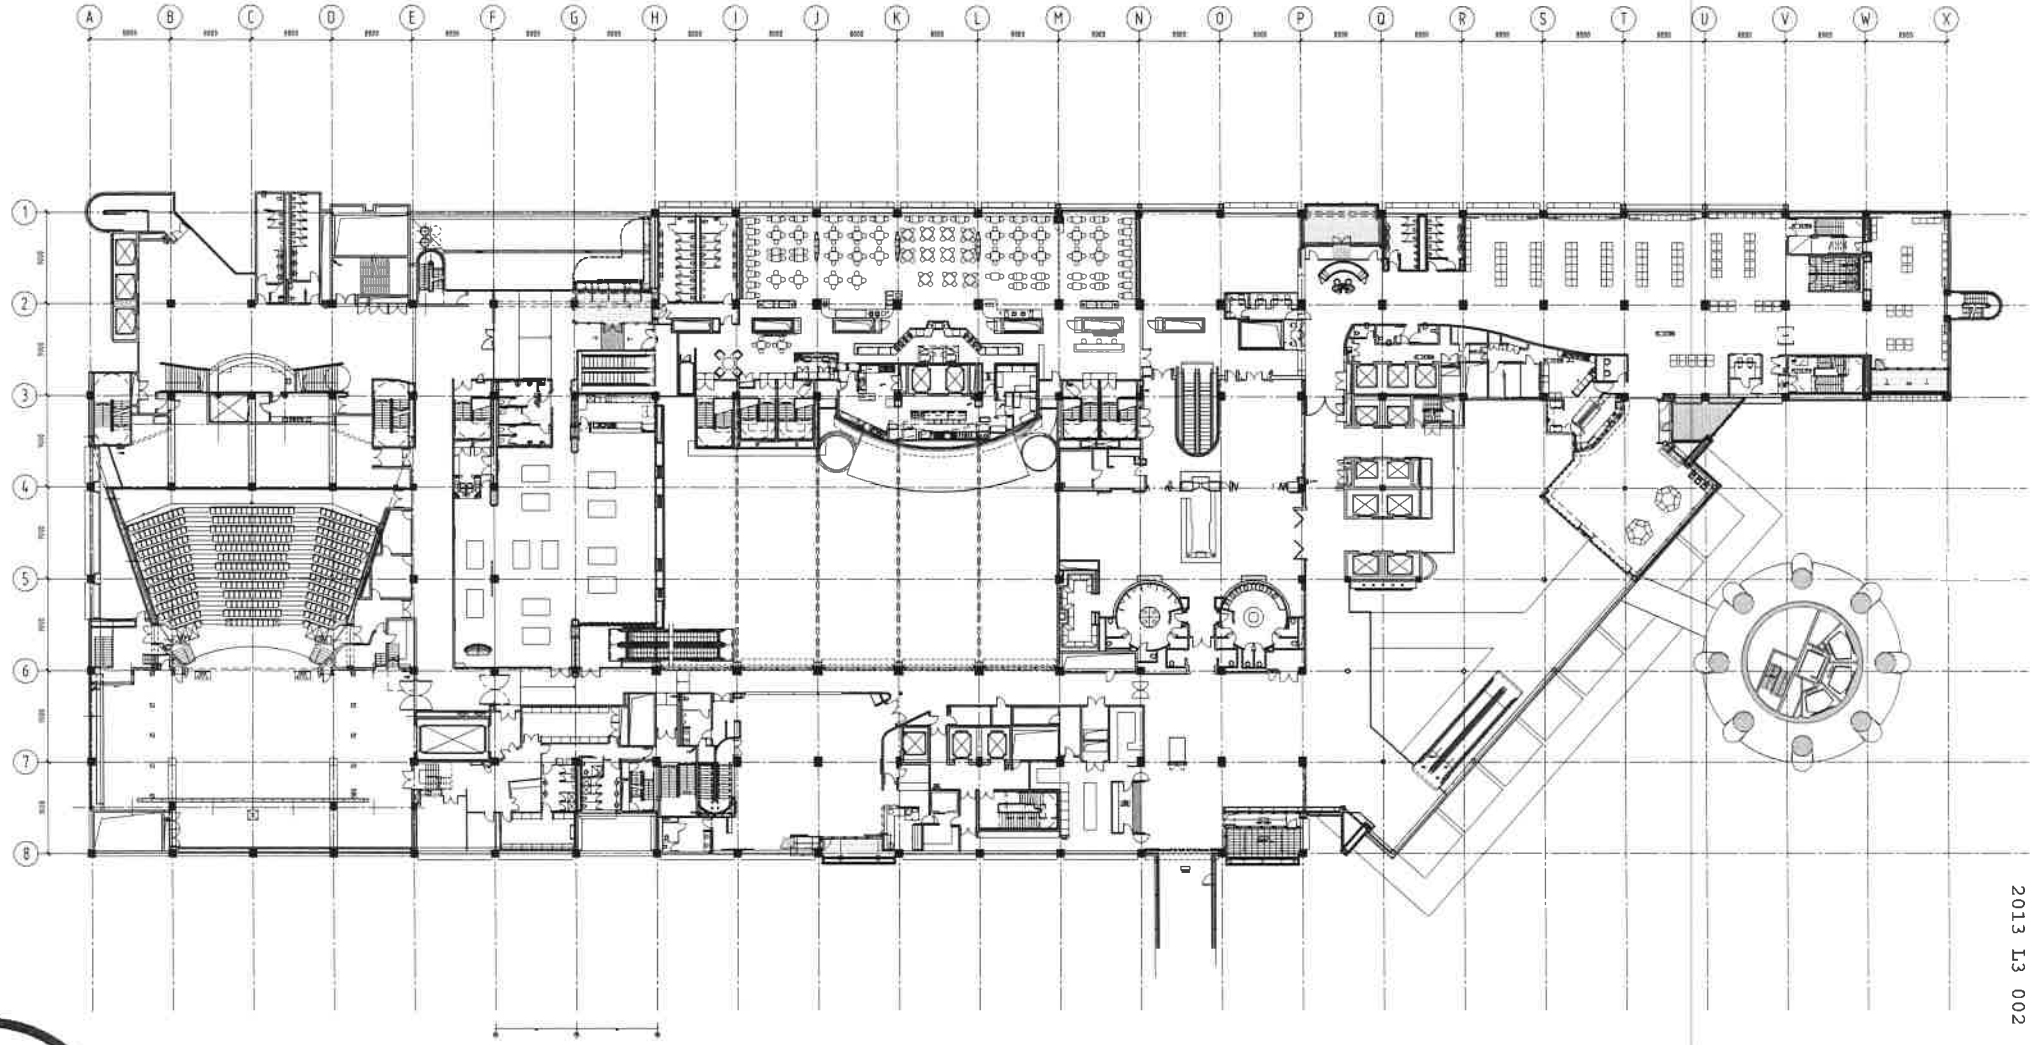

2013 L3 002

SCHEDULE

GAMING TABLES	GAMING MACHINES
BACCARAT ROOM = 17	PLATINUM ROOM = 204

GAMBLING COMMISSION

Moller Architects®

Call +64 9 3570686
Fax +64 9 3570689

Level 13 West Plaza
N°3 Albert Street
PO Box 105-283
Auckland, New Zealand

CLIENT AND PROJECT

SKYCITY ENTERTAINMENT GROUP

Sky City Entertainment Group
Gaming Layouts

DRAWING INFORMATION

Design		Original Scale (A1)	1:50
Drawn	KJB	Reduced Scale (A3)	1:100
Proj. Chk*	TSC	Approved for Construction*	Date
Des. Chk*			/ /
CAD File	K:\5132C-MOF Gaming Layouts\CAD\A-RITS\a-g-L3-gaming Level 3.dwg		
Plot Date	Friday, 5 July 2013 9:34:45 a.m.		

* Refer to Revision 1 for Original Signatures
Main Contractor shall verify all dimensions before commencing work
This drawing shall be read in conjunction with all relevant documents
Copyright © Craig Craig Moller Auckland Limited 2002

10 0 10 20 30 40 50

DRAWING TITLE

Level 3 Gaming Layout
SKYCITY
Platinum room
29/11/2013

REVISION

No.	Revision	By	Chk	Appd	Date
A	DIA Approval	-	-	-	11/07/13
B	DIA APPROVAL	-	-	-	24/07/13
-	-	-	-	-	-

JOB NO.	DRAWING NO.	REVISION
5132C	A1205	B