UNDER DELEGATED AUTHORITY ON AN APPLICATION BY SKYCITY CASINO MANAGEMENT LIMITED FOR APPROVAL OF NEW FLOOR PLANS FOR THE AUCKLAND CASINO

Date of Decision: 20 **December 2013**

1. On 20 December 2013, SKYCITY Casino Management Limited (**"SCML"**) applied, pursuant to condition 11 of its operator's licence for the Auckland casino, for approval of six new floor plans, 2013 L1 003, 2013 L2 25, 2013 L3 003, 2013 L5 4, 2013 L5 5 and 2013 L5 6.

2. Condition 11 provides as follows:

> 11. The Licence Holder shall operate in accordance with approved floor layouts showing the position of gaming tables and gaming machines. The Licence Holder shall obtain approval for new floor plans prior to relocating or installing tables or machines in positions not specified in approved floor layouts. When applying, the Licence Holder must submit fresh plans showing the floor layout for the Gambling Area and details of the proposed CCTV layout for consideration. Any change must comply with the Surveillance Standard. The Executive Director and a single Gambling Commissioner may approve the new floor plans if they are satisfied that the floor layout has no potentially adverse effects. If they are not so satisfied, the proposed floor plan must be referred to the Commission for a decision on approval.

3. SCML submitted as follows:

   (a) It wants to implement the following changes in February 2014:

   Level 1 – to introduce 20 gaming machines into the outdoor Gambling Area.

   Level 2 – to relocate two machines from one area of the Diamond Room to another, and remove six machines.

   Level 3 – to remove 12 EGMs from the Platinum Room.

   Level 5 – to remove two EGMs from the Horizon Room.

4. The proposal raises no issues of regulatory concern for the Commission. Accordingly new plans 2013 L1 003, 2013 L2 25, 2013 L3 003, 2013 L5 4, 2013 L5 5 and 2013 L5 6 are approved by the Chief Gambling Commissioner and the Executive Director under delegated authority pursuant to condition 11 of SCML's operator's licence for the Auckland casino.

5. Plans 2013 L1 003, 2013 L2 25, 2013 L3 003, 2013 L5 4, 2013 L5 5 and 2013 L5 6 are **attached**.

6. Once SCML is reliant on plan 2013 L1 003, plan 2013 L1 002 will cease to be valid.

7. Once SCML is reliant on plan 2013 L2 25, plan 2013 L2 24 will cease to be valid.

8. Once SCML is reliant on plan 2013 L3 003, plan 2013 L3 002 will cease to be valid.


9. Once SCML is reliant on either plans 2013 L5 4, 2013 L5 5 or 2013 L5 6, plans 2013 L5 1, 2013 L5 2 and 2013 L5 3 will cease to be valid.

Graeme Reeves
Chief Gambling Commissioner
Gambling Commission

20th December 2013

GAMBLING COMMISSION

Blair Cairncross
Executive Director
Gambling Commission

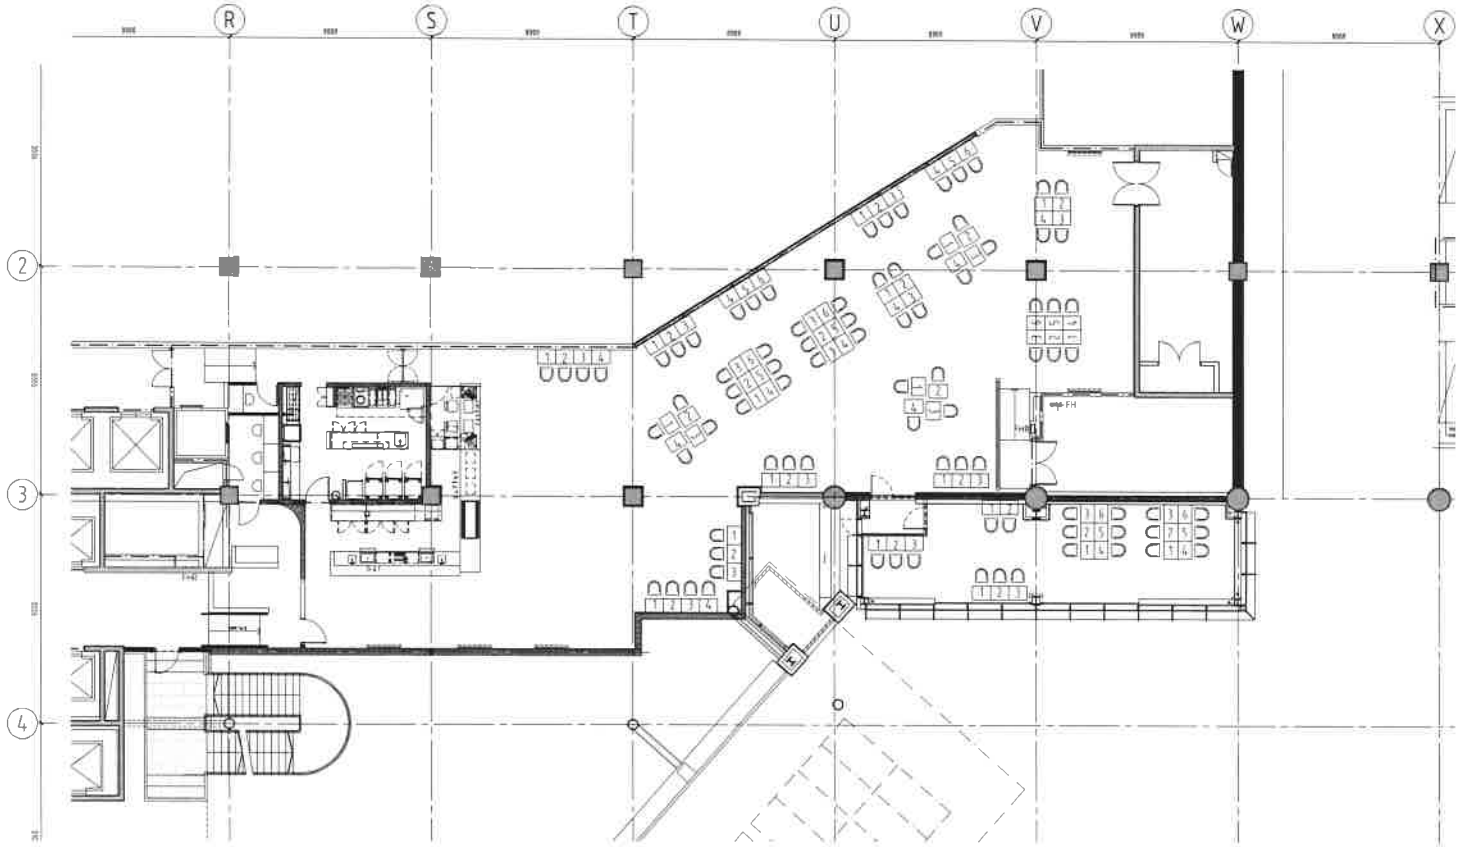

GAMBLING COMMISSION

2013 L1 003

SCHEDULE

GAMBLING MACHINES

VIP BLACK 47

Moller Architects

Call +64 9 3570686
Fax +64 9 3570689

Level 13 West Plaza
N°3 Albert Street
PO Box 106-260
Auckland, New Zealand

www.mollerarchitects.com

CLIENT AND PROJECT

SKYCITY ENTERTAINMENT GROUP

Sky City Entertainment Group
Gaming Layouts

DRAWING INFORMATION

Design
Original Scale (A1) 1:50
Drawn KC
Reduced Scale (A3) 1:100
Dwg. Chk'd TGS
Approved for Construction* Date
Des. Chk'd
CAD File K:\ASI\SDC-MGT Gaming Layouts\LAYOUTS\Level 1\gaming Layout_Sky...
Plot Date Thursday, 19 December 2013 11:28:29 a.m.

* Refer to Revision 1 for Original Signatures
Main Contractor shall verify all dimensions before commencing work
This drawing shall be read in conjunction with all relevant documents
Copyright © Craig Craig Moller Auckland Limited 2002


DRAWING TITLE

Level 1 Gaming Layout
SKYCITY
VIP Black
19/12/2013

REVISION

No.	Revision	By	Chk	Appd	Date

JOB NO. 5132C
DRAWING NO. A1202
REVISION

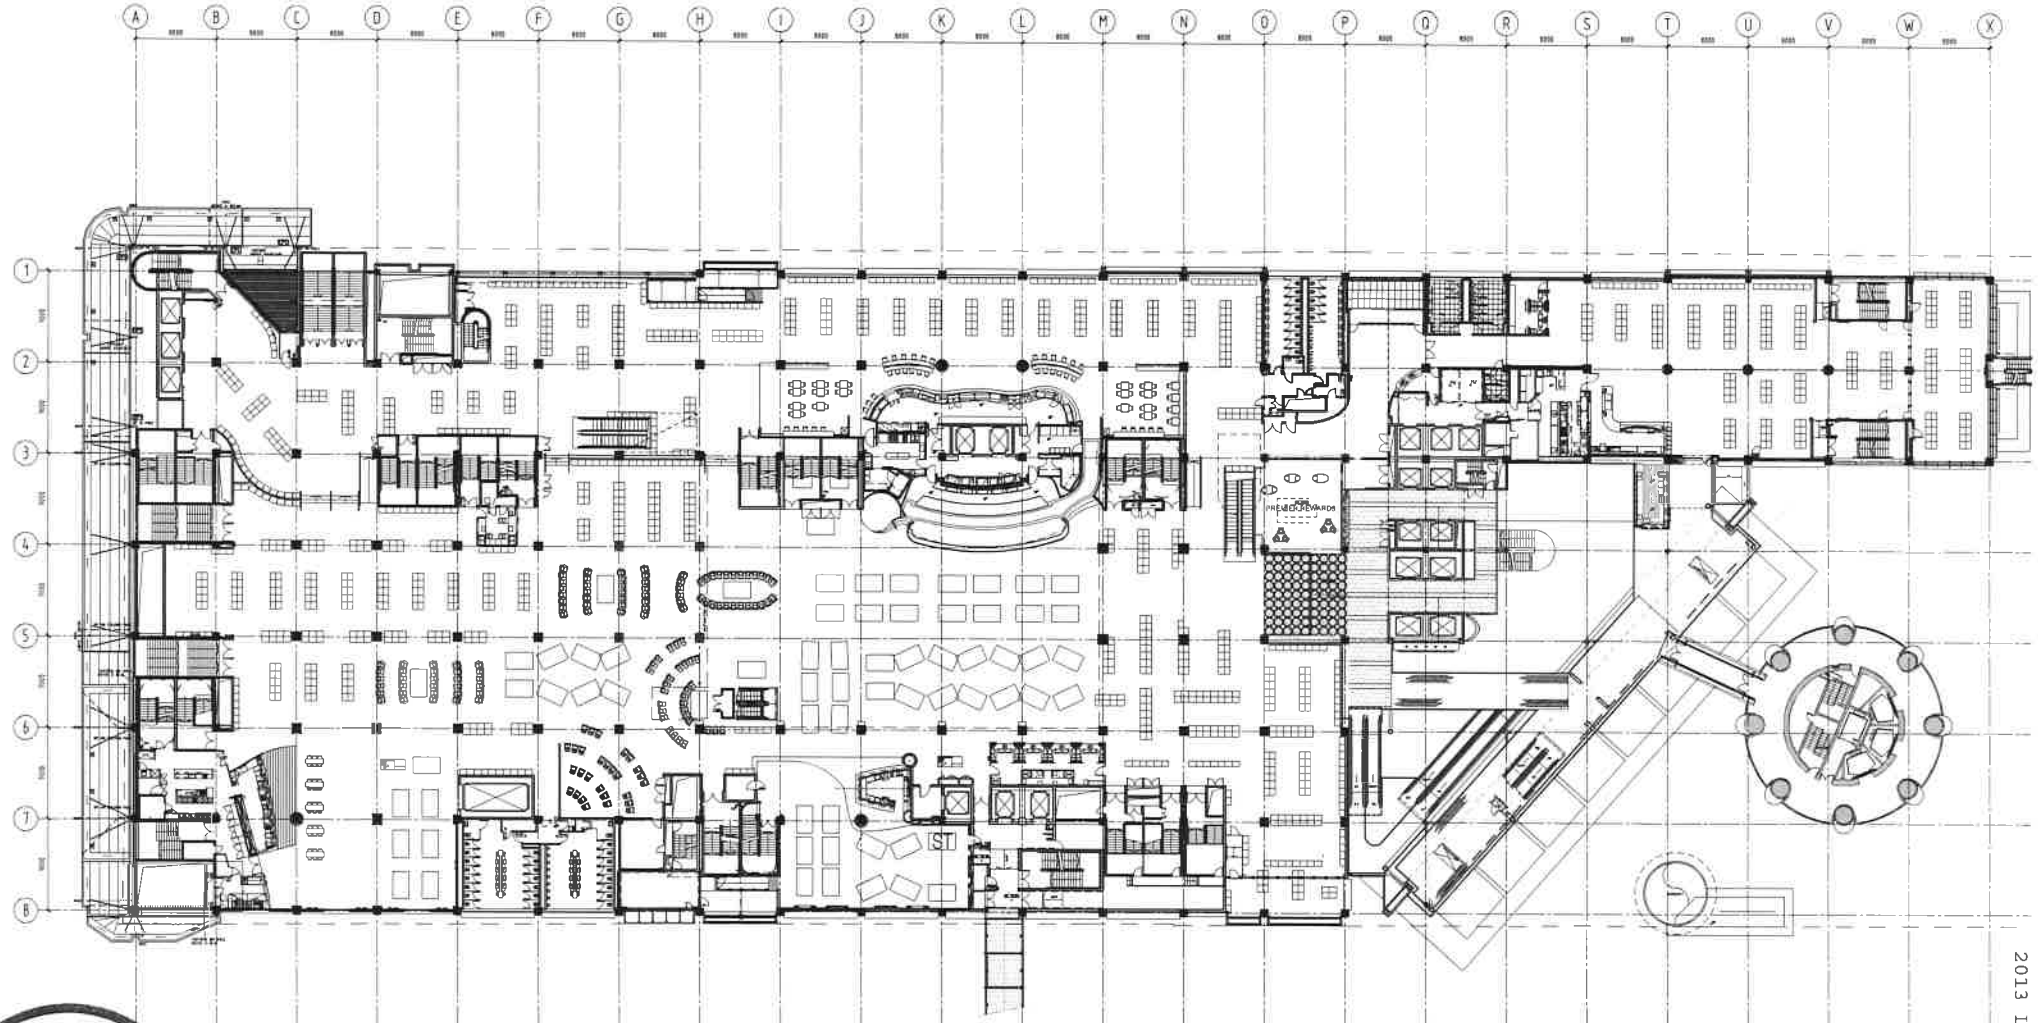

2013 L2 25

GAMBLING COMMISSION

SCHEDULE

GAMING TABLES		GAMING MACHINES	
MS Hexagon / Schlan	= 32	DIAMOND ROOM	= 357
BACCARAT RM	= 10	MAIN FLOOR	= 1129
MAIN GAMING	= 67		
GRAND TOTAL	= 111		

Moller Architects

Call +64 9 3570686
Fax +64 9 3570689

Level 12 West Plaza
Nº1 Albert Street
PO Box 105-283
Auckland, New Zealand

CLIENT AND PROJECT:

SKYCITY ENTERTAINMENT GROUP

Sky City Entertainment Group
Gaming Layouts

DRAWING INFORMATION

Design		Original Scale (A1)	1:50
Drawn	AE	Produced Scale (A3)	1:100
Dwg. Chk*	ITEC	Approved for Construction*	Date
Des. Chk*			/ /
CAD File	R:\A5X132C-MEP Gaming Layouts\CAD\A-0013\pr-a-L2-gaming Layout_2013-Machine Removal.dwg		
Prot. Date	Thursday, 19 December 2013 11:24:46 a.m.		

* Refer to Revision 1 for Original Signatures

Main Contractor shall verify all dimensions before commencing work. This drawing shall be read in conjunction with all relevant documents.

Copyright © Craig Craig Moller Auckland Limited 2007

0 10 0 10 20 30 40 50

DRAWING TITLE

Level 2 Gaming Layout
SKYCITY
Machine Removal
19th December


REVISION

No.	Revision	By	Chk	Apprd	Date

JOB NO. 5132C

DRAWING NO. A1202

REVISION

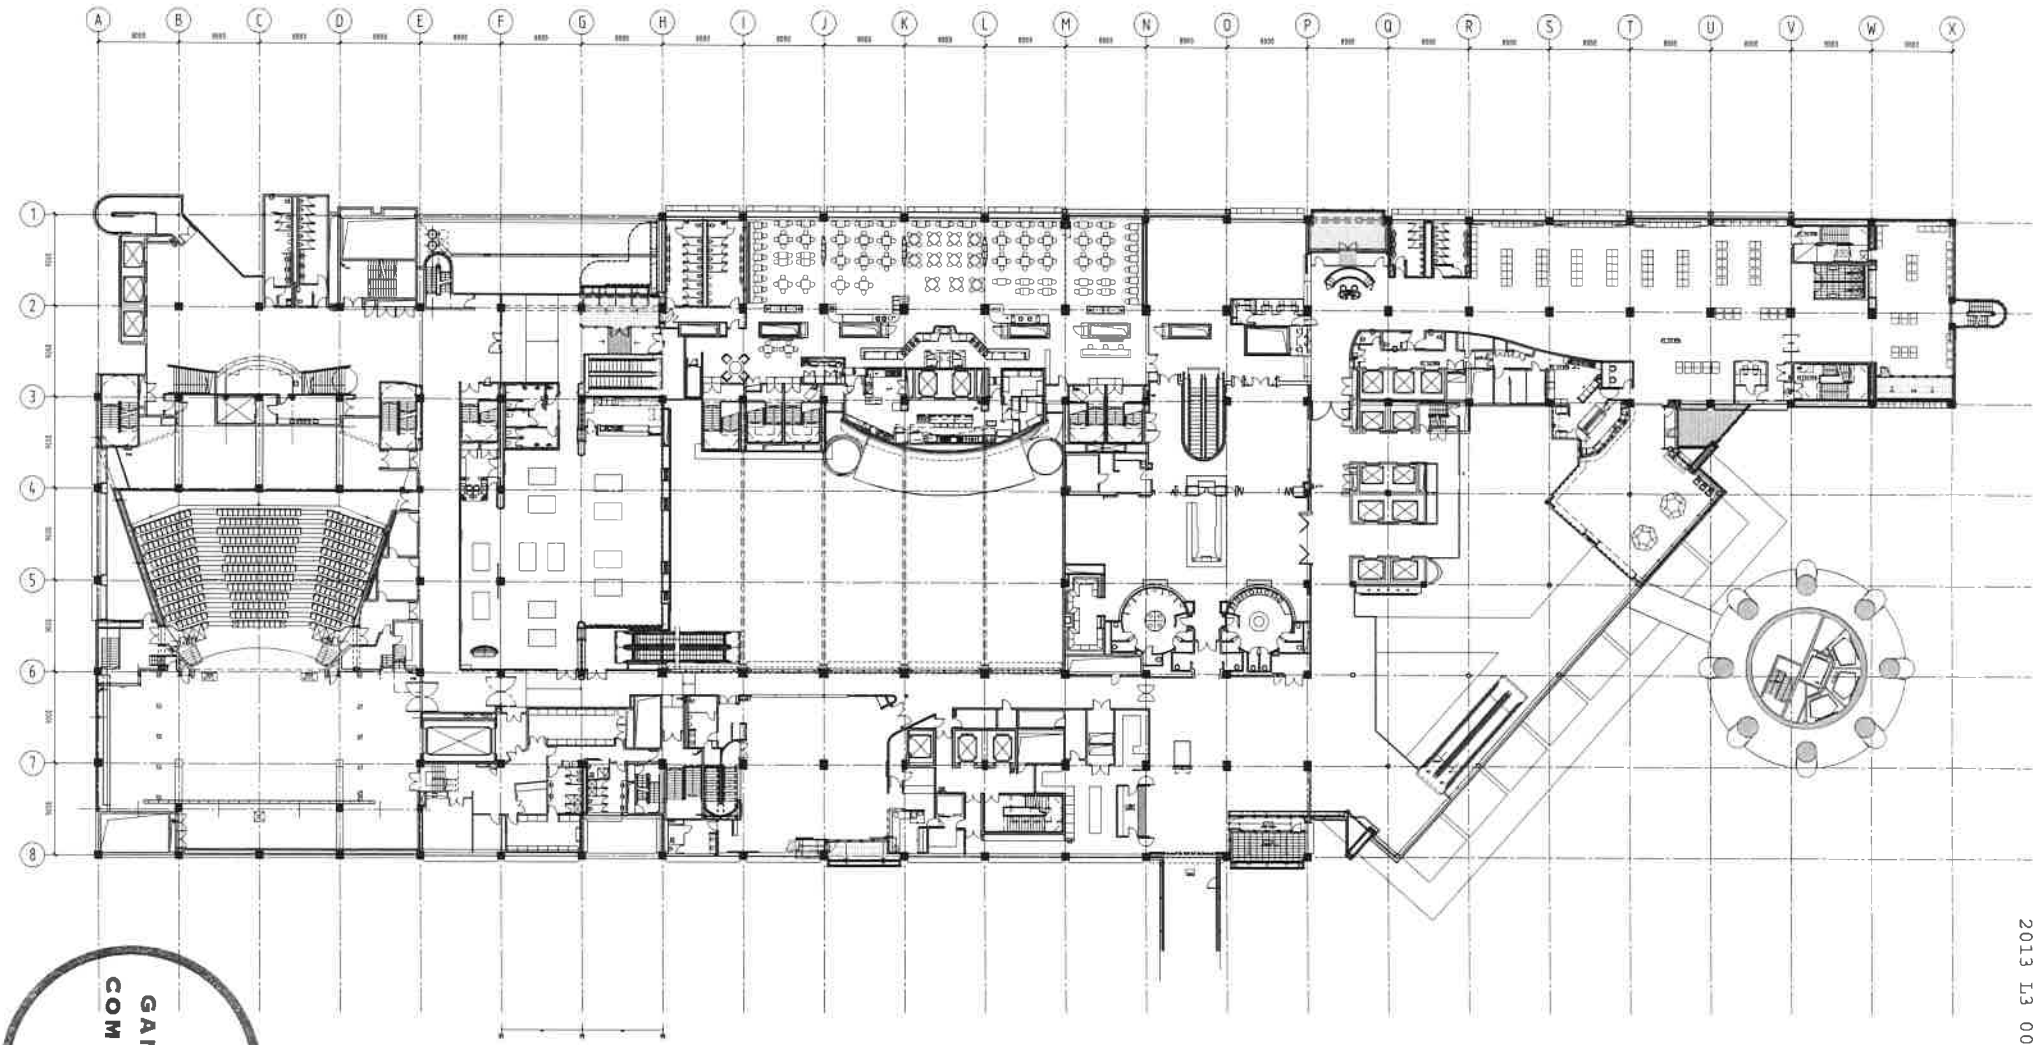

GAMBLING COMMISSION

2013 L3 003

SCHEDULE

GAMING UNITS	GAMING MACHINES
BACCARAT ROOM = 10	PLATINUM ROOM = 110

Moller Architects

Call +64 9 3570666
Fax +64 9 3570669

CLIENT AND PROJECT

SKYCITY ENTERTAINMENT GROUP

Sky City Entertainment Group
Gaming Layouts

DRAWING INFORMATION

Design — Original Scale (A1) 1:50
Drawn KJH — Reduced Scale (A3) 1:100
Dwg. Chk'd TSC — Approved for Construction? Date
Des. Chk'd
CAD File
Plot Date Friday, 6 July 2012 8:34:45 a.m.


* Refer to Revision 1 for Original Signatures
Main Contractor shall verify all dimensions before commencing work
This drawing shall be read in conjunction with all relevant documents
Copyright © Craig Craig Moller Auckland Limited 2007

DRAWING TITLE

Level 3 Gaming Layout
SKYCITY
Platinum Room
19/12/2013

REVISION					
No	Reason	By	Chk	Appd	Date
A	Dlc Approval	-	-	-	17/07/13
B	Dlc APPROVAL	-	-	-	04/09/13
3	-	-	-	-	-

JOB NO	DRAWING NO	REVISION
5132C	A1205	B

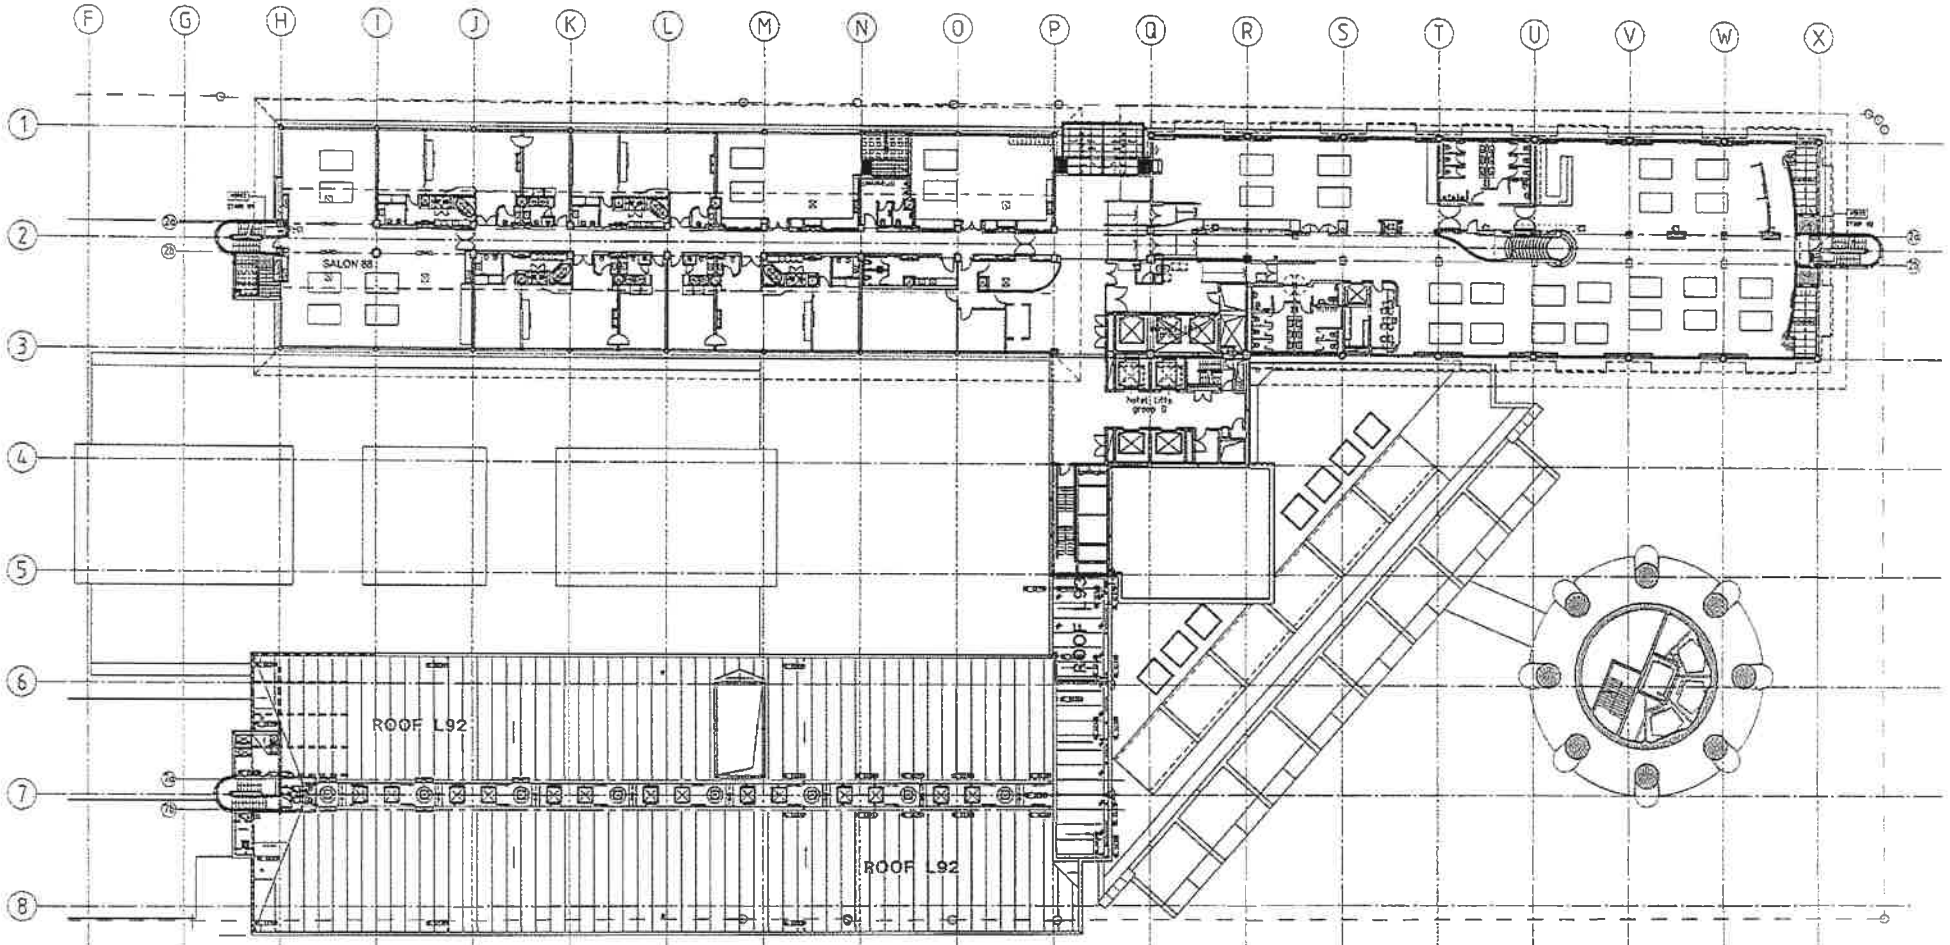

2013 L5 4

GAMBLING COMMISSION


The substitute tables denoted on the approved MGF plan may be paired with the corresponding number of tables in salons 82, 86 and 88 as shown on this plan on a game type for game type basis. The casino games deployed on the substitute tables shall be consistent with an approved game mix for the salon tables and the number of table games in use shall not exceed the approved total.

Moller Architects

Sky City Entertainment Group
Gaming Layouts

H5 Gaming Layout
SKYCITY - VIP Black
Transitional Layout 2
4/11 to 15/11/2013

5132C A1205

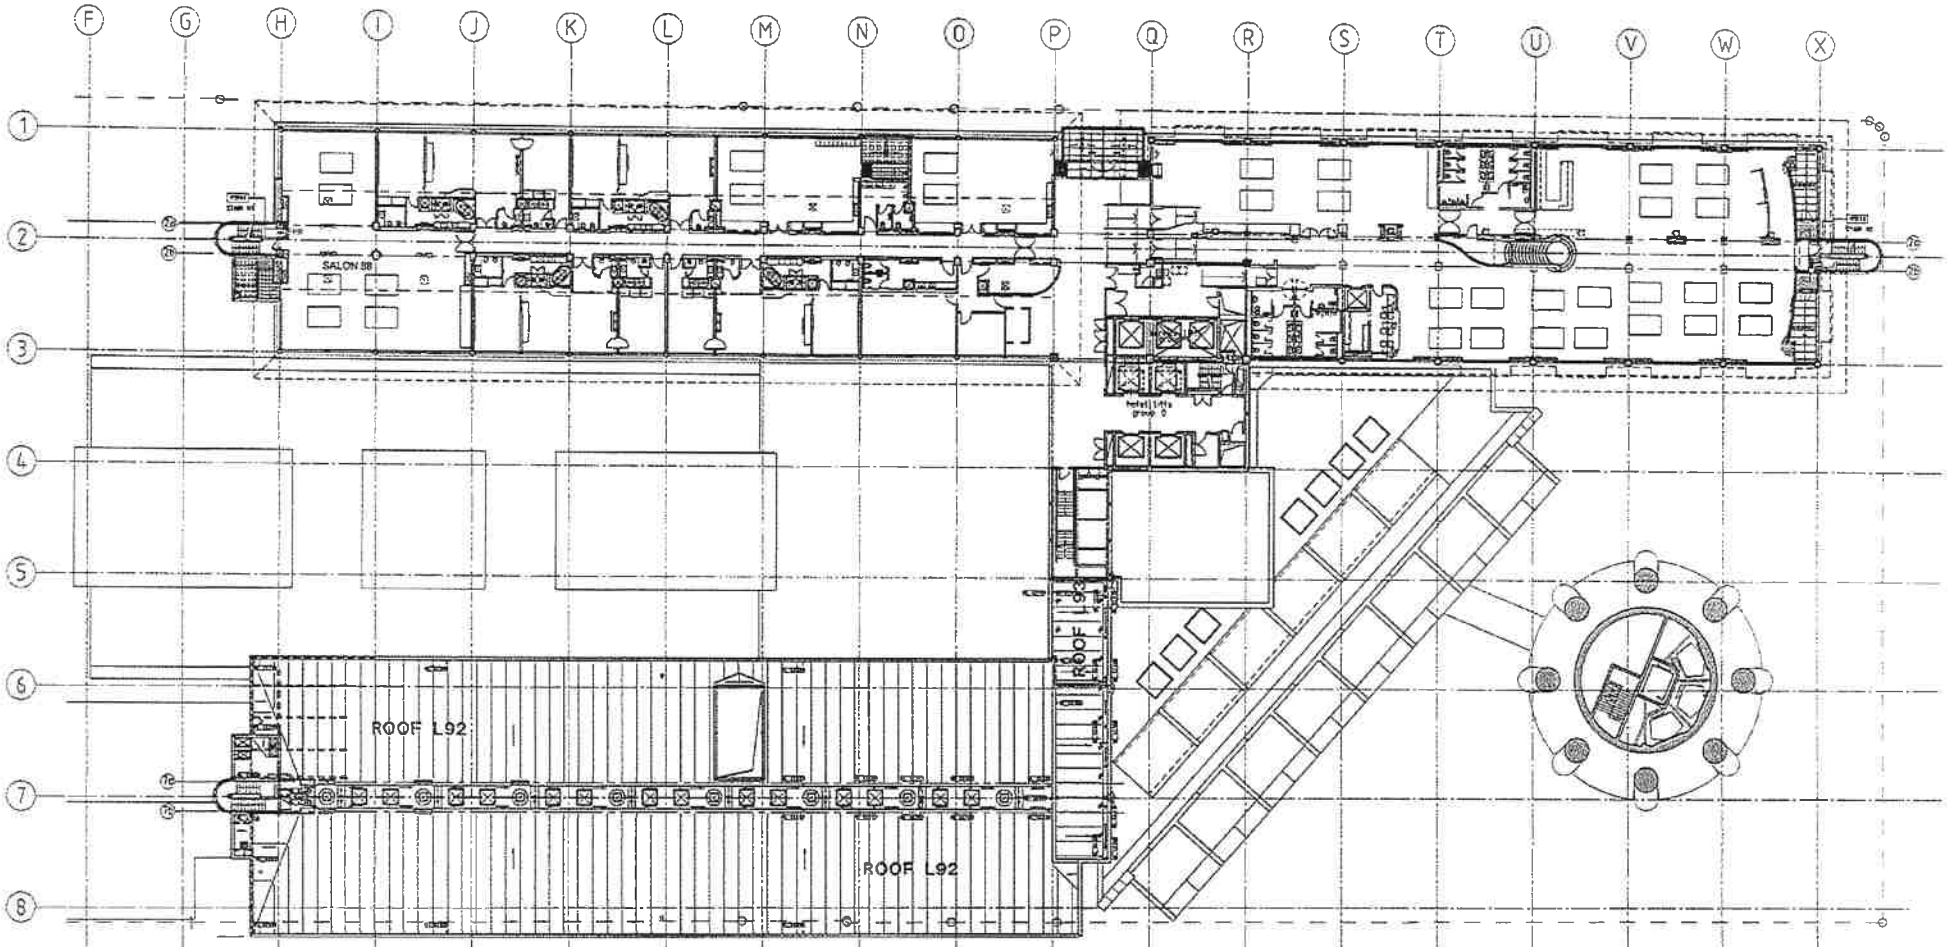

GAMBLING COMMISSION

The substitute tables denoted on the approved MGF plan may be paired with the corresponding number of tables in salons 82, 86 and 88 as shown on this plan on a game type for game type basis. The casino games that may be deployed on the substitute tables shall be consistent with an approved game mix for the salon tables and the number of table games in use shall not exceed the approved total.

2013 L5 5

Moller Architects
Call +64 9 3570686
Fax +64 9 3570689


CLIENT AND PROJECT
SKYCITY ENTERTAINMENT GROUP
Sky City Entertainment Group
Gaming Layouts

DRAWING INFORMATION

DRAWING TITLE
H5 Gaming Layout
SKYCITY - VIP Black
Transitional Layout 1
4/11 to 15/11/2013

REVISION

5132C A1205

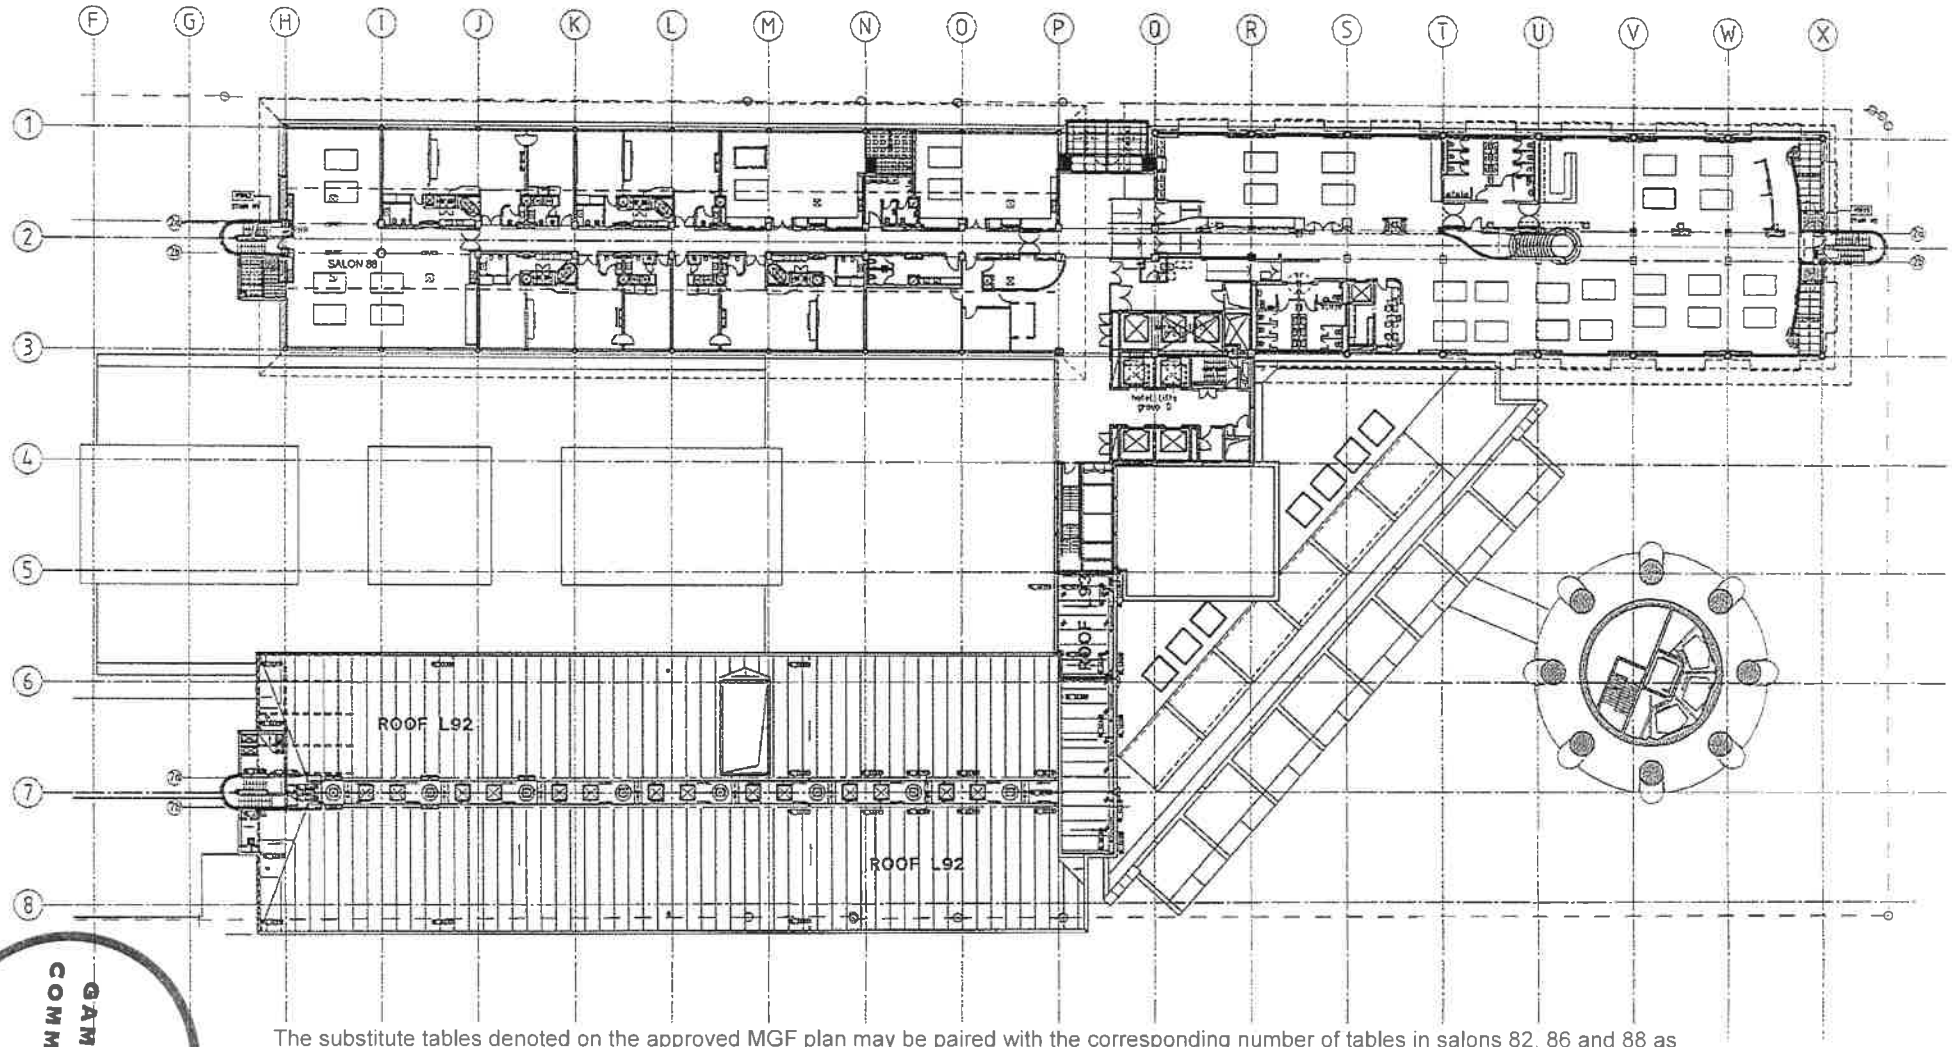

The substitute tables denoted on the approved MGF plan may be paired with the corresponding number of tables in salons 82, 86 and 88 as shown on this plan on a game type for game type basis. The casino games that may be deployed on the substitute tables shall be consistent with an approved game mix for the salon tables and the number of table games in use shall not exceed the approved total.

GAMBLING COMMISSION

2013 L5 6

Moller Architects

Sky City Entertainment Group
Gaming Layouts

H5 Gaming Layout
SKYCITY - VIP Black
Transitional Layout 3
4/11 to 15/11/2013

5132C A1205