UNDER DELEGATED AUTHORITY ON AN APPLICATION BY SKYCITY CASINO MANAGEMENT LIMITED FOR APPROVAL OF NEW FLOOR PLANS FOR THE AUCKLAND CASINO

Date of Decision: 11 **July 2013**

1. On 8 July 2013, SKYCITY Casino Management Limited ("**SCML**") applied, pursuant to condition 11 of its operator's licence for the Auckland casino, for approval of three new floor plans; 2013 L2 001La, 2013 L2 001Ma and 2013 L2 001Na.

2. Condition 11 provides as follows:

> 11. The Licence Holder shall operate in accordance with approved floor layouts showing the position of gaming tables and gaming machines. The Licence Holder shall obtain approval for new floor plans prior to relocating or installing tables or machines in positions not specified in approved floor layouts. When applying, the Licence Holder must submit fresh plans showing the floor layout for the Gambling Area and details of the proposed CCTV layout for consideration. Any change must comply with the Surveillance Standard. The Executive Director and a single Gambling Commissioner may approve the new floor plans if they are satisfied that the floor layout has no potentially adverse effects. If they are not so satisfied, the proposed floor plan must be referred to the Commission for a decision on approval.

3. SCML submitted as follows:

   (a) SCML has previously removed 6 EGMs from the Main Gaming Floor and had three plans approved for level 5, each of which recognises the deployment of up to five EGMs and a further plan approved for level 6, which recognises the deployment of up to 6 EGMs.

   (b) It wants to remove an additional 8 EGMs from level 2, reflected in plans 2013 L2 001La, 2013 L2 001Ma and 2013 L2 001Na. It seeks approval for these plans.

   (c) No changes are proposed to the levels 5 or 6 plans. On the occasions when it intends using up to 14 EGMs on these levels, it will continue to notify the DIA of the specific plans it relies on. In the case of level 5, rather than relying on one plan only, SCML may at times rely on multiple plans showing the rooms in which the EGMs are operating.

6. The proposal raises no issues of regulatory concern for the Commission. Accordingly floor plans 2013 L2 001La, 2013 L2 001Ma and 2013 L2 001Na are approved by the Chief Gambling Commissioner and the Executive Director under delegated authority pursuant to condition 11 of SCML's operator's licence for the Auckland casino.


7. Floor plans 2013 L2 001La, 2013 L2 001Ma and 2013 L2 001Na are **attached**. Once SCML is reliant on any of these, plans 2013 L2 001L, 2012 L2 001M and 2013 L2 001N will cease to be valid.

Graeme Reeves
Chief Gambling Commissioner
Gambling Commission

11 July 2013

GAMBLING COMMISSION

Blair Cairncross
Executive Director
Gambling Commission

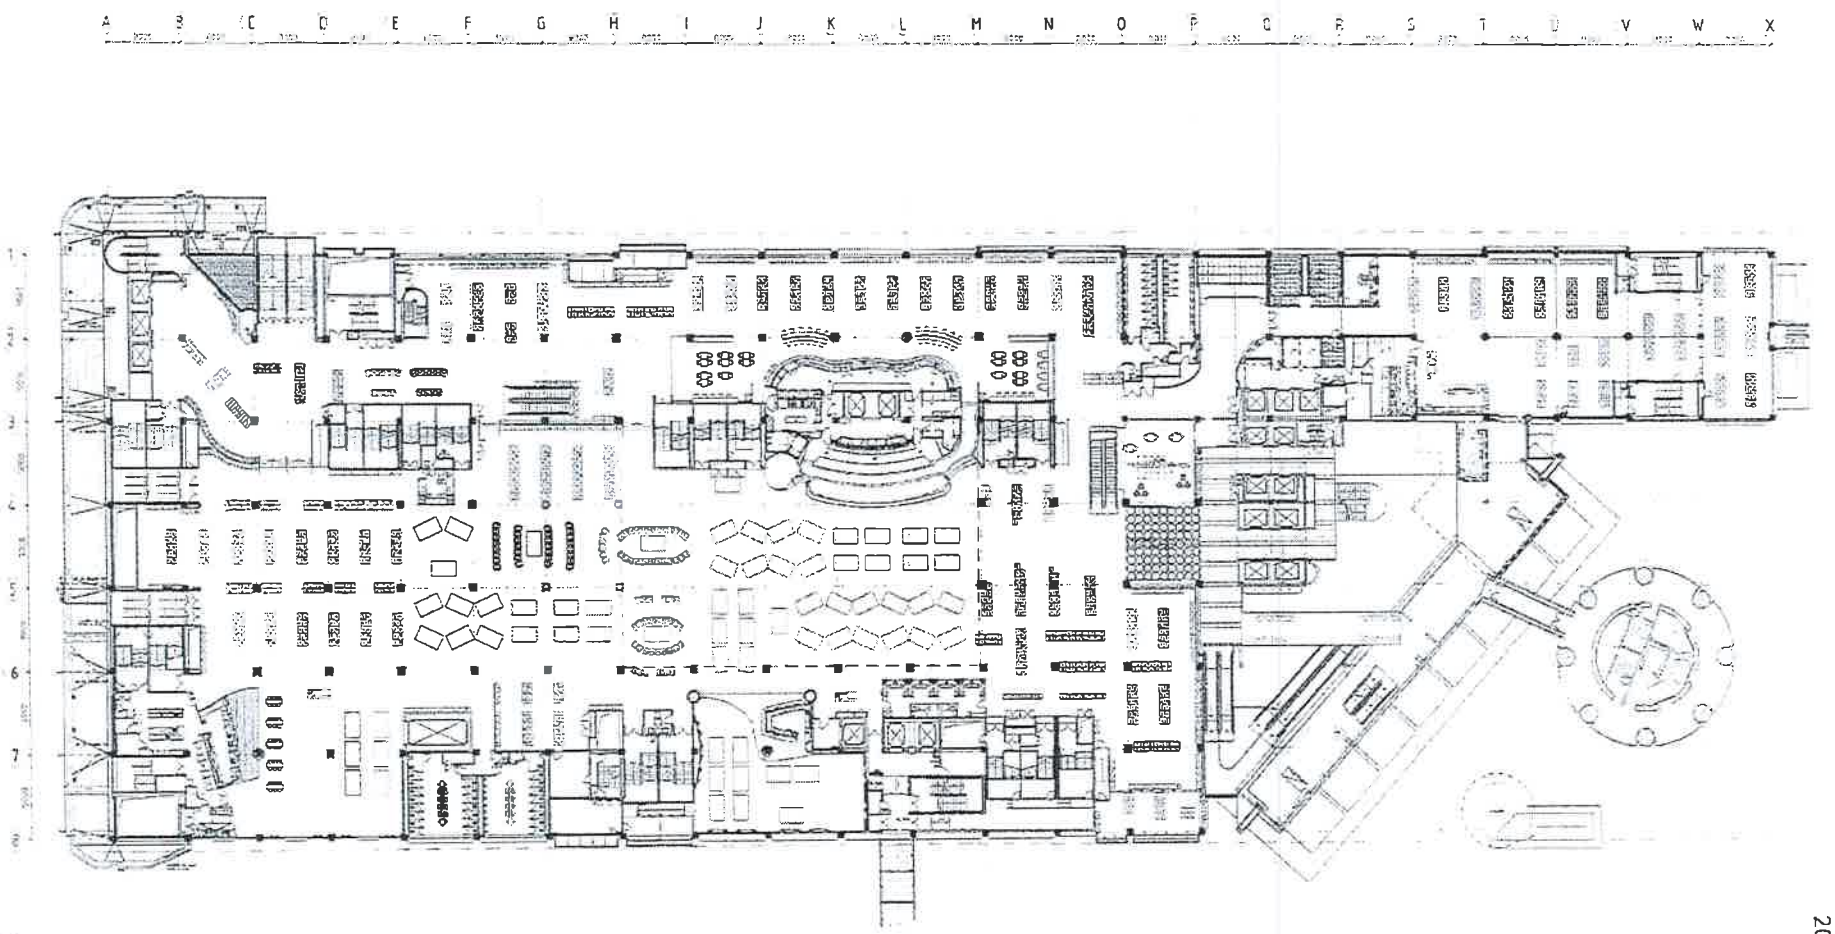

GAMBLING COMMISSION


Moller Architects

Sky City Entertainment Group
Gaming Layouts

Level 2 Gaming Layout
SKYCITY - Rapid Roulette Upgrade
& Machine Removal
04/07/2013

5132C

2013 L2 001La

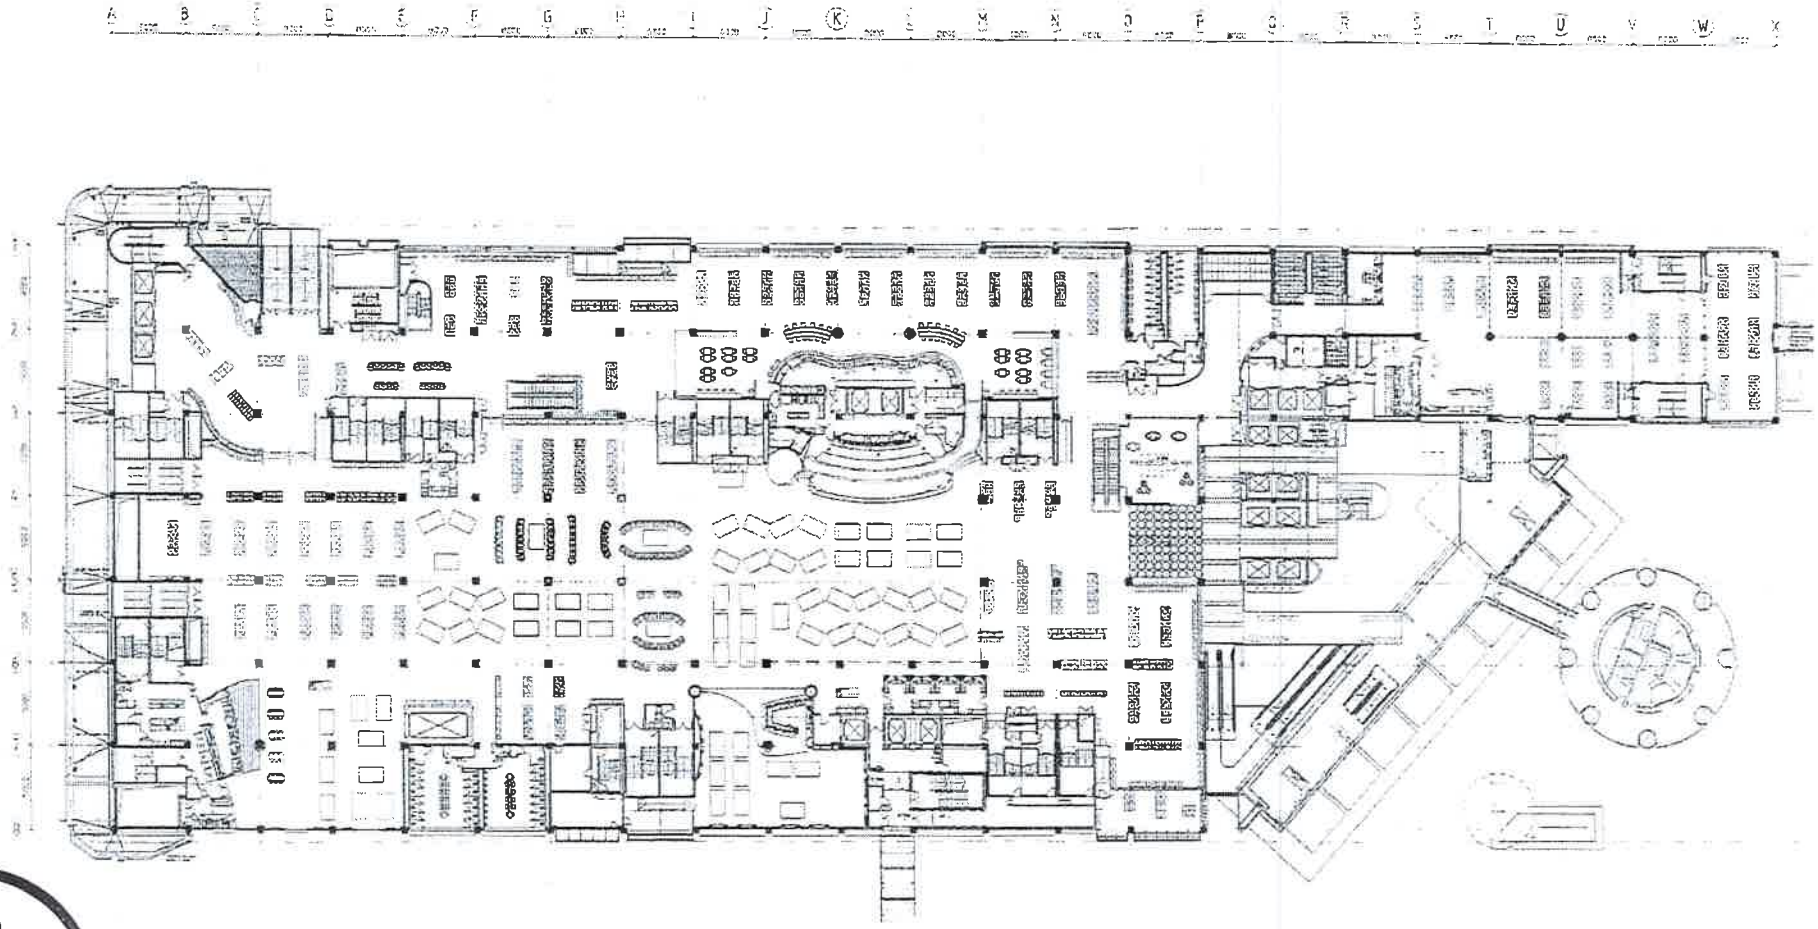

GAMBLING COMMISSION

SCHEDULE

Moller Architects

Call +64 9 3570586
Fax +64 9 3570589


SKYCITY

Sky City Entertainment Group
Gaming Layouts

Level 2 Gaming Layout
SKYCITY
Poker Room Move
04/07/2013

5132C

2013 L2 001Ma

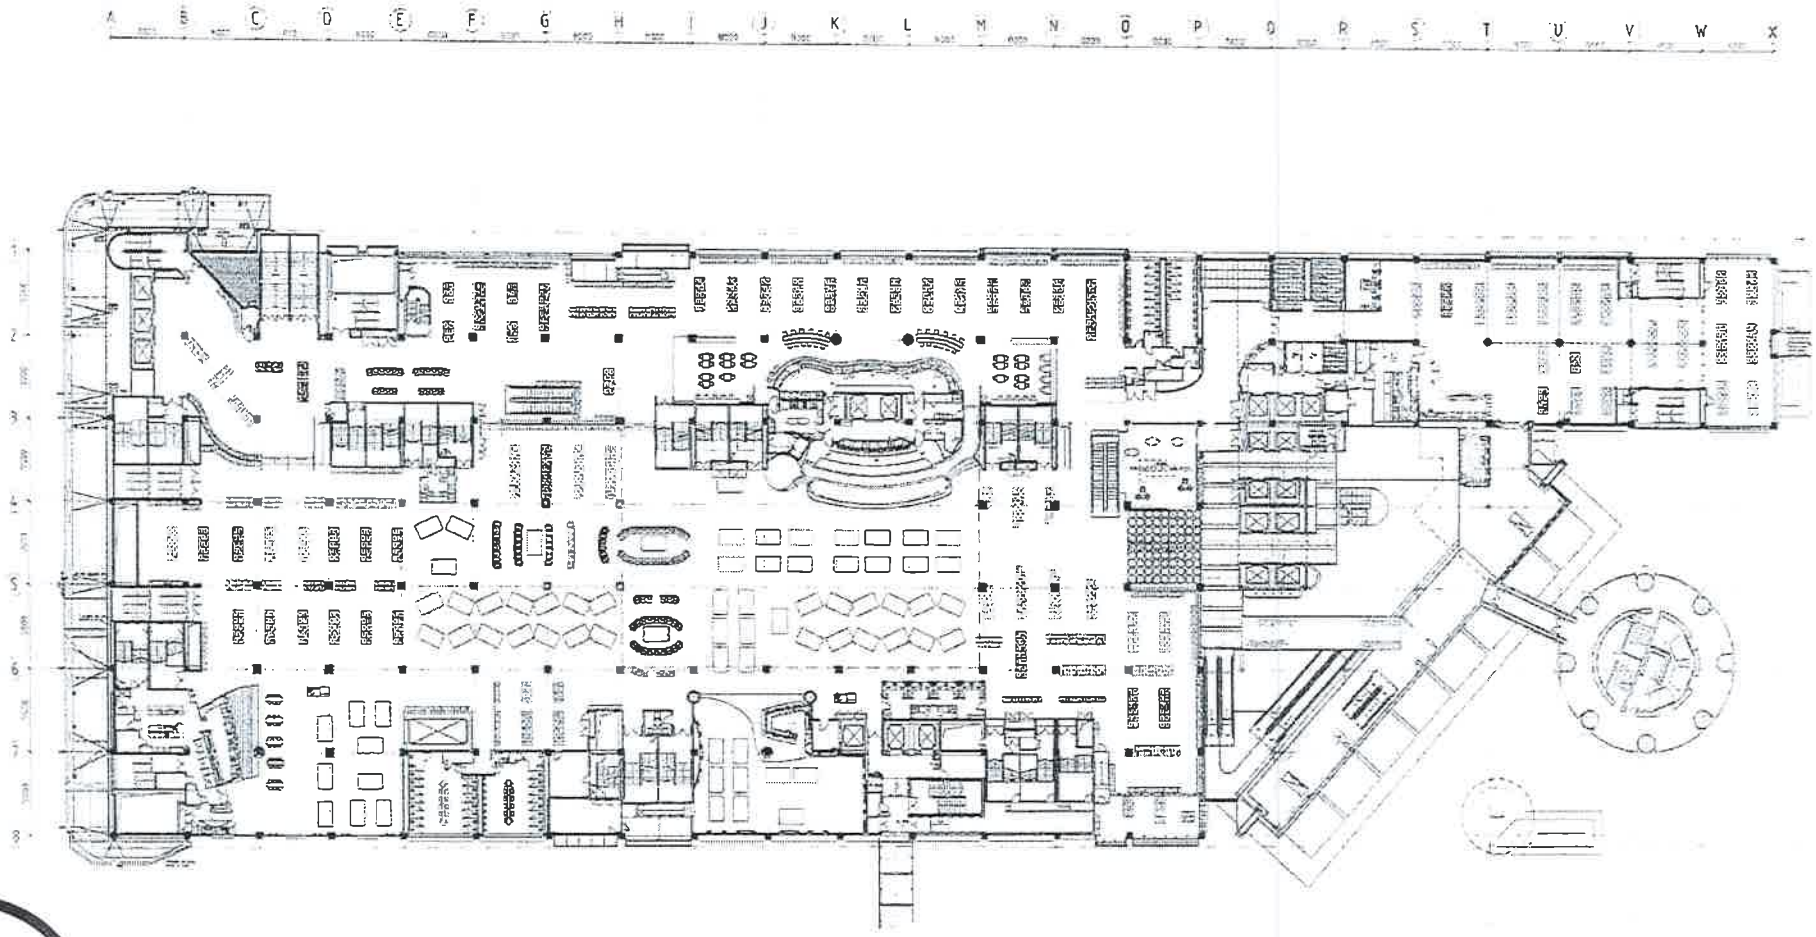

GAMBLING COMMISSION

Moller Architects

Sky City Entertainment Group
Gaming Layouts

Level 2 Gaming Layout
SKYCITY
Caribbean Stud
04/07/2013

5132C

2013 L2 001Na