UNDER DELEGATED AUTHORITY ON AN APPLICATION BY SKYCITY CASINO MANAGEMENT LIMITED FOR APPROVAL OF NEW FLOOR PLANS FOR THE AUCKLAND CASINO

Date of Decision: 6 **August 2013**

1. On 2 August 2013, SKYCITY Casino Management Limited ("**SCML**") applied, pursuant to condition 11 of its operator's licence for the Auckland casino, for approval of four new floor plans; 2013 L2 002, 2013 L2 003, 2013 L2 004 and 2013 L2 005.

2. Condition 11 provides as follows:

> 11. The Licence Holder shall operate in accordance with approved floor layouts showing the position of gaming tables and gaming machines. The Licence Holder shall obtain approval for new floor plans prior to relocating or installing tables or machines in positions not specified in approved floor layouts. When applying, the Licence Holder must submit fresh plans showing the floor layout for the Gambling Area and details of the proposed CCTV layout for consideration. Any change must comply with the Surveillance Standard. The Executive Director and a single Gambling Commissioner may approve the new floor plans if they are satisfied that the floor layout has no potentially adverse effects. If they are not so satisfied, the proposed floor plan must be referred to the Commission for a decision on approval.

3. SCML submitted as follows:

   (a) It currently has three approved floor plans for level 2 of the Auckland casino; 2013 L2 001Lb, 2013 L2 001Mb and 2013 L2 001Nb. It is currently reliant on plan 2013 L2 001Lb and no longer has any use for the other two plans.

   (b) In the week commencing 5 August 2013, it wants to remove 6 of its substitute tables from the MGF, and seeks approval of plan 2013 L2 002. Once reliant on this plan, plan 2013 L2 001Lb may be discarded.

   (c) It currently relies on plan 2013 L3 001B for level 3. On or around 15 August it will remove 9 tables from the Nations Clubrooms on level 3. At that point it will rely on approved plan 2013 L3 001C and plan 2013 L3 001B may be discarded.

   (d) It wants to relocate the 9 poker tables from the Nations Clubrooms to level 2, and seeks approval of plan 2013 L2 003. Once reliant on this plan, plan 2013 L2 002 may be discarded.

   (e) In the week commencing 19 August 2013, it wants to reconfigure pits 2 and 3 on the MGF, and seeks approval of plan 2013 L2 004. Once reliant on this plan, plan 2013 L2 003 may be discarded.

(f) In the week commencing 26 August, it wants to install a fourth Rapid Roulette game on level 2 and remove the remaining two substitute tables. The installation of this game will require the relocation and removal of other games and the adoption of a different game mix. It seeks approval of plan 2013 L2 005. Once reliant on this plan, plan 2013 L2 004 may be discarded.

4. The proposal raises no issues of regulatory concern for the Commission. Accordingly floor plans 2013 L2 002, 2013 L2 003, 2013 L2 004 and 2013 L2 005 are approved by the Chief Gambling Commissioner and the Executive Director under delegated authority pursuant to condition 11 of SCML's operator's licence for the Auckland casino.


5. Plans 2013 L2 002, 2013 L2 003, 2013 L2 004 and 2013 L2 005 are **attached**. Once SCML is reliant on plan 2013 L2 002, plan 2013 L2 001Lb ceases to be valid. Once SCML is reliant on plan 2013 L3 001C, plan 2013 L3 001B ceases to be valid. Once SCML is reliant on plan 2013 L2 003, plan 2013 L2 002 ceases to be valid. Once SCML is reliant on plan 2013 L2 004, plan 2013 L2 003 ceases to be valid. Once SCML is reliant on plan 2013 L2 005, plan 2013 L2 004 eases to be valid. Plans 2013 L2 001Mb and 2013 L2 001Nb also cease to be valid.

Graeme Reeves
Chief Gambling Commissioner
Gambling Commission

6 August 2013

GAMBLING COMMISSION

Blair Cairncross
Executive Director
Gambling Commission

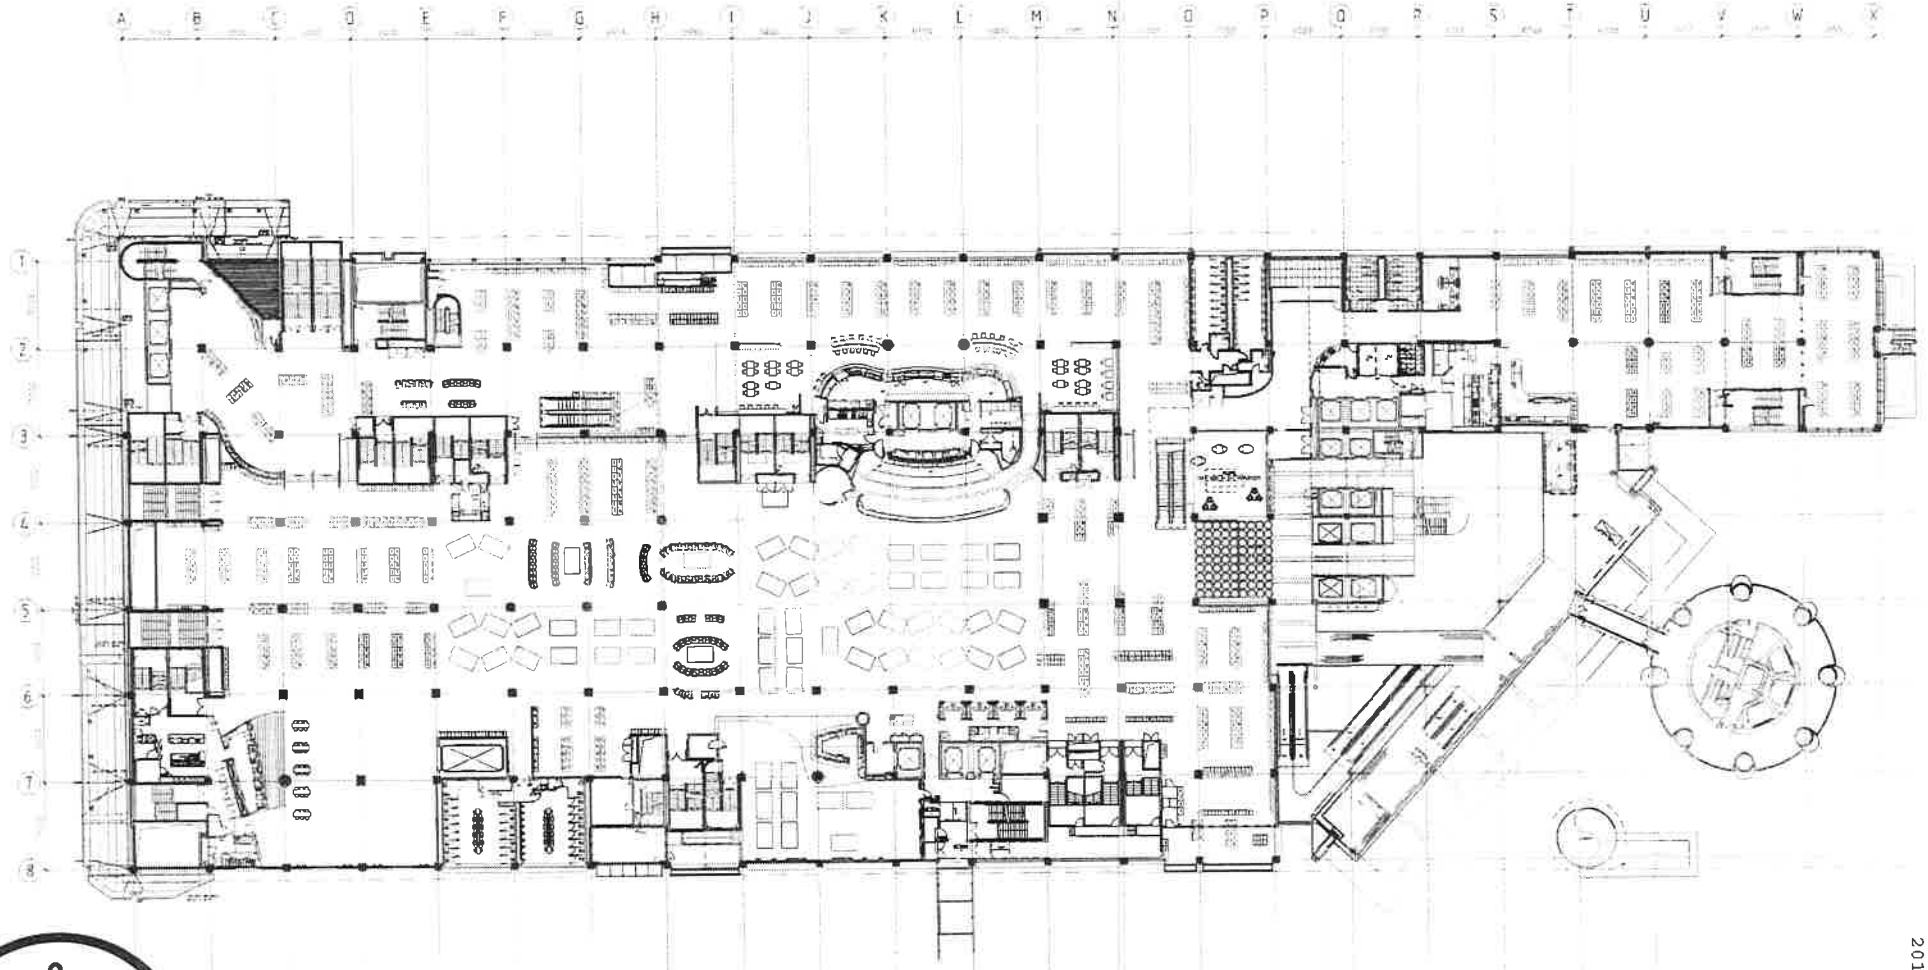

GAMBLING COMMISSION

2013 L2 002

Moller Architects


Call +64 9 3570686
Fax +64 9 3570689

SKYCITY ENTERTAINMENT GROUP

Sky City Entertainment Group
Gaming Layouts

Level 2 Gaming Layout
SKYCITY
Tables Removal from Sammies
29/07/2013

5132C A1202

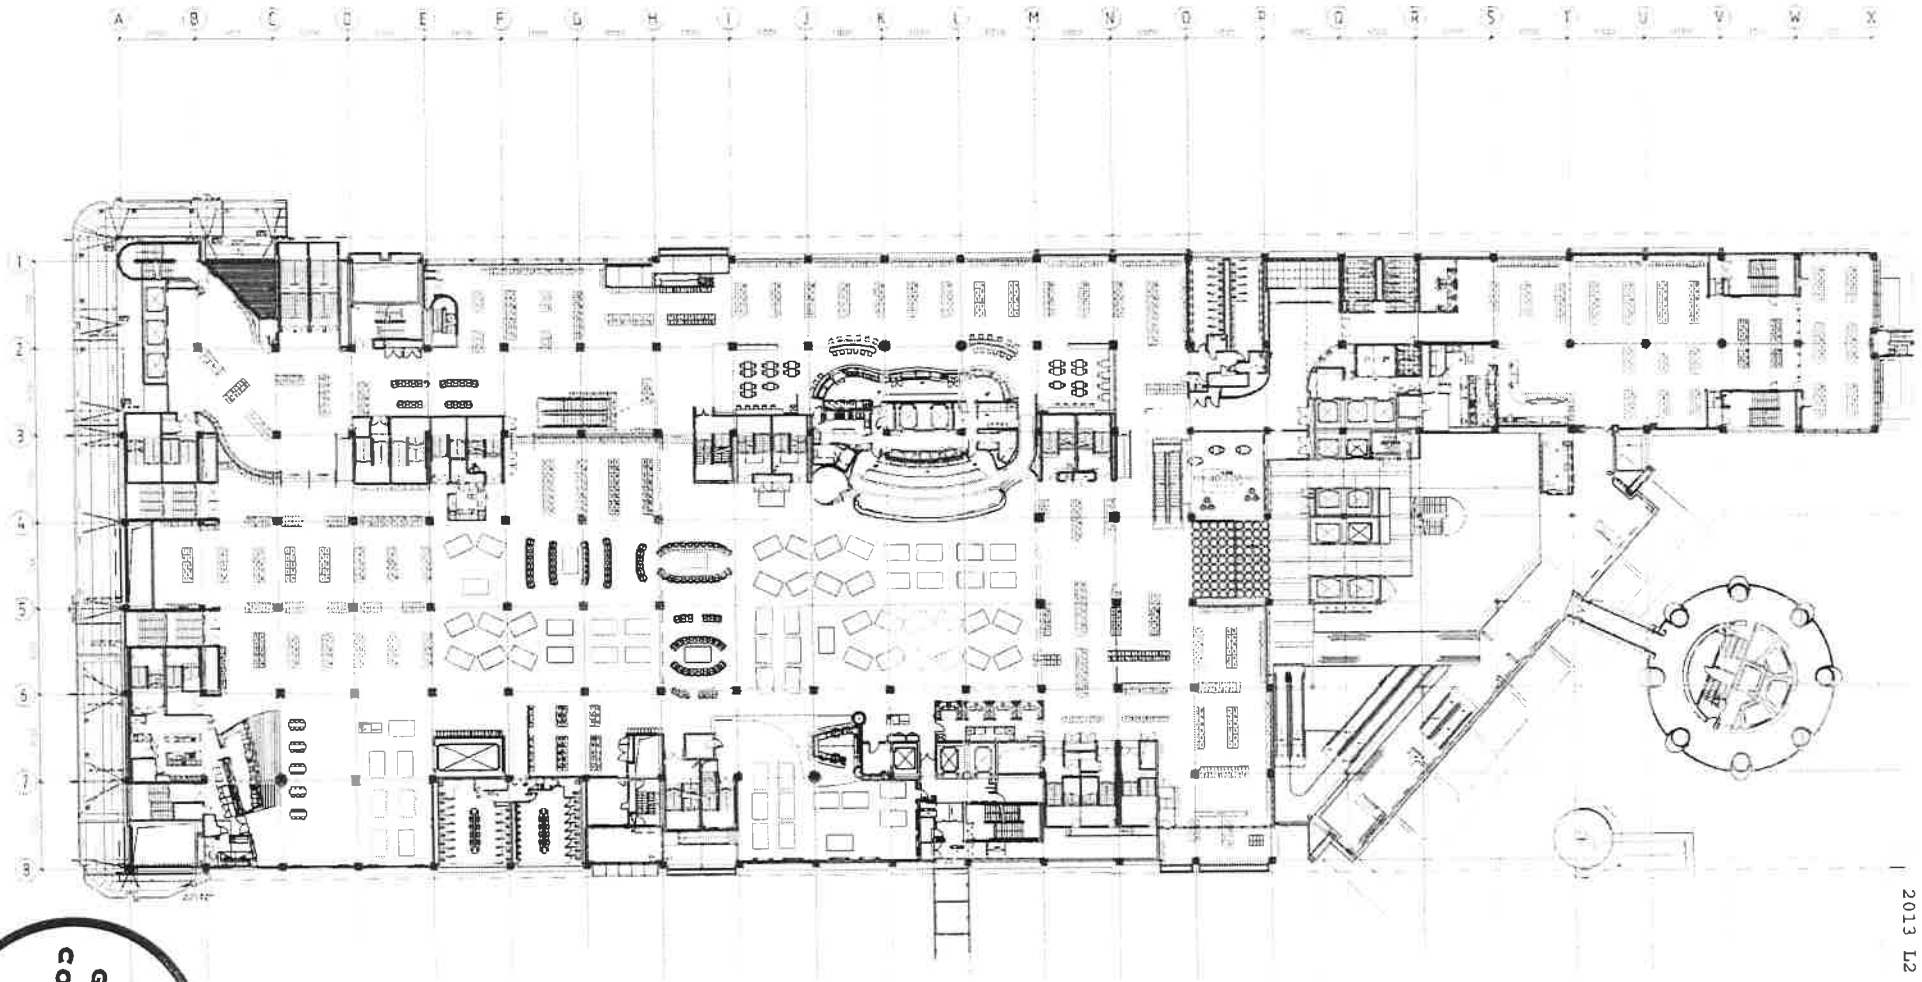

GAMBLING COMMISSION


2013 L2 003

Moller Architects

Sky City Entertainment Group
Gaming Layouts

Level 2 Gaming Layout
SKYCITY
Add Poker Tables to Main Floor
15/05/2013

51320 A1302

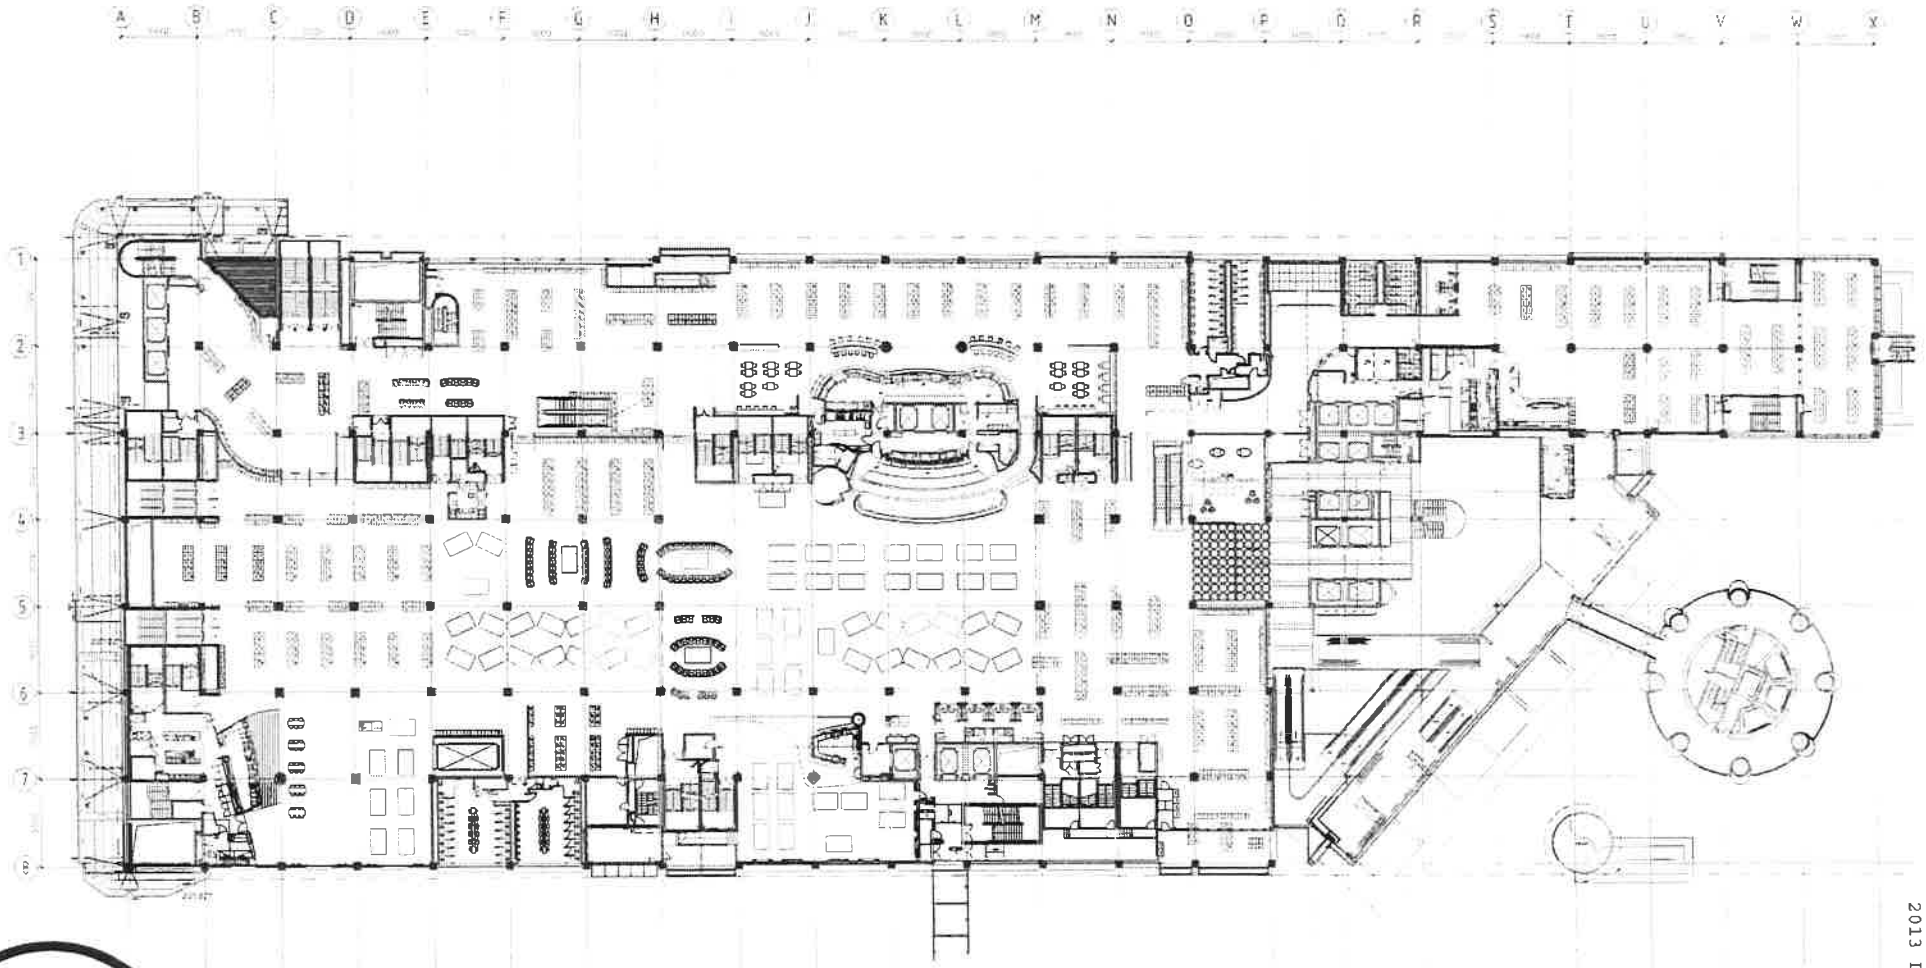

GAMBLING COMMISSION

Moller Architects

Tel +64 9 3570680
Fax +64 9 3570689


SKYCITY ENTERTAINMENT GROUP

Sky City Entertainment Group
Gaming Layouts

Level 2 Gaming Layout
SKYCITY
Caribbean Stud Move
19/08/2013

5132C A1202

2013 L2 004

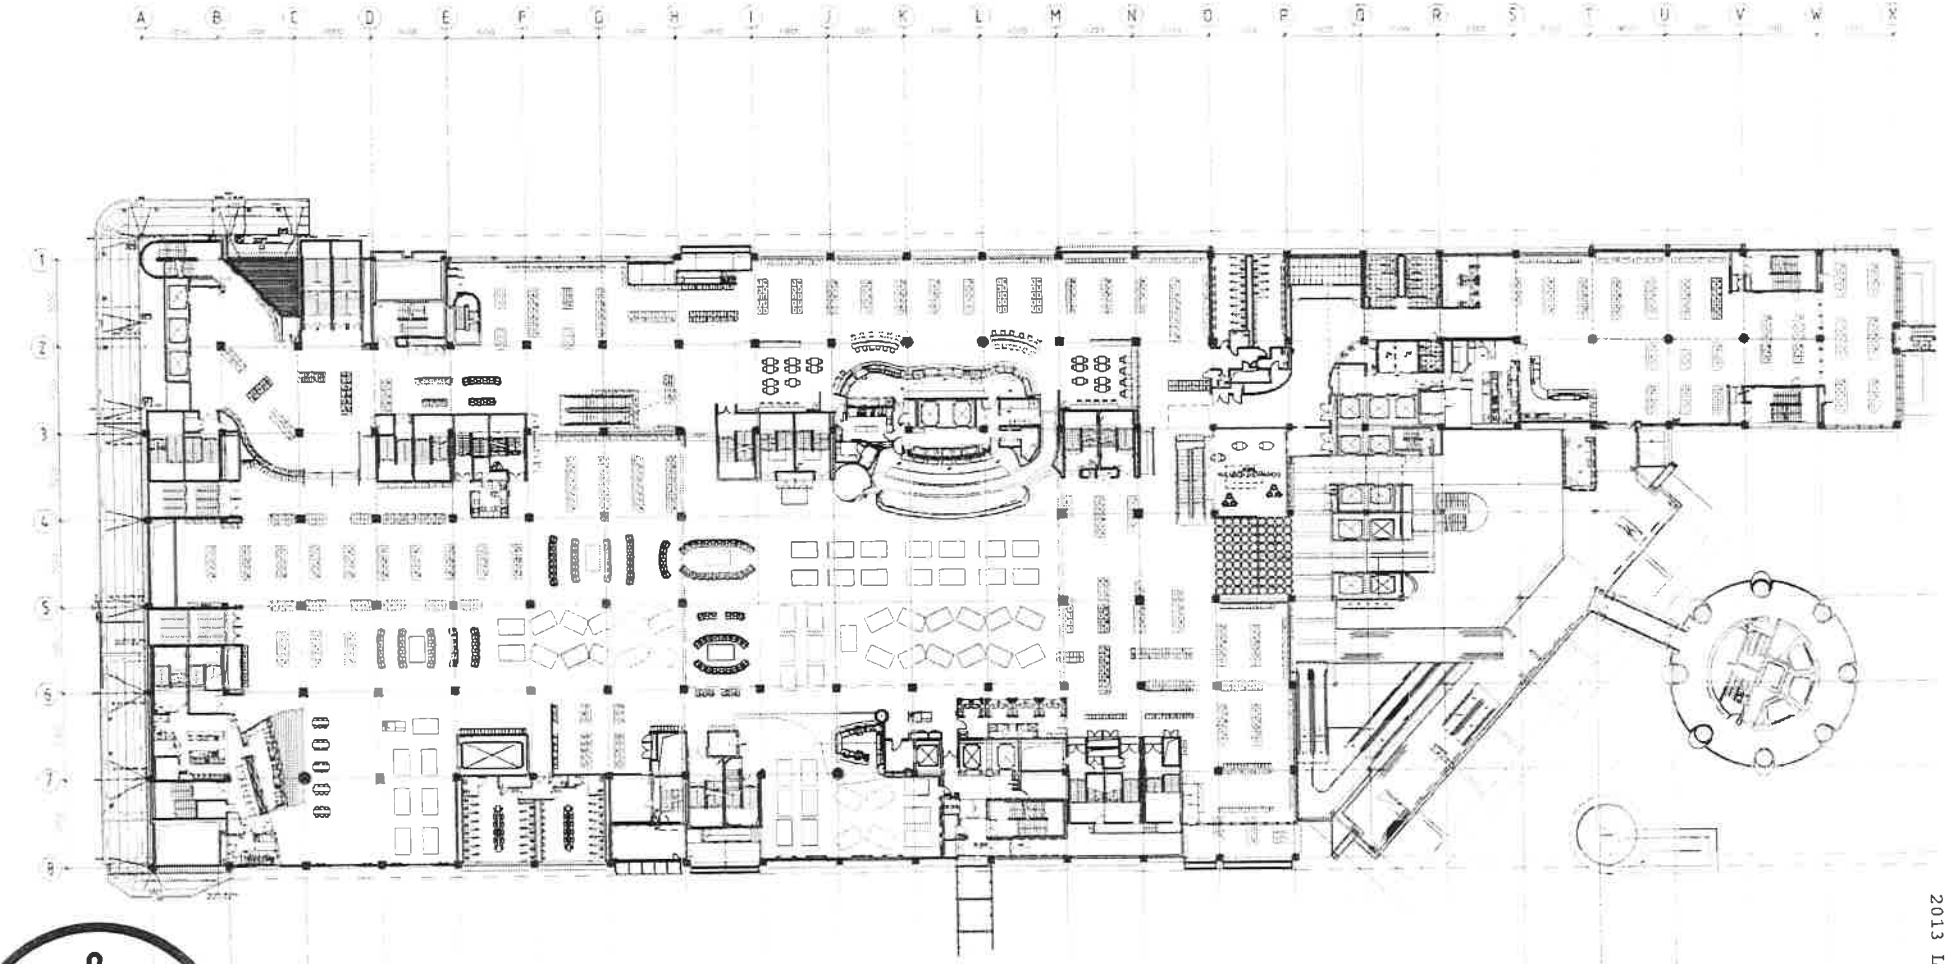

GAMBLING COMMISSION

2013 L2 005

Moller Architects	Cell +64 9 3570600 Fax +64 9 3570680	SKYCITY ENTERTAINMENT GROUP	Sky City Entertainment Group Gaming Layouts	Level 2 Gaming Layout SKYCITY 4th Rapid Roulette 26/08/2013	5132C A1230