UNDER DELEGATED AUTHORITY ON AN APPLICATION BY SKYCITY CASINO MANAGEMENT LIMITED FOR APPROVAL OF A NEW FLOOR PLAN FOR THE AUCKLAND CASINO

Date of Decision: 17 **September 2013**

1. On 12 September 2013, SKYCITY Casino Management Limited ("**SCML**") applied, pursuant to condition 11 of its operator's licence for the Auckland casino, for approval of a new floor plan, 2013 L2 008.

2. Condition 11 provides as follows:

> 11. The Licence Holder shall operate in accordance with approved floor layouts showing the position of gaming tables and gaming machines. The Licence Holder shall obtain approval for new floor plans prior to relocating or installing tables or machines in positions not specified in approved floor layouts. When applying, the Licence Holder must submit fresh plans showing the floor layout for the Gambling Area and details of the proposed CCTV layout for consideration. Any change must comply with the Surveillance Standard. The Executive Director and a single Gambling Commissioner may approve the new floor plans if they are satisfied that the floor layout has no potentially adverse effects. If they are not so satisfied, the proposed floor plan must be referred to the Commission for a decision on approval.

3. SCML submitted as follows:

   (a) On 26 August the Commission approved plan 2013 L2 007 for the Auckland casino.

   (b) It now seeks approval for plan 2013 L2 008. It wants to relocate three tables from one area to another on level 2. The area where the three tables will be relocated already has three tables in that location, but they will be temporarily removed from the Gambling Area.

4. The proposal raises no issues of regulatory concern for the Commission. Accordingly floor plan 2013 L2 008 is approved by the Chief Gambling Commissioner and the Executive Director under delegated authority pursuant to condition 11 of SCML's operator's licence for the Auckland casino.

GAMBLING COMMISSION


5. Plan 2013 L2 008 is **attached**. Once SCML is reliant on plan 2013 L2 008, plan 2013 L2 007 ceases to be valid.

Graeme Reeves
Chief Gambling Commissioner
Gambling Commission

17th September 2013

GAMBLING COMMISSION

Blair Cairncross
Executive Director
Gambling Commission

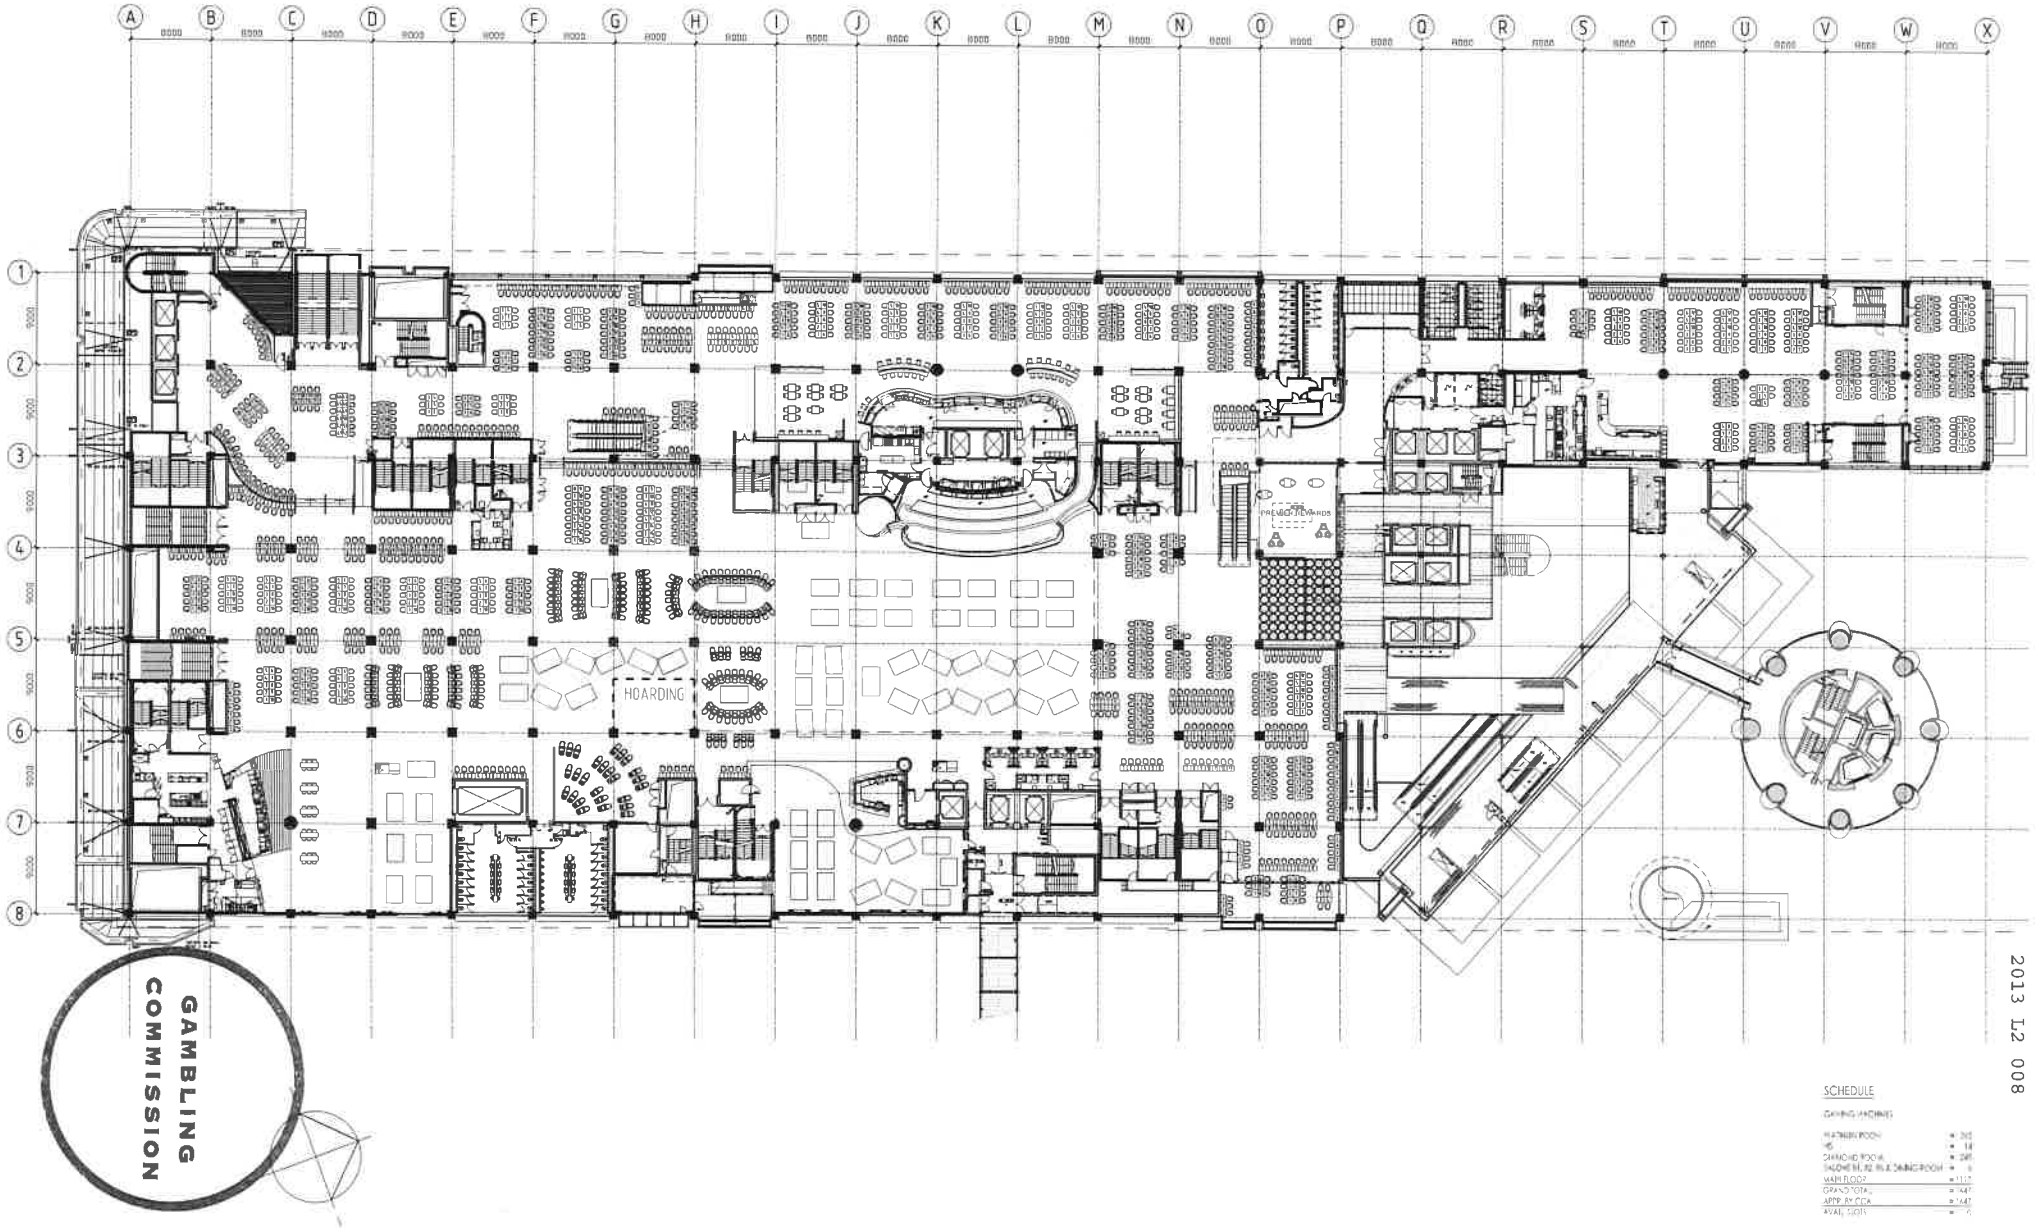

Moller Architects

Call +64 9 3570680
Fax +64 9 3570689

Level 13 West Plaza
Corner Albert Street
PO Box 105-240
Auckland, New Zealand

CLIENT AND PROJECT

SKYCITY ENTERTAINMENT GROUP

Sky City Entertainment Group
Gaming Layouts

DRAWING INFORMATION

Design
Drawn MC
Orig. Chk'd TSC
Dec. Chk'd
CAD File
Plot Date Thursday, 12 September 2013 2:11:21 p.m.

Original Scale (A1) 1:100
Reduced Scale (A3) 1:200
Approved for Construction* Date

* Refer to Revision 1 for Original Signatures

Main Contractor shall verify all dimensions before commencing work. This drawing shall be read in conjunction with all relevant documents.

Copyright © Craig Craig Moller Auckland Limited 2007

DRAWING TITLE

Level 2 Gaming Layout
SKYCITY
Vegas Star Modification
-/09/2013

REVISION

No.	Revision	By	Chk'd	Appd	Date

JOB NO. 5132C

DRAWING NO. A1202

REVISION