UNDER DELEGATED AUTHORITY ON AN APPLICATION BY SKYCITY CASINO MANAGEMENT LIMITED FOR APPROVAL OF NEW FLOOR PLANS FOR THE AUCKLAND CASINO

Date of Decision: 24 **September 2013**

1. On 20 September 2013, SKYCITY Casino Management Limited ("**SCML**") applied, pursuant to condition 11 of its operator's licence for the Auckland casino, for approval of three new floor plans: 2013 L2 009, 2013 L2 010 and 2013 L3 001D.

2. Condition 11 provides as follows:

> 11. The Licence Holder shall operate in accordance with approved floor layouts showing the position of gaming tables and gaming machines. The Licence Holder shall obtain approval for new floor plans prior to relocating or installing tables or machines in positions not specified in approved floor layouts. When applying, the Licence Holder must submit fresh plans showing the floor layout for the Gambling Area and details of the proposed CCTV layout for consideration. Any change must comply with the Surveillance Standard. The Executive Director and a single Gambling Commissioner may approve the new floor plans if they are satisfied that the floor layout has no potentially adverse effects. If they are not so satisfied, the proposed floor plan must be referred to the Commission for a decision on approval.

3. SCML submitted as follows:

   (a) It wants to make changes to levels 2 and 3 of the casino in two stages.

   (b) Stage 1 involves gaming machine relocations on the MGF, the return of three tables to the area where hoardings were set up in preparation for the installation of the escalator into the new Baccarat Room, the removal of a table from the old Rouge area, and the introduction of two substitute tables.

   (c) Stage 2 involves the redesignation of a further table in the old Rouge Room as a substitute table and on level 3, the removal of 8 tables from the old Baccarat Room, and the installation of 12 tables in the new Baccarat Room.

   (d) It seeks approval for two new plans for the main gaming floor; 2013 L2 009 and 2013 L2 010. It also seeks approval for a new plan for level 3; 2013 L3 001D.

4. The proposal raises no issues of regulatory concern for the Commission. Accordingly plans 2013 L2 009, 2013 L2 010 and 2013 L3 001D are approved by a Gambling Commissioner and the Executive Director under delegated authority pursuant to condition 11 of SCML's operator's licence for the Auckland casino.

5. Plans 2013 L2 009 and 2013 L2 010 are **attached**. Once SCML is reliant on plan 2013 L2 009, plan L2 008 will cease to be valid. Once SCML is reliant on plan 2013 L2 010, plan 2013 L2 009 will cease to be valid.


6. Plan 2013 L3 001D is **attached**. Once SCML is reliant on plan 2013 L3 001D, plan 2013 L3 001C will cease to be valid.

Lisa Hansen
Gambling Commissioner
Gambling Commission

24 September 2013

GAMBLING COMMISSION

Blair Cairncross
Executive Director
Gambling Commission

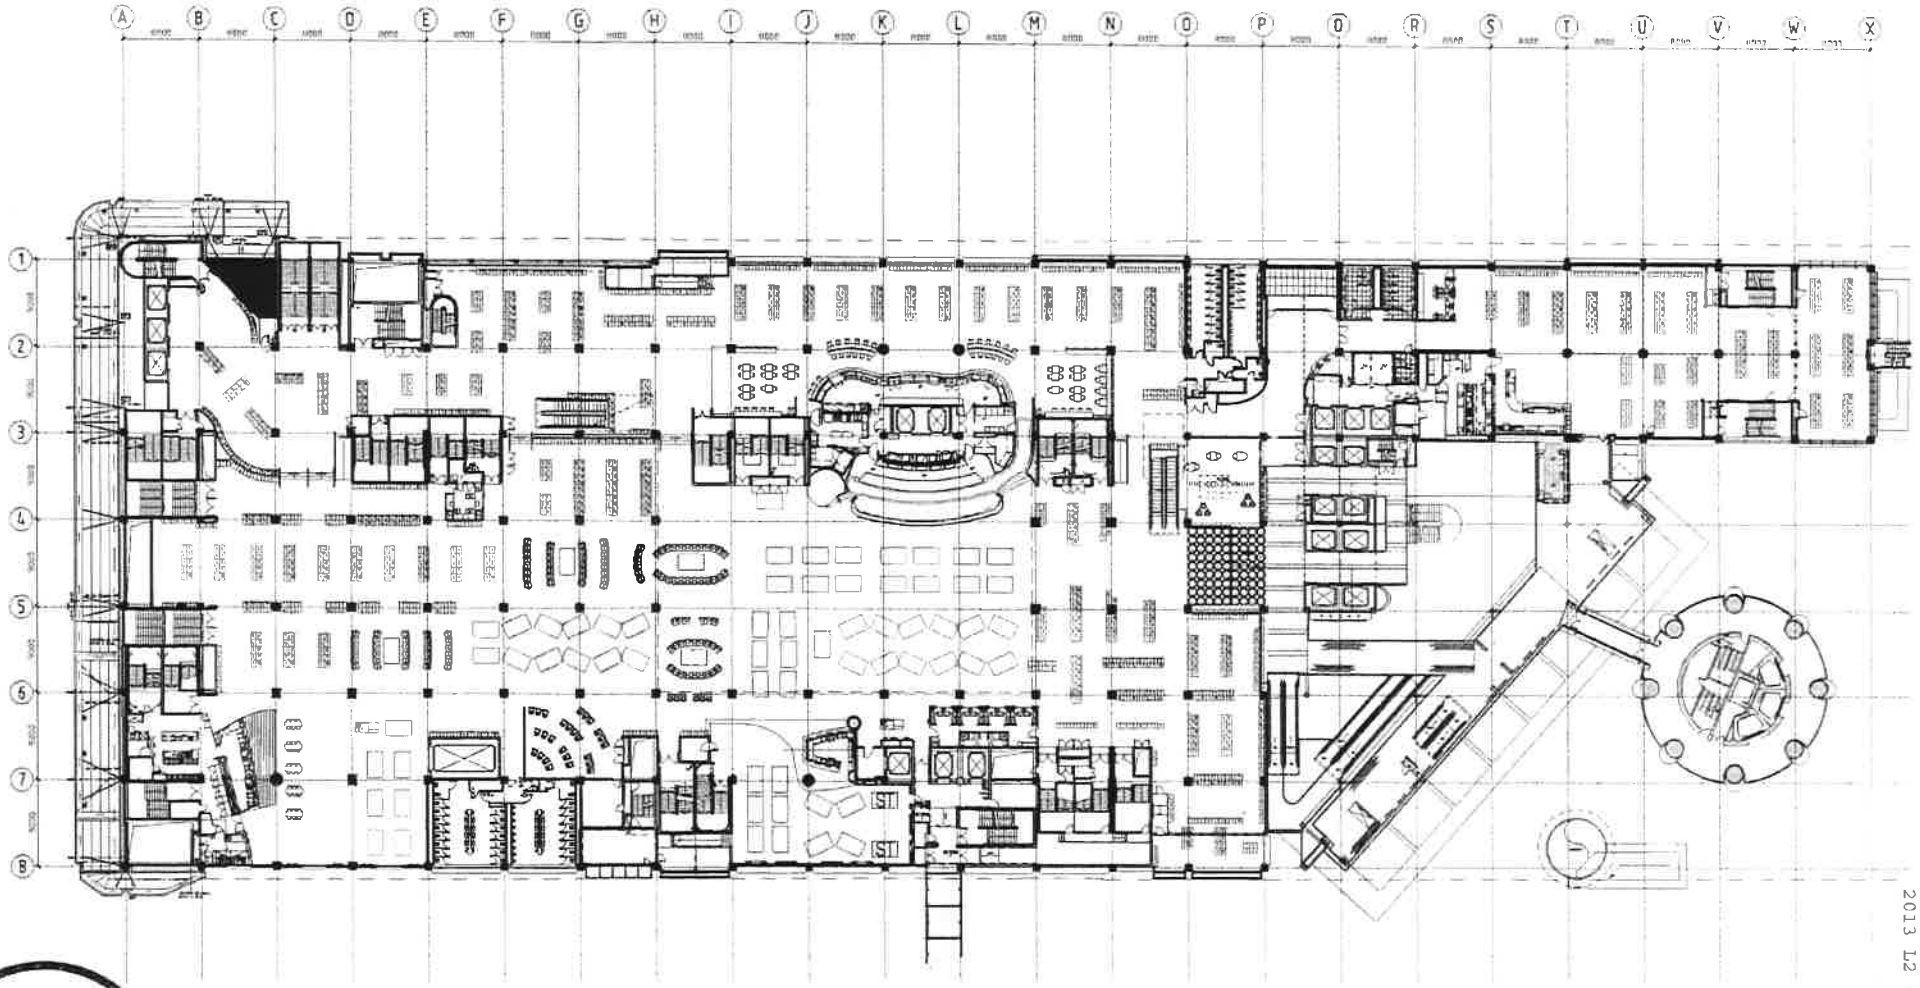

GAMBLING COMMISSION

2013 L2 009

Moller Architects


Call +64 9 3570686
Fax +64 9 3570689

SKYCITY ENTERTAINMENT GROUP

Sky City Entertainment Group
Gaming Layouts

Level 2 Gaming Layout
SKYCITY
Escalator Hoarding Stage 1
Removal 8/10/2013

5132C A1202

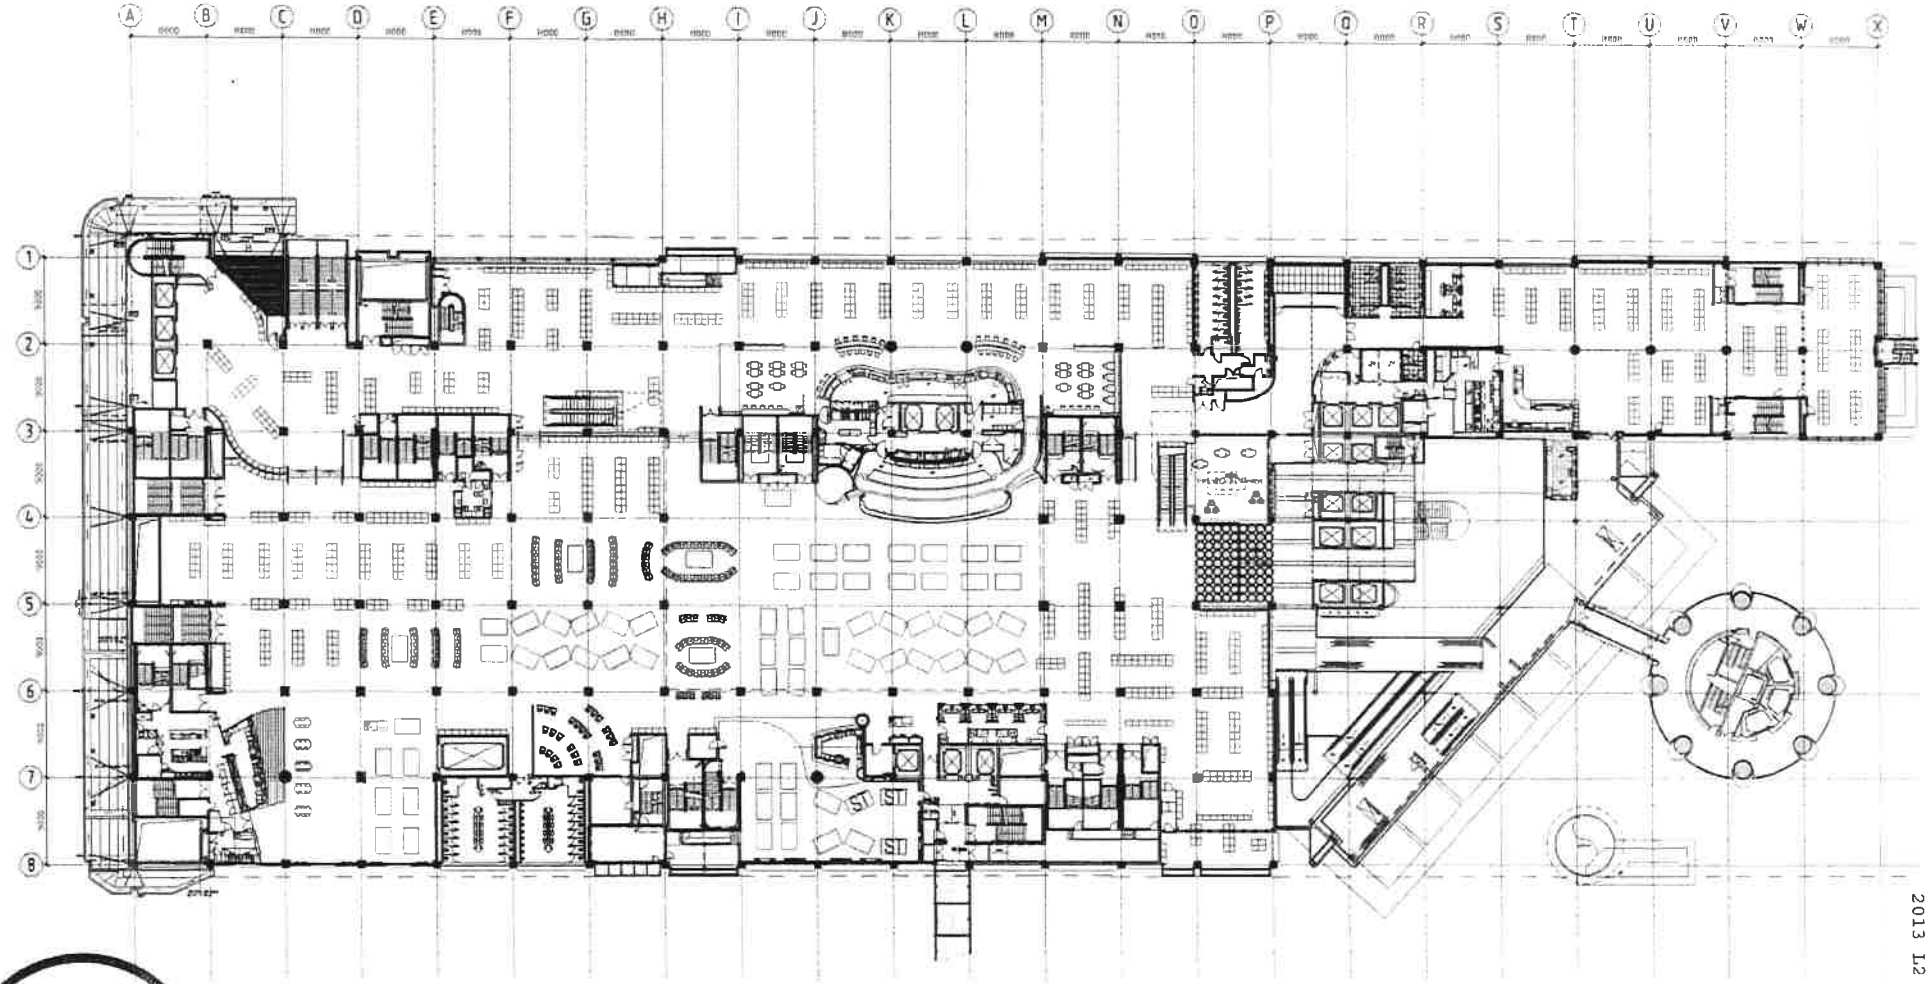

GAMBLING COMMISSION


2013 L2 010

Moller Architects

Sky City Entertainment Group
Gaming Layouts

Level 2 Gaming Layout
SKYCITY
Baccarat Room Opening
11/10/2013

5132C A1202

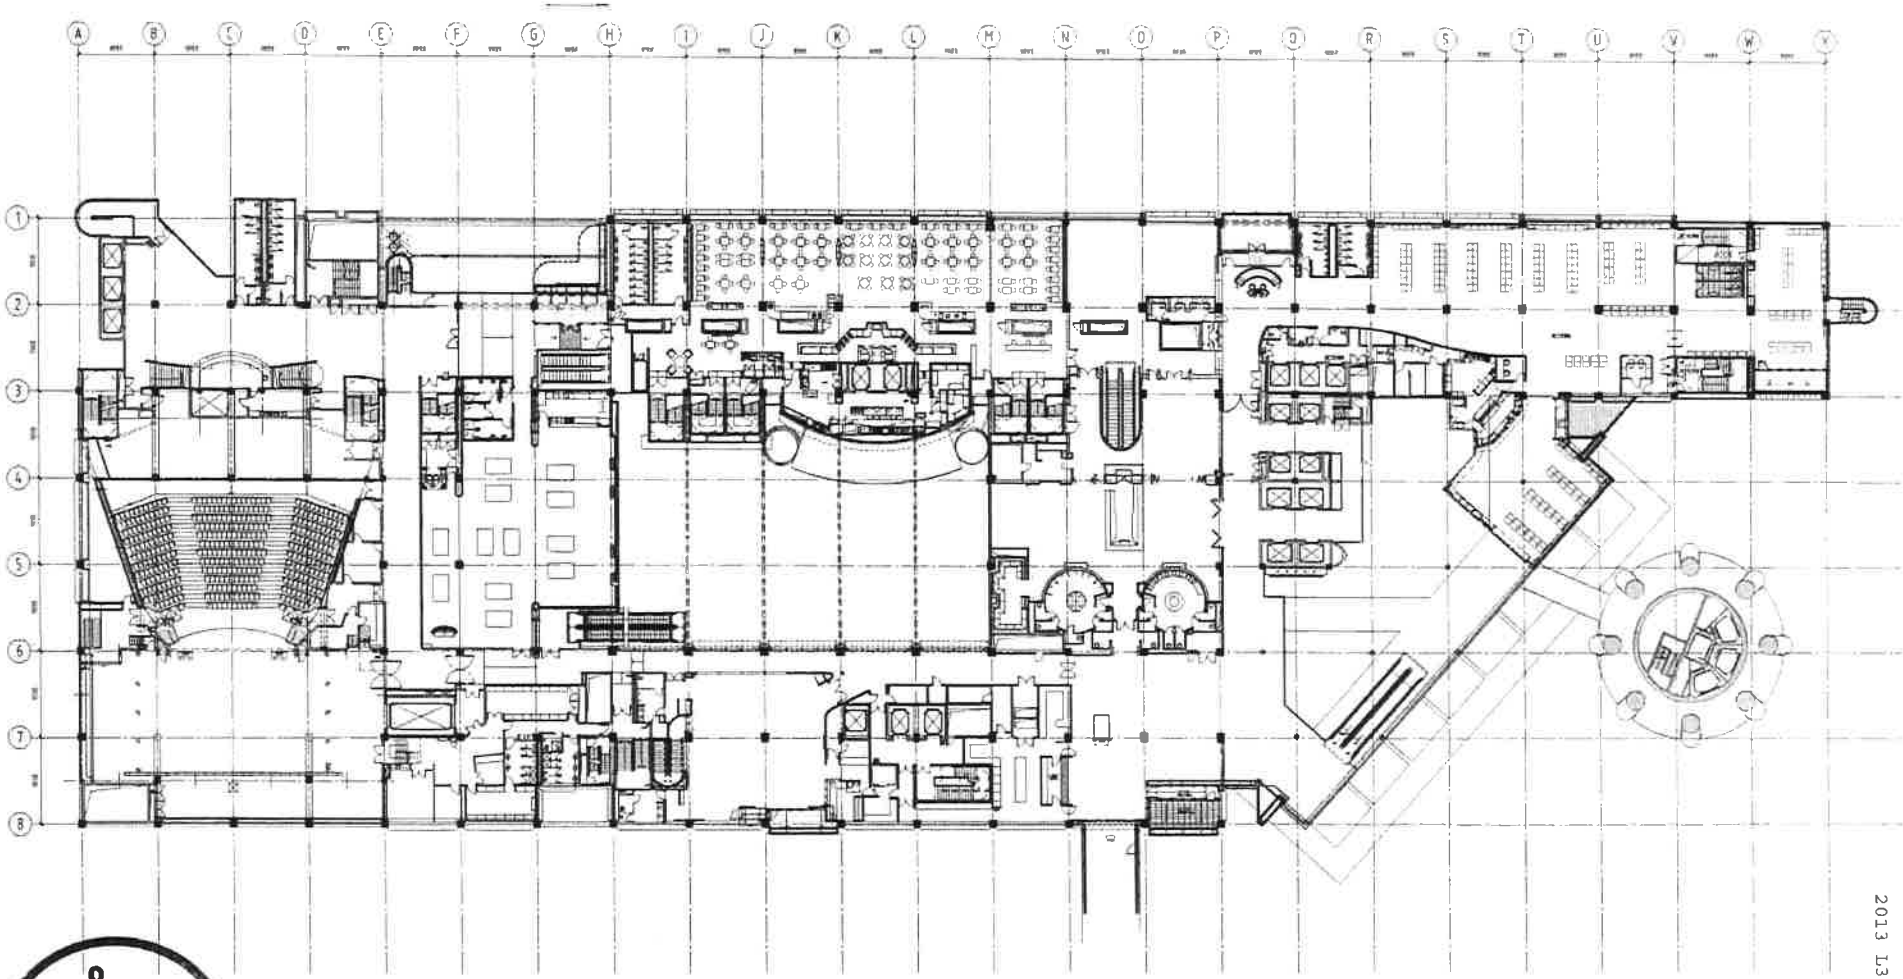

GAMBLING COMMISSION

2013 L3 001D

Moller Architects

Call+64 9 3570686
Fax +64 9 3570689

SKYCITY ENTERTAINMENT GROUP

Sky City Entertainment Group
Gaming Layouts

Level 3 Gaming Layout
SKYCITY - Gaming Tables
Baccarat Room Opening
11/10/2013

5132C | A1205 | B