UNDER DELEGATED AUTHORITY ON AN APPLICATION BY SKYCITY CASINO MANAGEMENT LIMITED FOR APPROVAL OF NEW FLOOR PLANS FOR THE AUCKLAND CASINO

Date of Decision: 24 **September 2013**

1. On 20 September 2013, SKYCITY Casino Management Limited ("**SCML**") applied, pursuant to condition 11 of its operator's licence for the Auckland casino, for approval of new floor plans: 2013 L1 001, 2013 L3 001E, 2013 L5 006, 2013 L5 007 and 2013 L5 008.

2. Condition 11 provides as follows:

> 11. The Licence Holder shall operate in accordance with approved floor layouts showing the position of gaming tables and gaming machines. The Licence Holder shall obtain approval for new floor plans prior to relocating or installing tables or machines in positions not specified in approved floor layouts. When applying, the Licence Holder must submit fresh plans showing the floor layout for the Gambling Area and details of the proposed CCTV layout for consideration. Any change must comply with the Surveillance Standard. The Executive Director and a single Gambling Commissioner may approve the new floor plans if they are satisfied that the floor layout has no potentially adverse effects. If they are not so satisfied, the proposed floor plan must be referred to the Commission for a decision on approval.

3. SCML submitted as follows:

   (a) It wants to make changes to levels 1, 3 and 5 of the casino.

   (b) In early November it will commence transitioning to the new VIP black Area. This will involve the removal of 4 gaming machines from Eight, the removal of 45 machines from the VIP Platinum and surrounds, the installation of 6 machines just outside this area, and the removal of 25 machines from the Platinum bar area. In total 68 machines will be removed, and 67 machines will be installed in the new VIP Black area.

   (c) It seeks approval for a new plan for level 1: 2013 L1 001; a new plan for level 3: 2013 L3 001E; and new plans for level 5: 2013 L5 006, 2013 L5 007 and 2013 L5 008.

4. The proposal raises no issues of regulatory concern for the Commission. Accordingly plans 2013 L1 001, 2013 L3 001E, 2013 L5 006, 2013 L5 007 and 2013 L5 008, are approved by a Gambling Commissioner and the Executive Director under delegated authority pursuant to condition 11 of SCML's operator's licence for the Auckland casino.

5. Plans 2013 L1 001 is **attached**.

6. Plan 2013 L3 001E is **attached**. Once SCML is reliant on plan 2013 L3 001E, plan 2013 L3 001D will cease to be valid.

7. Plans 2013 L5 006, 2013 L5 007 and 2013 L5 008 are **attached**. Once SCML is reliant on either of 2013 L5 006, 2013 L5 007 or 2013 L5 008, plans 2013 L5 003, 2013 L5 004 and 2013 L5 005 will cease to be valid.

Lisa Hansen
Gambling Commissioner
Gambling Commission


24 September 2013

GAMBLING COMMISSION

Blair Cairncross
Executive Director
Gambling Commission

2013 L1 001

GAMBLING COMMISSION

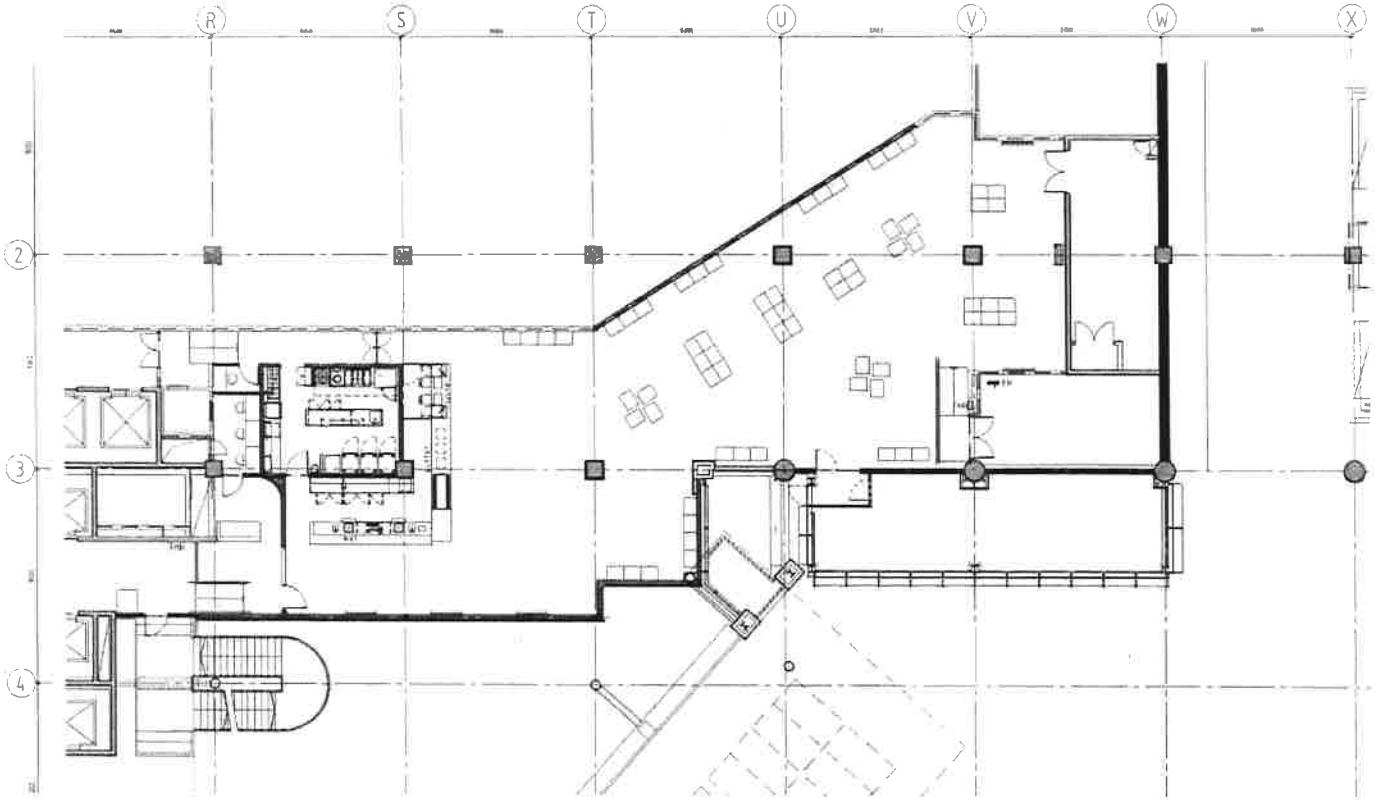

SCHEDULE


Moller Architects

Sky City Entertainment Group
Gaming Layouts

Level 1 Gaming Layout
SKYCITY
VIP Black - Transition
4/11 to 15/11/2013

5132C A1202

2013 L3 001E

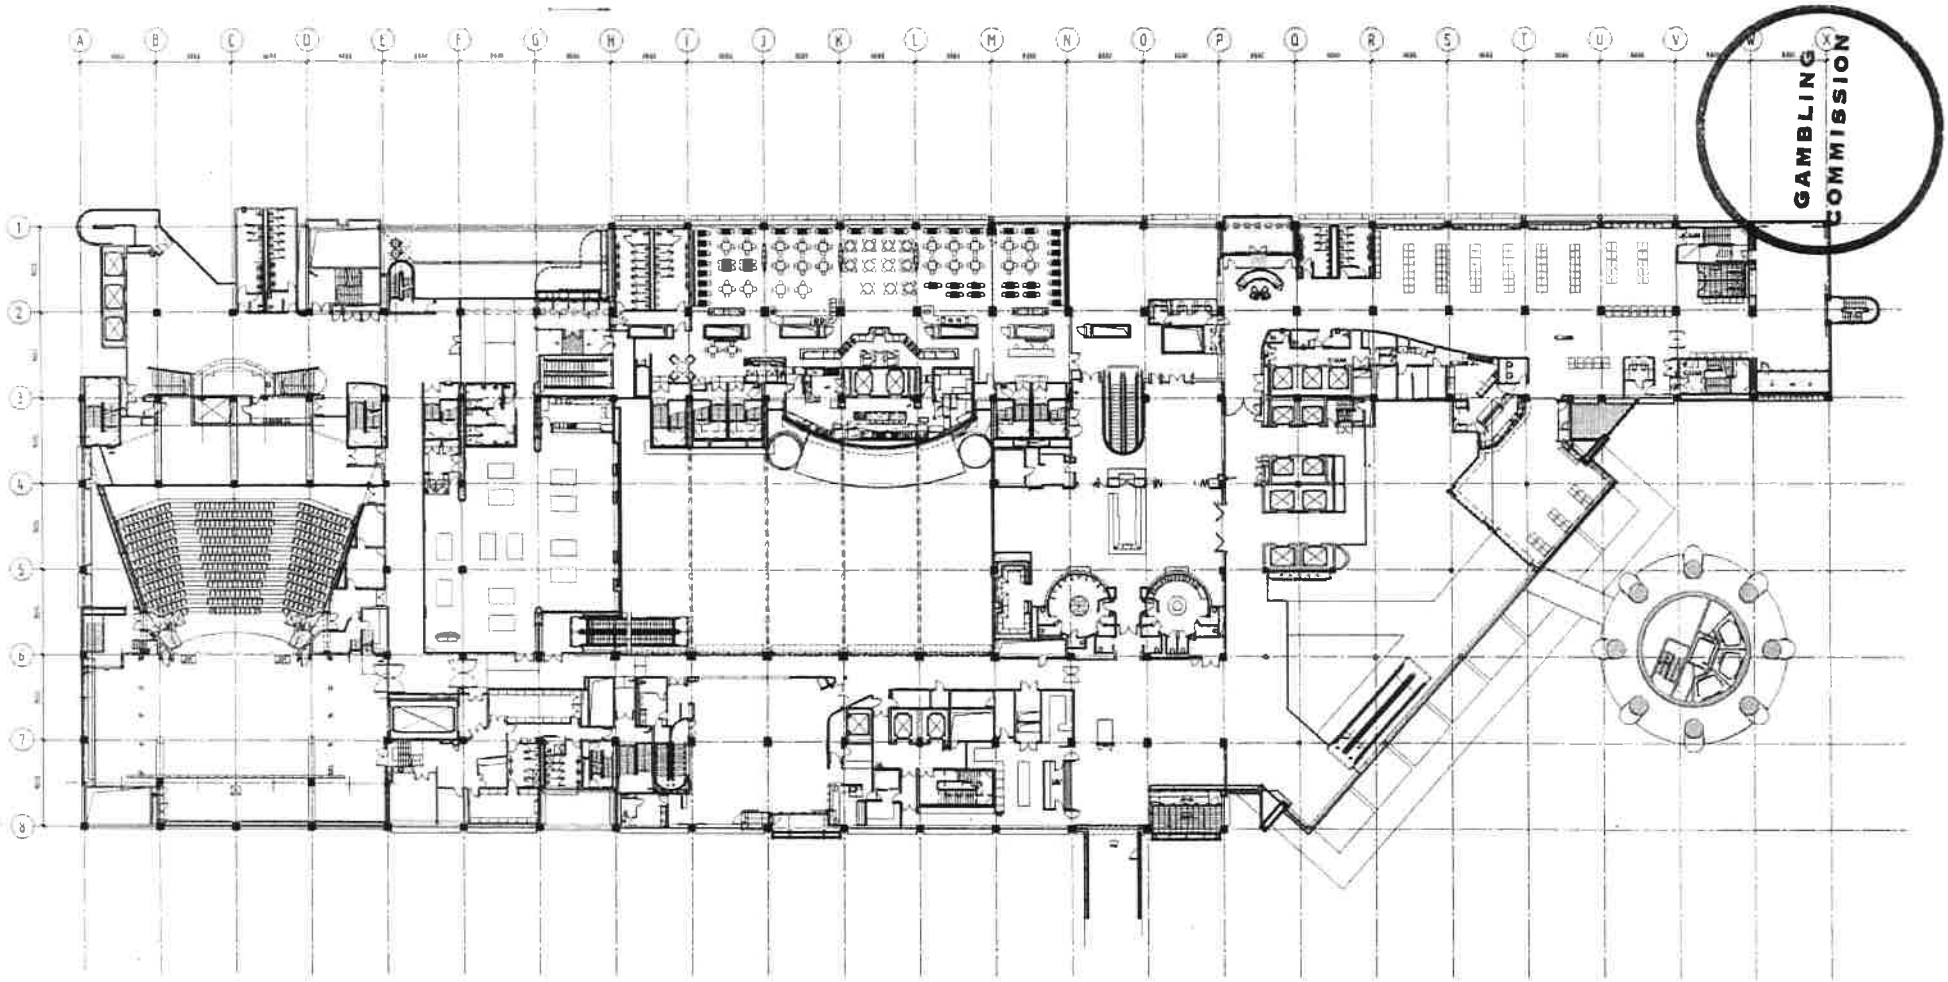

GAMBLING COMMISSION

SCHEDULE


Moller Architects

SKYCITY ENTERTAINMENT GROUP

Sky City Entertainment Group
Gaming Layouts

Level 3 Gaming Layout
SKYCITY - Gaming Tables
VIP Black Transitional Plan
4/11 to 15/11/2013

5132C	A1205	B

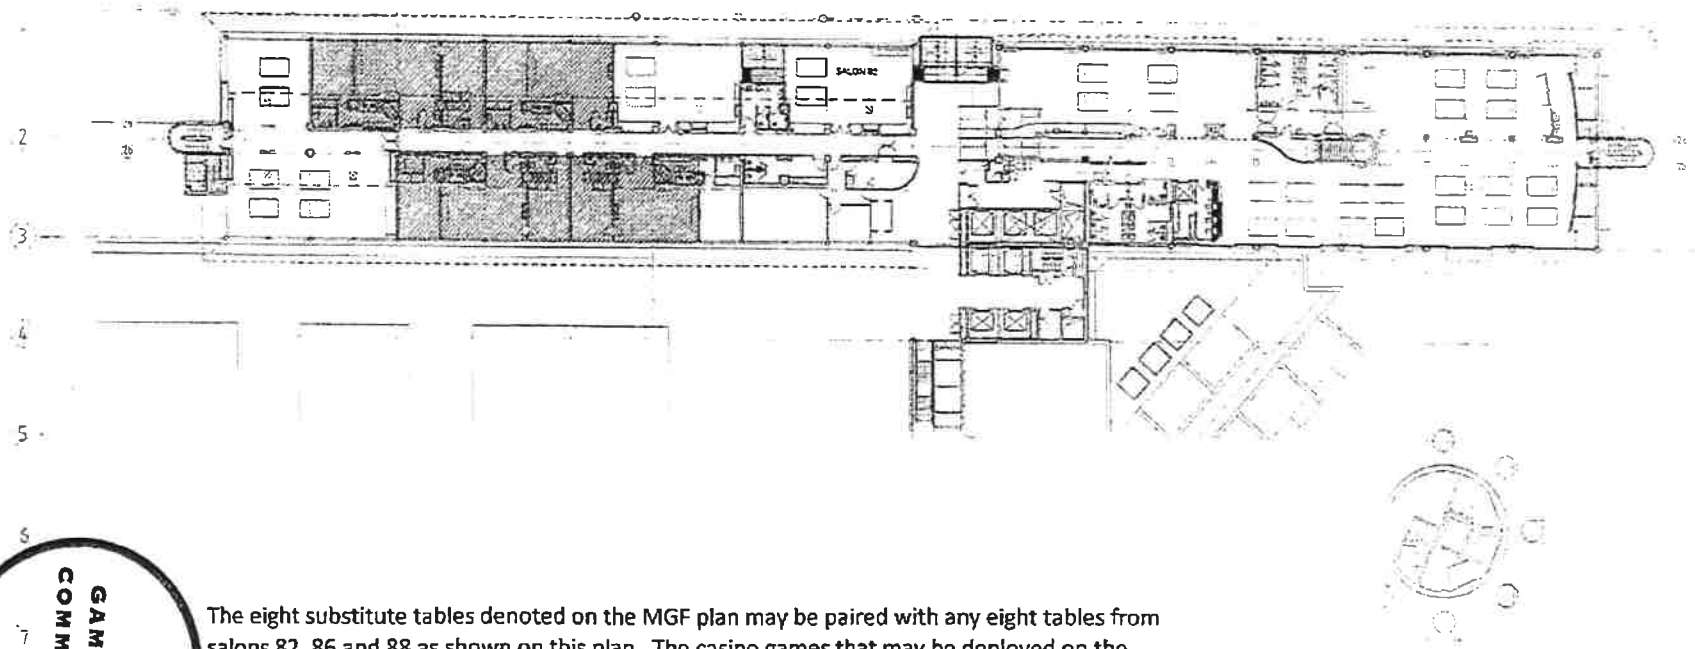

GAMBLING COMMISSION

The eight substitute tables denoted on the MGF plan may be paired with any eight tables from salons 82, 86 and 88 as shown on this plan. The casino games that may be deployed on the substitute tables shall be consistent with an approved game mix for the salon tables that are not in use.

2013 L5 006


Moller Architects

SKYCITY

Sky City Entertainment Group
Gaming Layouts

H5 Gaming Layout
SKYCITY
Machines Into Salon 82 - V1
03/04/2013

5132C

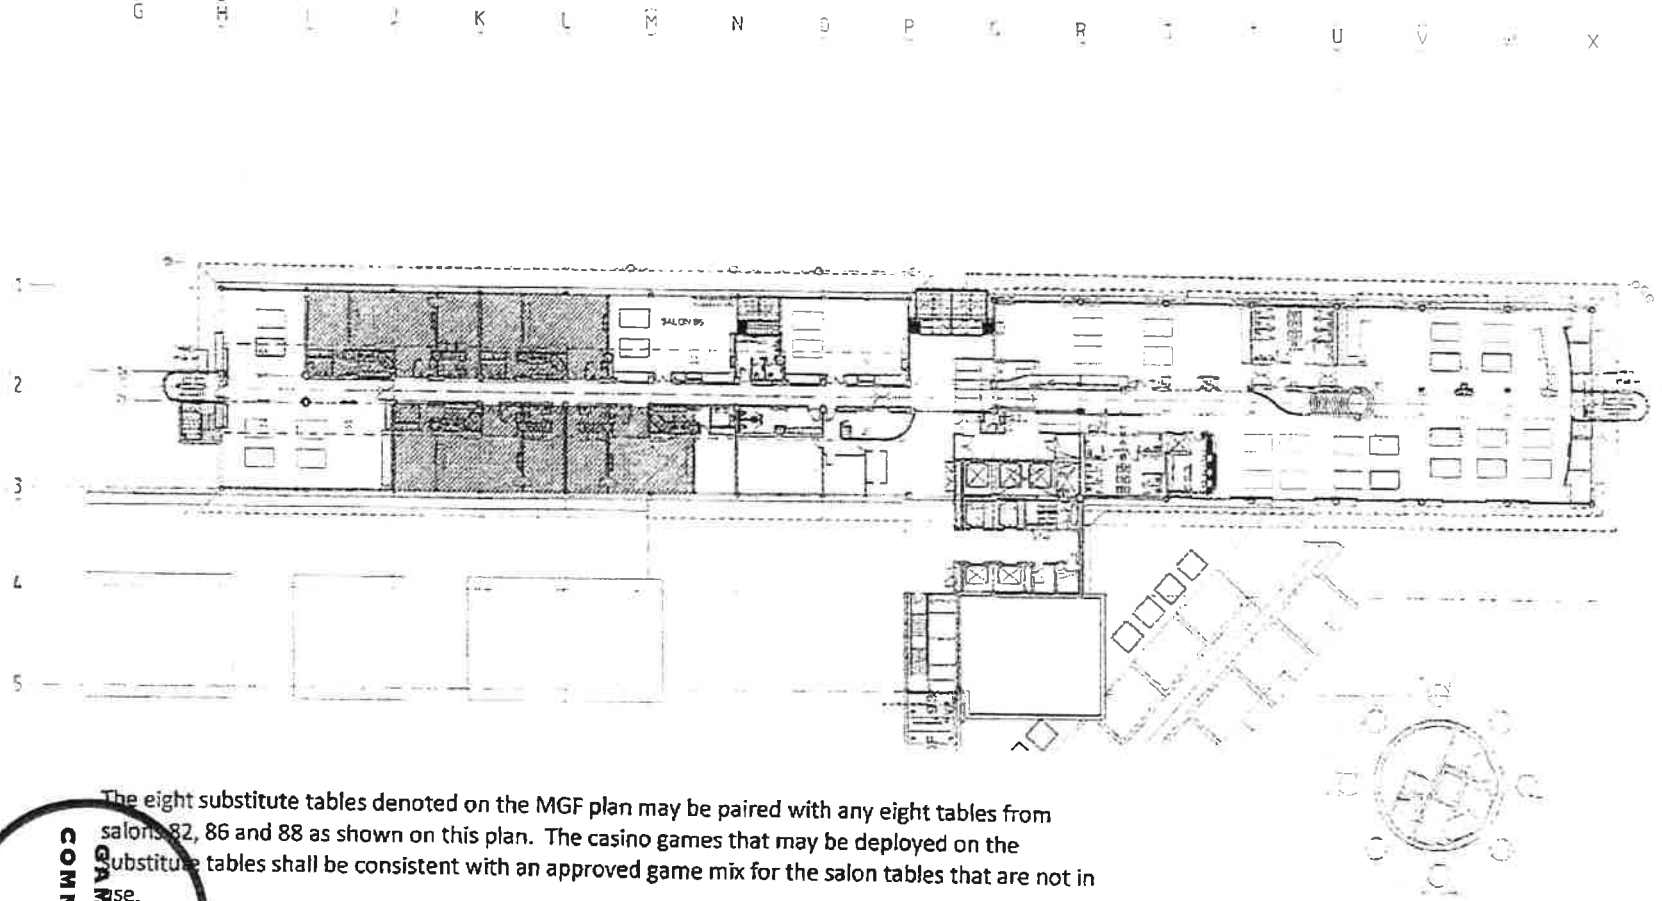

The eight substitute tables denoted on the MGF plan may be paired with any eight tables from salons 82, 86 and 88 as shown on this plan. The casino games that may be deployed on the substitute tables shall be consistent with an approved game mix for the salon tables that are not in use.


GAMBLING COMMISSION

2013 L5 007

Moller Architects

Sky City Entertainment Group
Gaming Layouts

H5 Gaming Layout
SKYCITY
Machines into Salon 86 - V2
09/04/2013

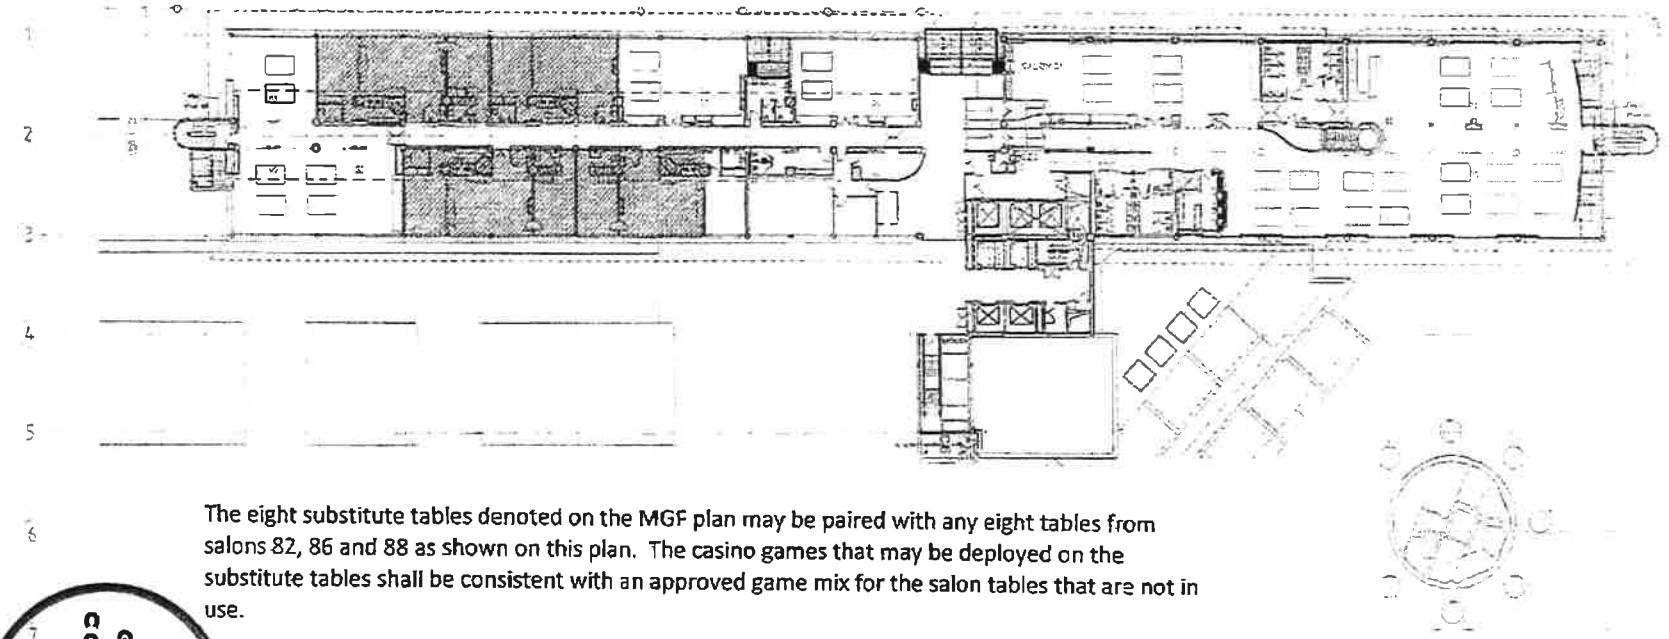

The eight substitute tables denoted on the MGF plan may be paired with any eight tables from salons 82, 86 and 88 as shown on this plan. The casino games that may be deployed on the substitute tables shall be consistent with an approved game mix for the salon tables that are not in use.

GAMBLING COMMISSION

2013 L5 008

Moller Architects

Sky City Entertainment Group
Gaming Layouts

#5 Gaming Layout
SKYCITY
Machines Into Salon B1 - V3