UNDER DELEGATED AUTHORITY ON AN APPLICATION BY SKYCITY CASINO MANAGEMENT LIMITED FOR APPROVAL OF NEW FLOOR PLANS FOR THE AUCKLAND CASINO

Date of Decision: 9 **October 2013**

1. On 8 October 2013, SKYCITY Casino Management Limited (**"SCML"**) applied, pursuant to condition 11 of its operator's licence for the Auckland casino, for approval of new floor plans: 2013 L2 008A, 2013 L5 006, 2013 L5 007, 2013 L5 008, 2013 L5 006A, 2013 L5 007A and 2013 L5 008A.

2. Condition 11 provides as follows:

> 11. The Licence Holder shall operate in accordance with approved floor layouts showing the position of gaming tables and gaming machines. The Licence Holder shall obtain approval for new floor plans prior to relocating or installing tables or machines in positions not specified in approved floor layouts. When applying, the Licence Holder must submit fresh plans showing the floor layout for the Gambling Area and details of the proposed CCTV layout for consideration. Any change must comply with the Surveillance Standard. The Executive Director and a single Gambling Commissioner may approve the new floor plans if they are satisfied that the floor layout has no potentially adverse effects. If they are not so satisfied, the proposed floor plan must be referred to the Commission for a decision on approval.

3. SCML submitted as follows:

   (a) It is currently reliant on plan 2013 L2 008, which reflects hoardings on the MGF.

   (b) Plan 2013 L2 008A is identical to plan 2013 L2 008 except that one of the tables in the area formerly known as Rouge is now marked as a substitute table, which reflects the fact that there will be 111 tables on the MGF.

   (c) It also seeks approval for new plans for level 5: 2013 L5 006, 2013 L5 007, 2013 L5 008, 2013 L5 006A, 2013 L5 007A and 2013 L5 008A. The plans labelled 2013 L5 006, 2013 L5 007 and 2013 L5 008 reflect that there will be three substitute tables on the MGF, while 2013 L5 006A, 2013 L5 007A and 2013 L5 008A reflect that there will be only one substitute table on the MGF when it is reliant on plan 2013 L2 008A.

4. The proposal raises no issues of regulatory concern for the Commission. Accordingly plans 2013 L2 008A, 2013 L5 006, 2013 L5 007, 2013 L5 008, 2013 L5 006A, 2013 L5 007A and 2013 L5 008A, are approved by a Gambling Commissioner and the Executive

Director under delegated authority pursuant to condition 11 of SCML's operator's licence for the Auckland casino.

5. Plan 2013 L2 008A is **attached**. Once SCML is reliant on plan 2013 L2 008A, plan 2013 L2 008 will cease to be valid.

6. Plans 2013 L5 006A, 2013 L5 007A and 2013 L5 008A are **attached**.


7. Plans 2013 L5 006, 2013 L5 007, 2013 L5 008 are **attached**. These plans replace plans of the same name approved on 24 September 2013 in delegated approval 230. The earlier plans cease to be valid. Further, once SCML is reliant on either of plans 2013 L5 006, 2013 L5 007 or 2013 L5 008, then plans 2013 L5 006A, 2013 L5 007A and 2013 L5 008A cease to be valid.

Russell Bell
Gambling Commissioner
Gambling Commission

9 October 2013

GAMBLING COMMISSION

Blair Cairncross
Executive Director
Gambling Commission

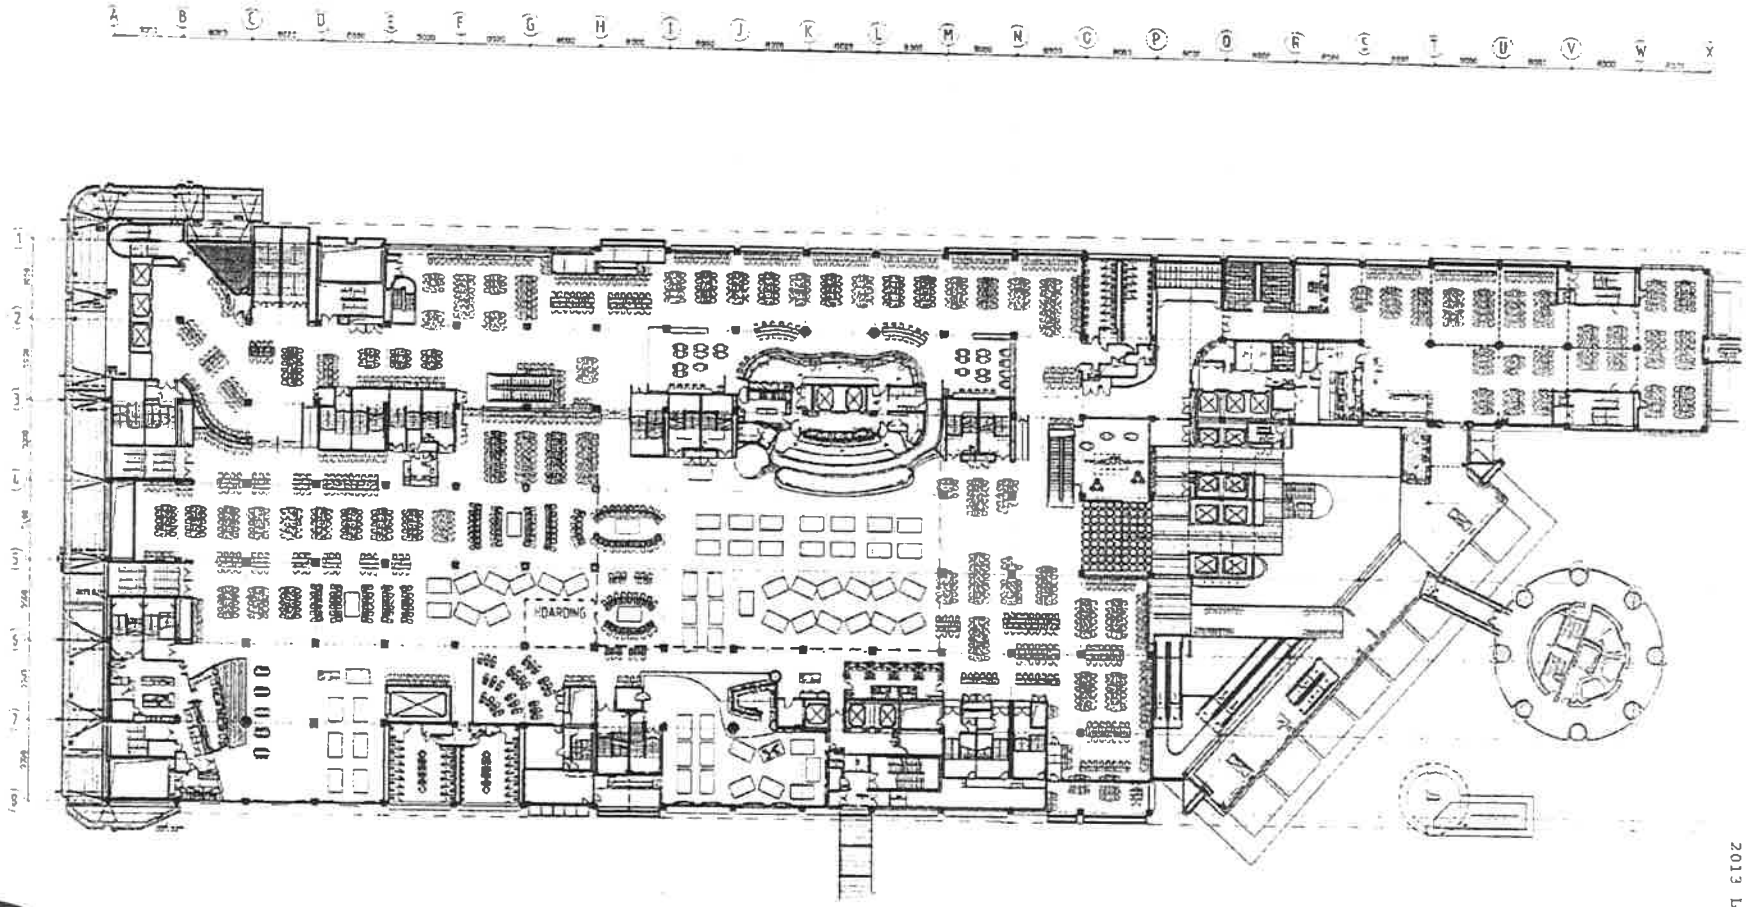

GAMBLING COMMISSION

Moller Architects


SKYCITY

Sky City Entertainment Group
Gaming Layouts

Level 2 Gaming Layout
SKYCITY
Vegas Star Modification
/09/2013

5132C A1202

2013 L2 008A

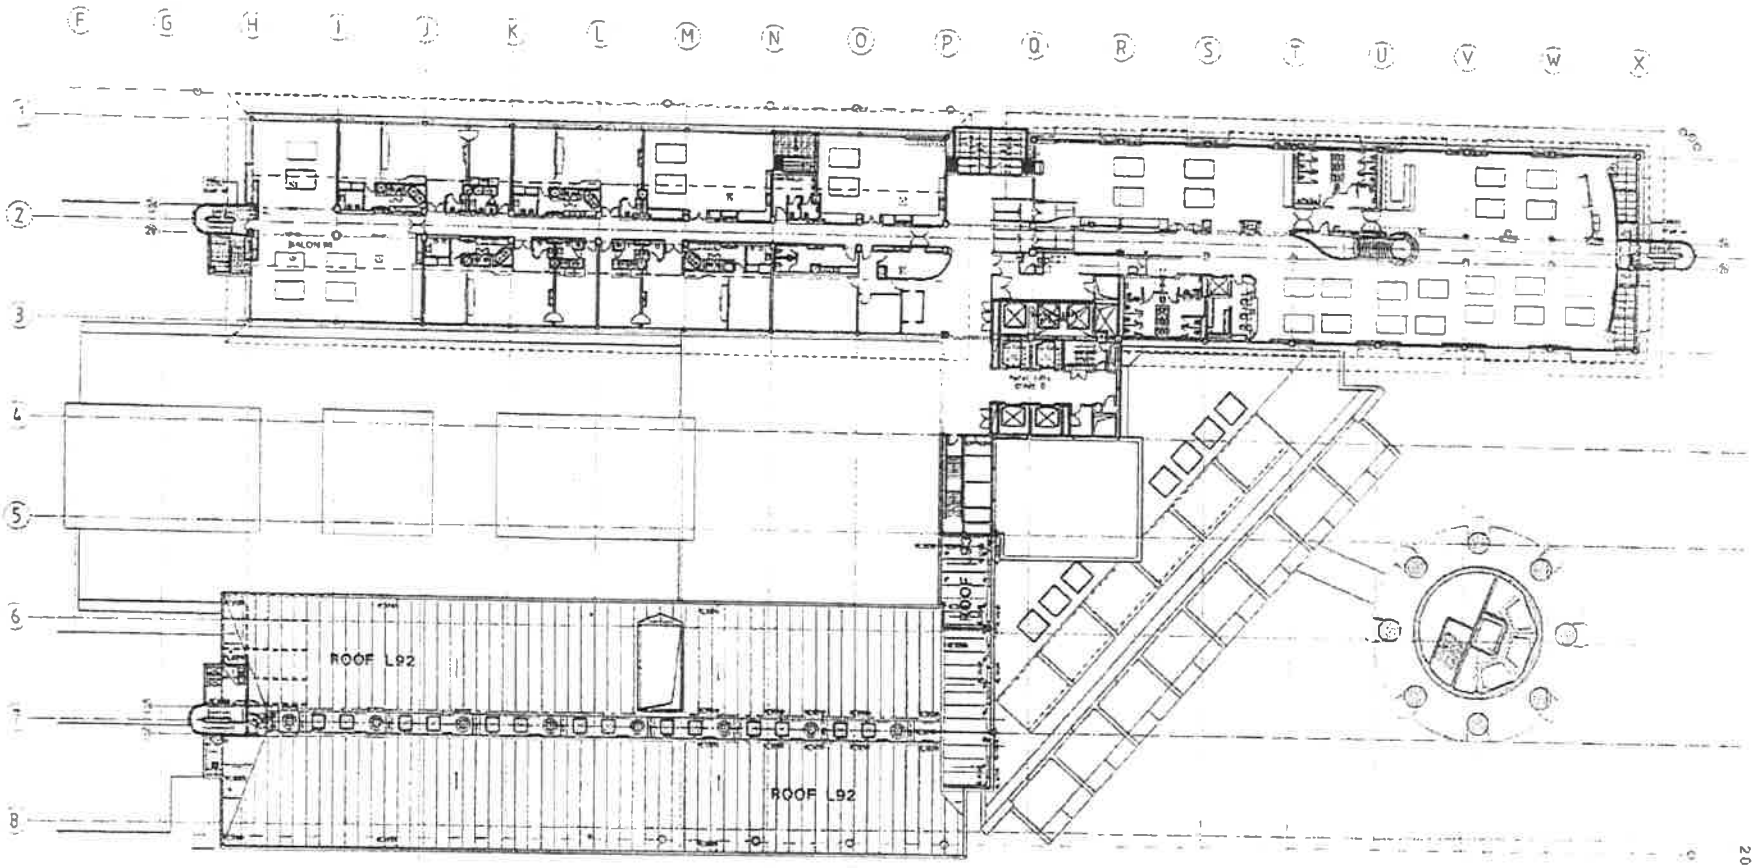

The three substitute tables denoted on the MGF plan may be paired with any three tables from salons 82, 86 and 88 as shown on this plan. The casino games that may be deployed on the substitute tables shall be consistent with an approved game mix for the salon tables that are not in use.

GAMBLING COMMISSION


2013 L5 006

Moller Architects

Sky City Entertainment Group
Gaming Layouts

H5 Gaming Layout
SKYCITY - VIP Black
Transitional Layout 2
4/11 to 15/11/2013

5132C A1209

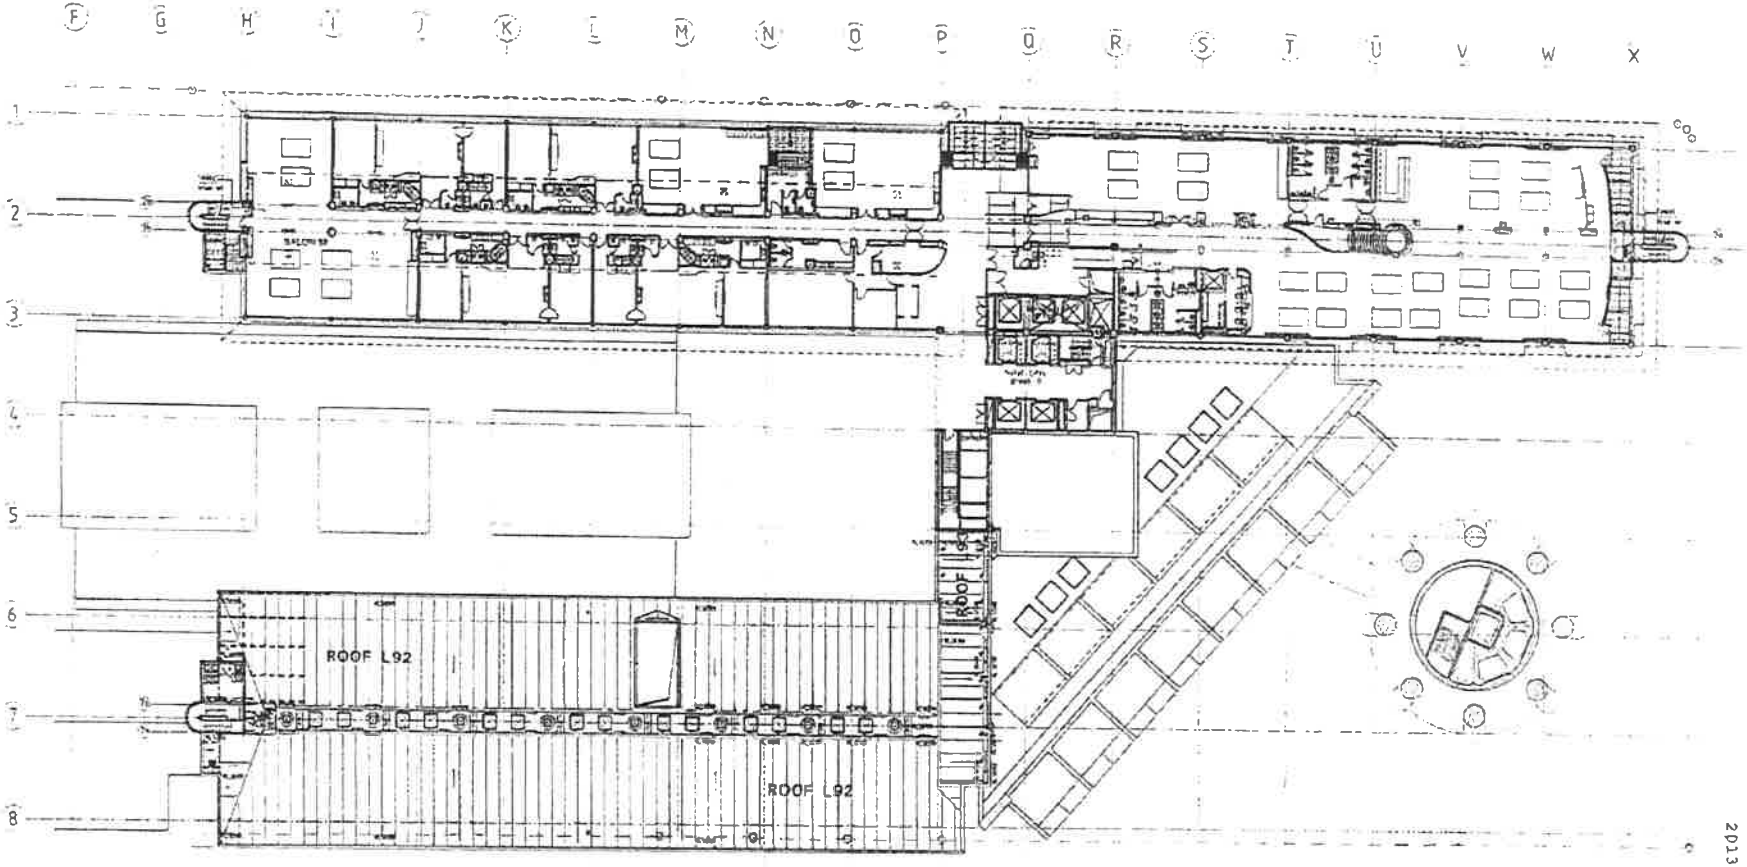

The three substitute tables denoted on the MGF plan may be paired with any three tables from salons 82, 86 and 88 as shown on this plan. The casino games that may be deployed on the substitute tables shall be consistent with an approved game mix for the salon tables that are not in use.

2013 LS 007


GAMBLING COMMISSION

Moller Architects

Sky City Entertainment Group
Gaming Layouts

H5 Gaming Layout
SKYCITY - VIP Black
Transitional Layout 1
4/11 to 15/11/2013

5132C

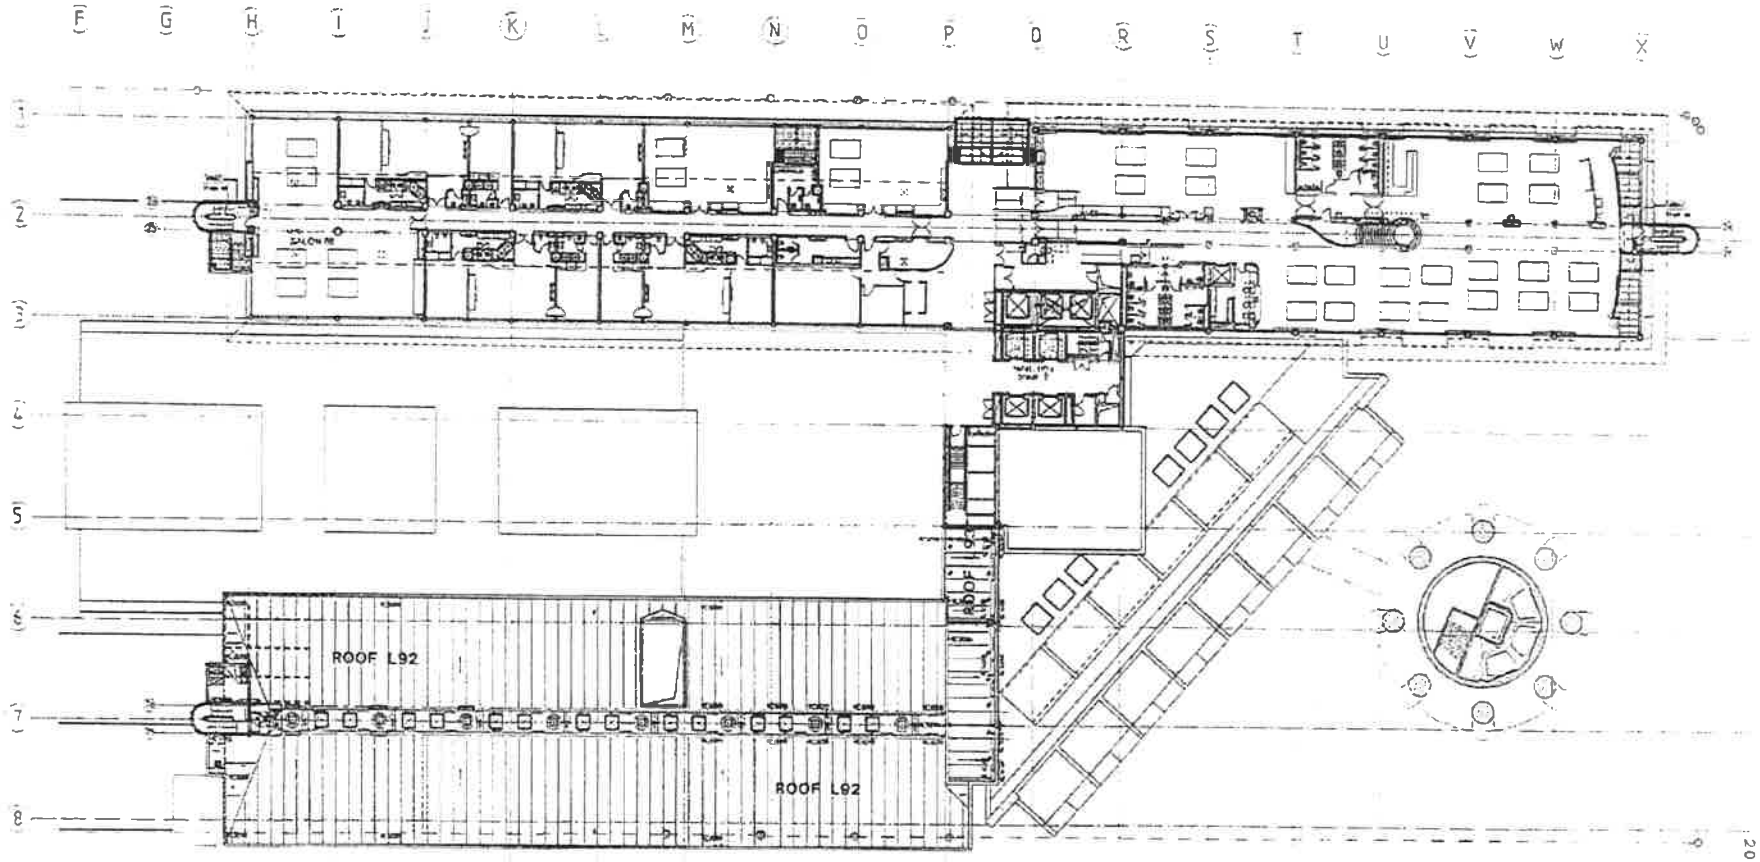

The three substitute tables denoted on the MGF plan may be paired with any three tables from salons 82, 86 and 88 as shown on this plan. The casino games that may be deployed on the substitute tables shall be consistent with an approved game mix for the salon tables that are not in use.

2013 LS 000

GAMBLING COMMISSION


Moller Architects

SKYCITY ENTERTAINMENT GROUP

Sky City Entertainment Group
Gaming Layouts

H5 Gaming Layout
SKYCITY - VIP Black
Transitional Layout 3
4/11 to 15/11/2013

5132C A1205

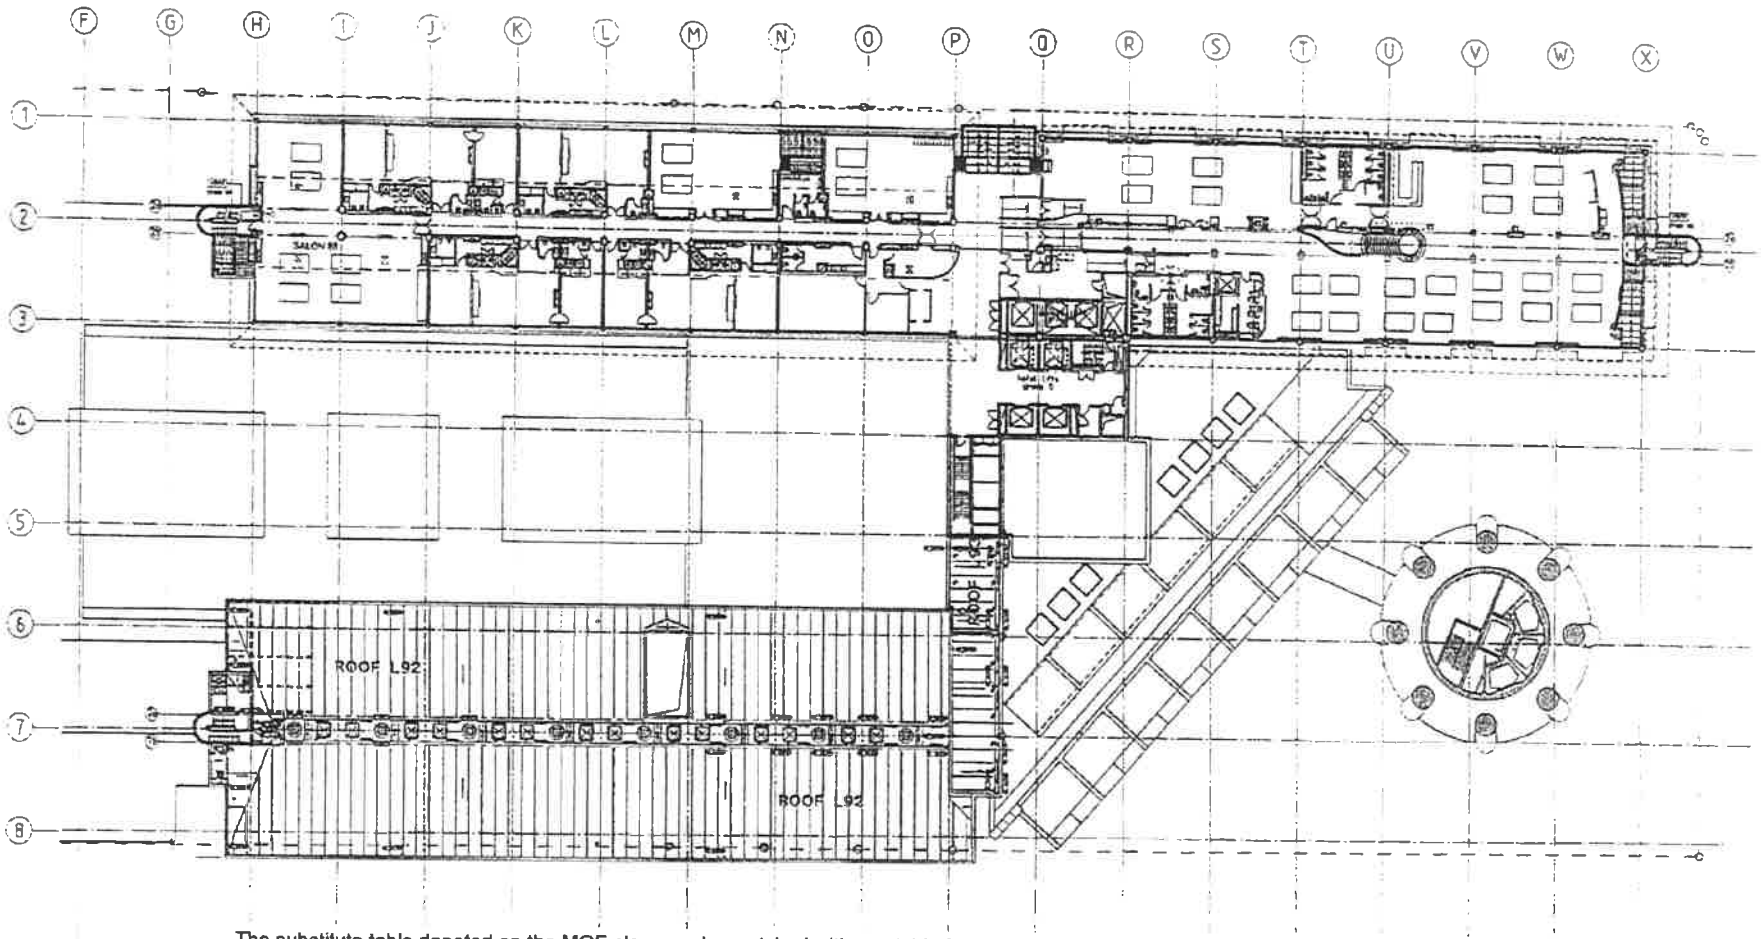

The substitute table denoted on the MGF plan may be matched with any table from salons 82, 86 and 88 as shown on this plan. The casino game that may be deployed on the substitute table shall be consistent with an approved game mix for the salon table that is not in use.

GAMBLING COMMISSION


Moller Architects

Sky City Entertainment Group
Gaming Layouts

H5 Gaming Layout
SKYCITY - VIP Black
Transitional Layout 2
4/11 to 15/11/2013

S132C

2013 L5 006A

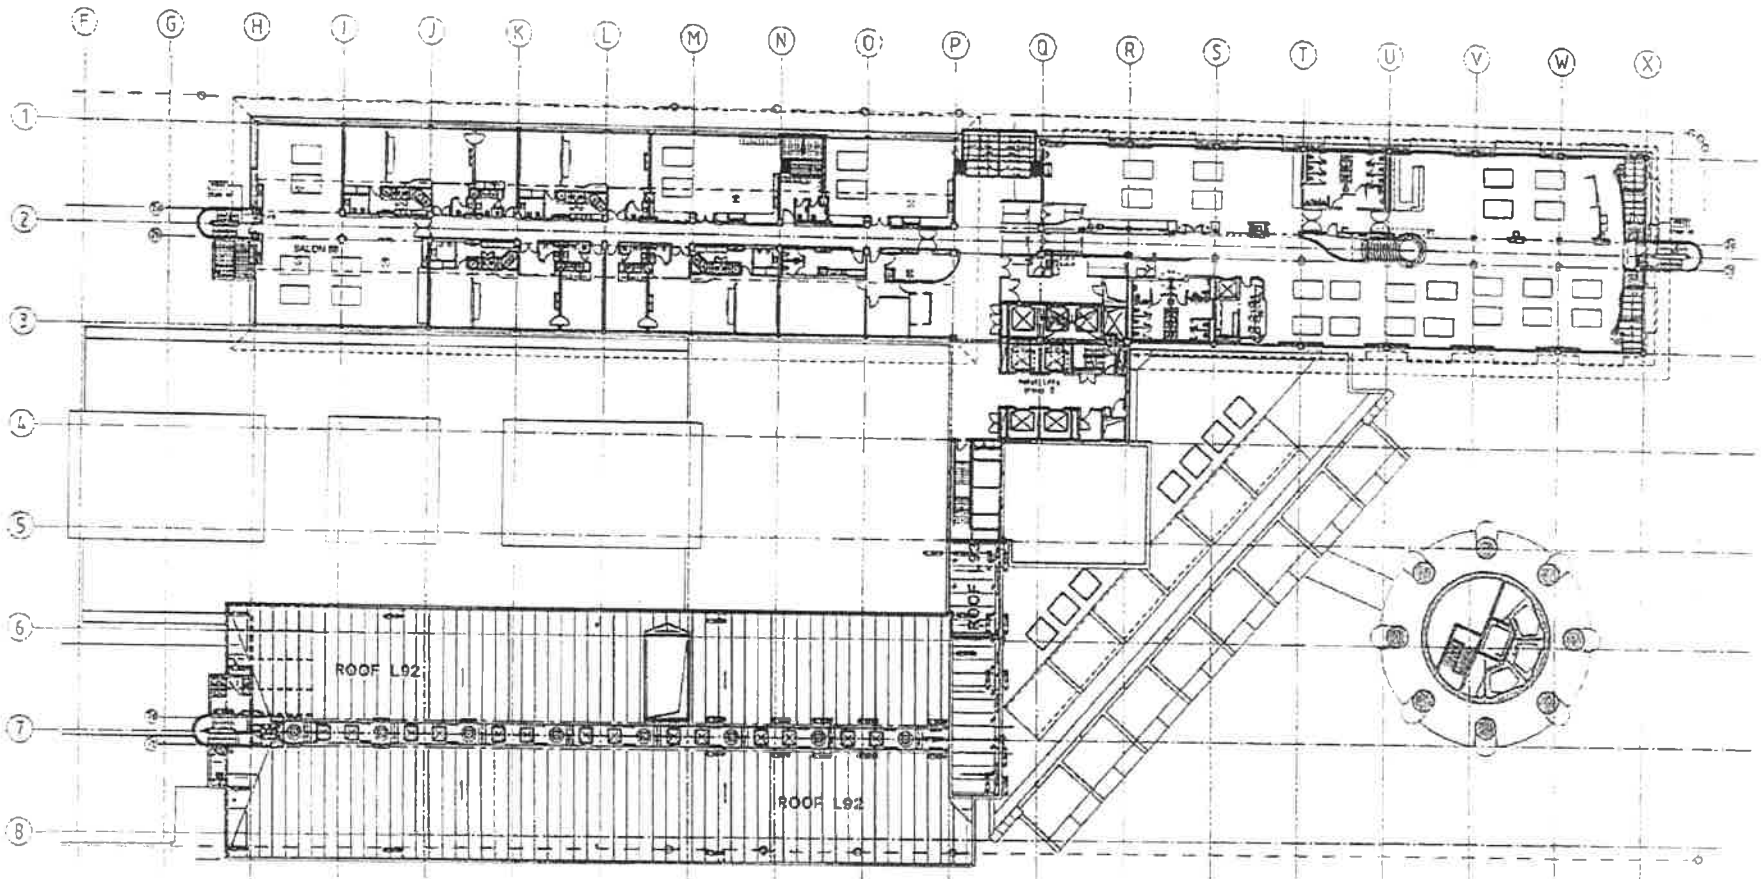

The substitute table denoted on the MGF plan may be matched with any table from salons 82, 86 and 88 as shown on this plan. The casino game that may be deployed on the substitute table shall be consistent with an approved game mix for the salon table that is not in use.

GAMBLING COMMISSION

Moller Architects


SKYCITY

Sky City Entertainment Group
Gaming Layouts

H5 Gaming Layout
SKYCITY - VIP Black
Transitional Layout 1
4/11 to 15/11/2013

5132C

2013 L5 007A

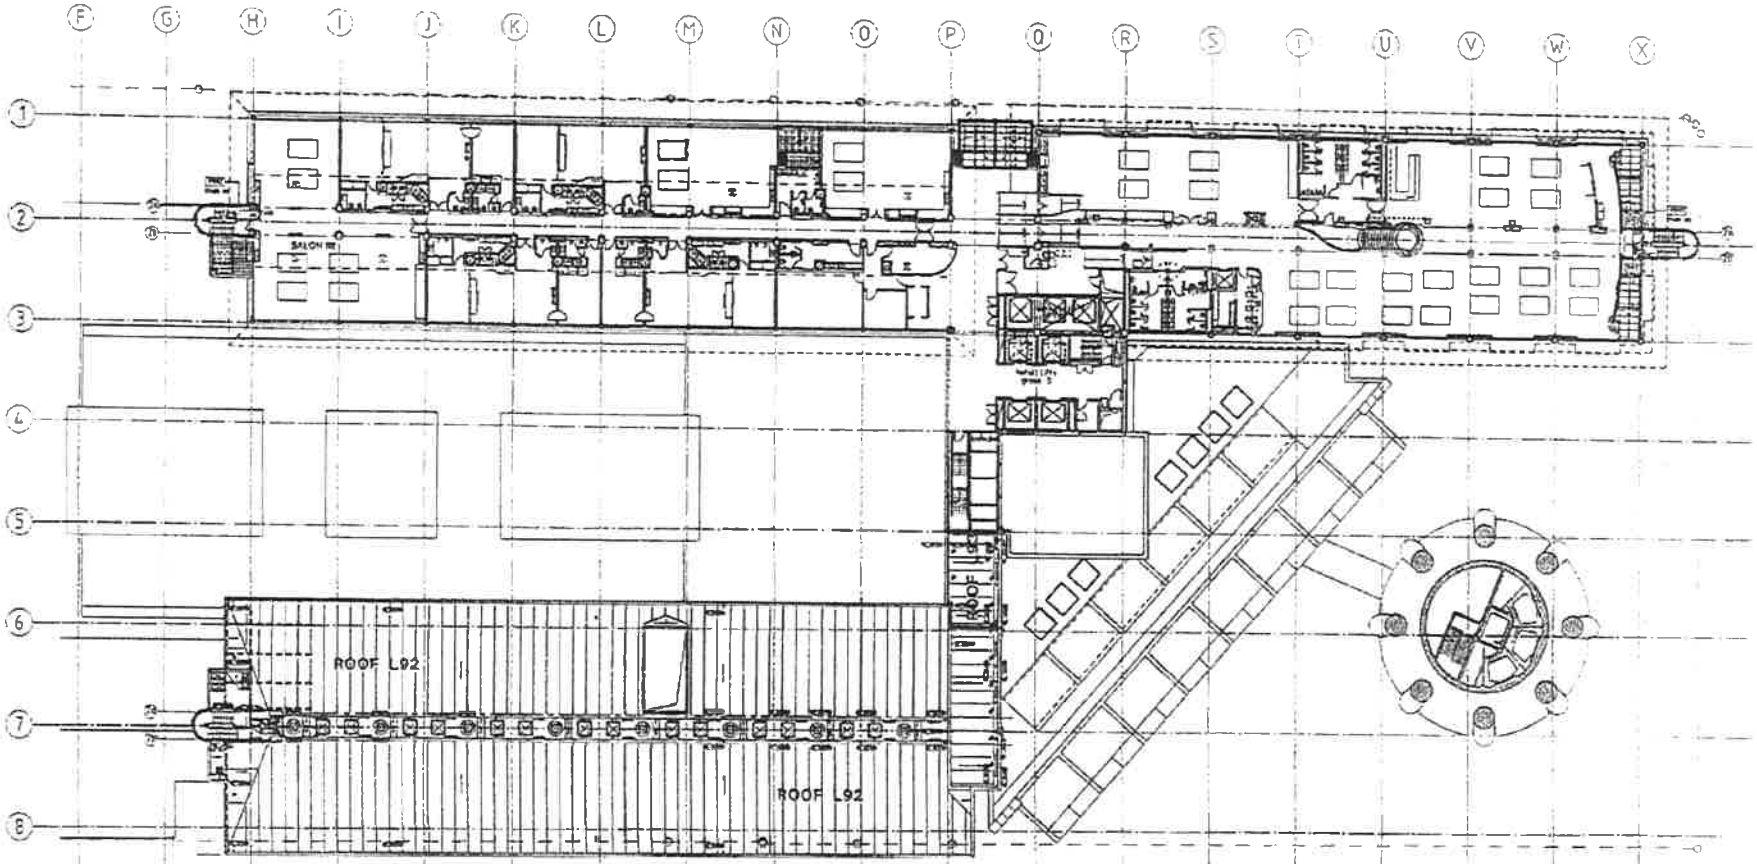

The substitute table denoted on the MGF plan may be matched with any table from salons 82, 86 and 88 as shown on this plan. The casino game that may be deployed on the substitute table shall be consistent with an approved game mix for the salon table that is not in use.

GAMBLING COMMISSION

Moller Architects

SKYCITY

Sky City Entertainment Group
Gaming Layouts

HS Gaming Layout
SKYCITY - VIP Black
Transitional Layout 3
4/11 to 15/11/2013

5132C

2013 L5 008A