UNDER DELEGATED AUTHORITY ON AN APPLICATION BY SKYCITY CASINO MANAGEMENT LIMITED FOR APPROVAL OF NEW FLOOR PLANS FOR THE AUCKLAND CASINO

Date of Decision: 21st **October 2013**

1. On 14 October 2013, SKYCITY Casino Management Limited ("**SCML**") applied, pursuant to condition 11 of its operator's licence for the Auckland casino, for approval of new floor plans: 2013 L2 20, 2013 L2 21, 2013 L5 20, 2013 L5 21 and 2013 L5 22.

2. Condition 11 provides as follows:

> 11. The Licence Holder shall operate in accordance with approved floor layouts showing the position of gaming tables and gaming machines. The Licence Holder shall obtain approval for new floor plans prior to relocating or installing tables or machines in positions not specified in approved floor layouts. When applying, the Licence Holder must submit fresh plans showing the floor layout for the Gambling Area and details of the proposed CCTV layout for consideration. Any change must comply with the Surveillance Standard. The Executive Director and a single Gambling Commissioner may approve the new floor plans if they are satisfied that the floor layout has no potentially adverse effects. If they are not so satisfied, the proposed floor plan must be referred to the Commission for a decision on approval.

3. SCML submitted as follows:

   (a) On or around 4 November 2013, it wants to move the hoardings on the MGF from their current position to a new location. This will involve the removal of a number of electronic terminals, the installation of two tables where the hoardings are currently located, the removal of a table from the area formerly known as "Rouge", and the designation of two further substitute tables in this area. These changes are reflected on plan 2013 L2 20. Once reliant on this plan, plan 2013 L2 008A will become redundant.

   (b) On or around 18 November 2013, it will host the Festival of Poker. It wants to install two further poker tables into the Poker Zone in Sammy's Place and designate a further substitute table in the former Rouge area. These changes are reflected in plan 2013 L2 21. Once reliant on this plan, plan 2013 L2 20 will become redundant.

   (c) As plan 2013 L2 21 involves the use of four substitute tables on the MGF, it seeks approval of three new plans for level 5: 2013 L5 020, 2013 L5 021 and 2013 L5 22. These plans are identical to existing level 5 plans except for the note

reflecting the use of four substitute tables. Plans 2013 L5 020, 2013 L5 021 and 2013 L5 22 are additional to the existing plans for level 5.

4. The proposal raises no issues of regulatory concern for the Commission. Accordingly 2013 L2 20, 2013 L2 21, 2013 L5 20, 2013 L5 21 and 2013 L5 22, are approved by the Chief Gambling Commissioner and the Executive Director under delegated authority pursuant to condition 11 of SCML's operator's licence for the Auckland casino.

5. Plan 2013 L2 20 is **attached**. Once SCML is reliant on plan 2013 L2 20, plan 2013 L2 008A will cease to be valid.

6. Plan 2013 L2 21 is **attached**. Once SCML is reliant on plan 2013 L2 21, plan 2013 L2 20 will cease to be valid.


7. Plans 2013 L5 20, 2013 L5 21 and 2013 L5 22 are **attached**.

Graeme Reeves
Chief Gambling Commissioner
Gambling Commission

21st October 2013

GAMBLING COMMISSION

Blair Cairncross
Executive Director
Gambling Commission

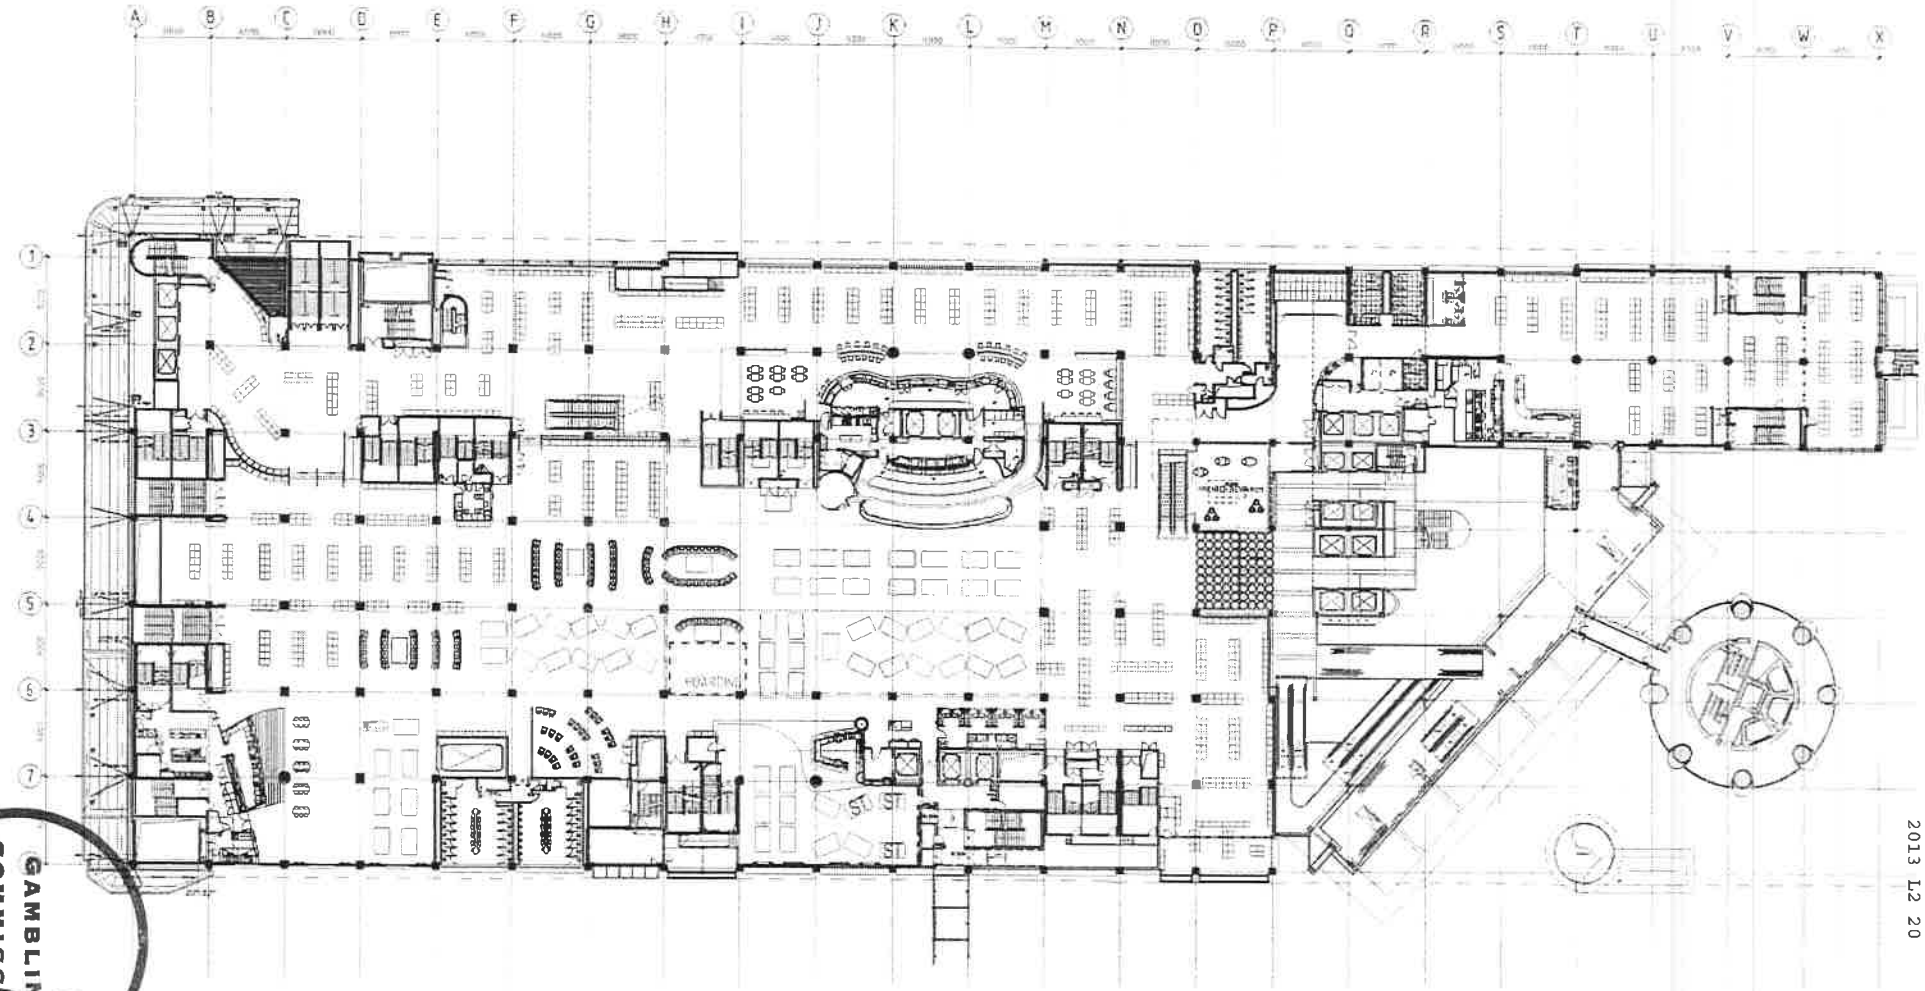

GAMBLING COMMISSION





2013 L2 20


Moller Architects
Call +64 9 3570680
Fax +64 9 3570689

SKYCITY ENTERTAINMENT GROUP

Sky City Entertainment Group
Gaming Layouts

Level 2 Gaming Layout
SKYCITY - Baccarat Room Opening
Escalator Phase 2 Hoarding Plan
4th - 17th November

5132C A1202

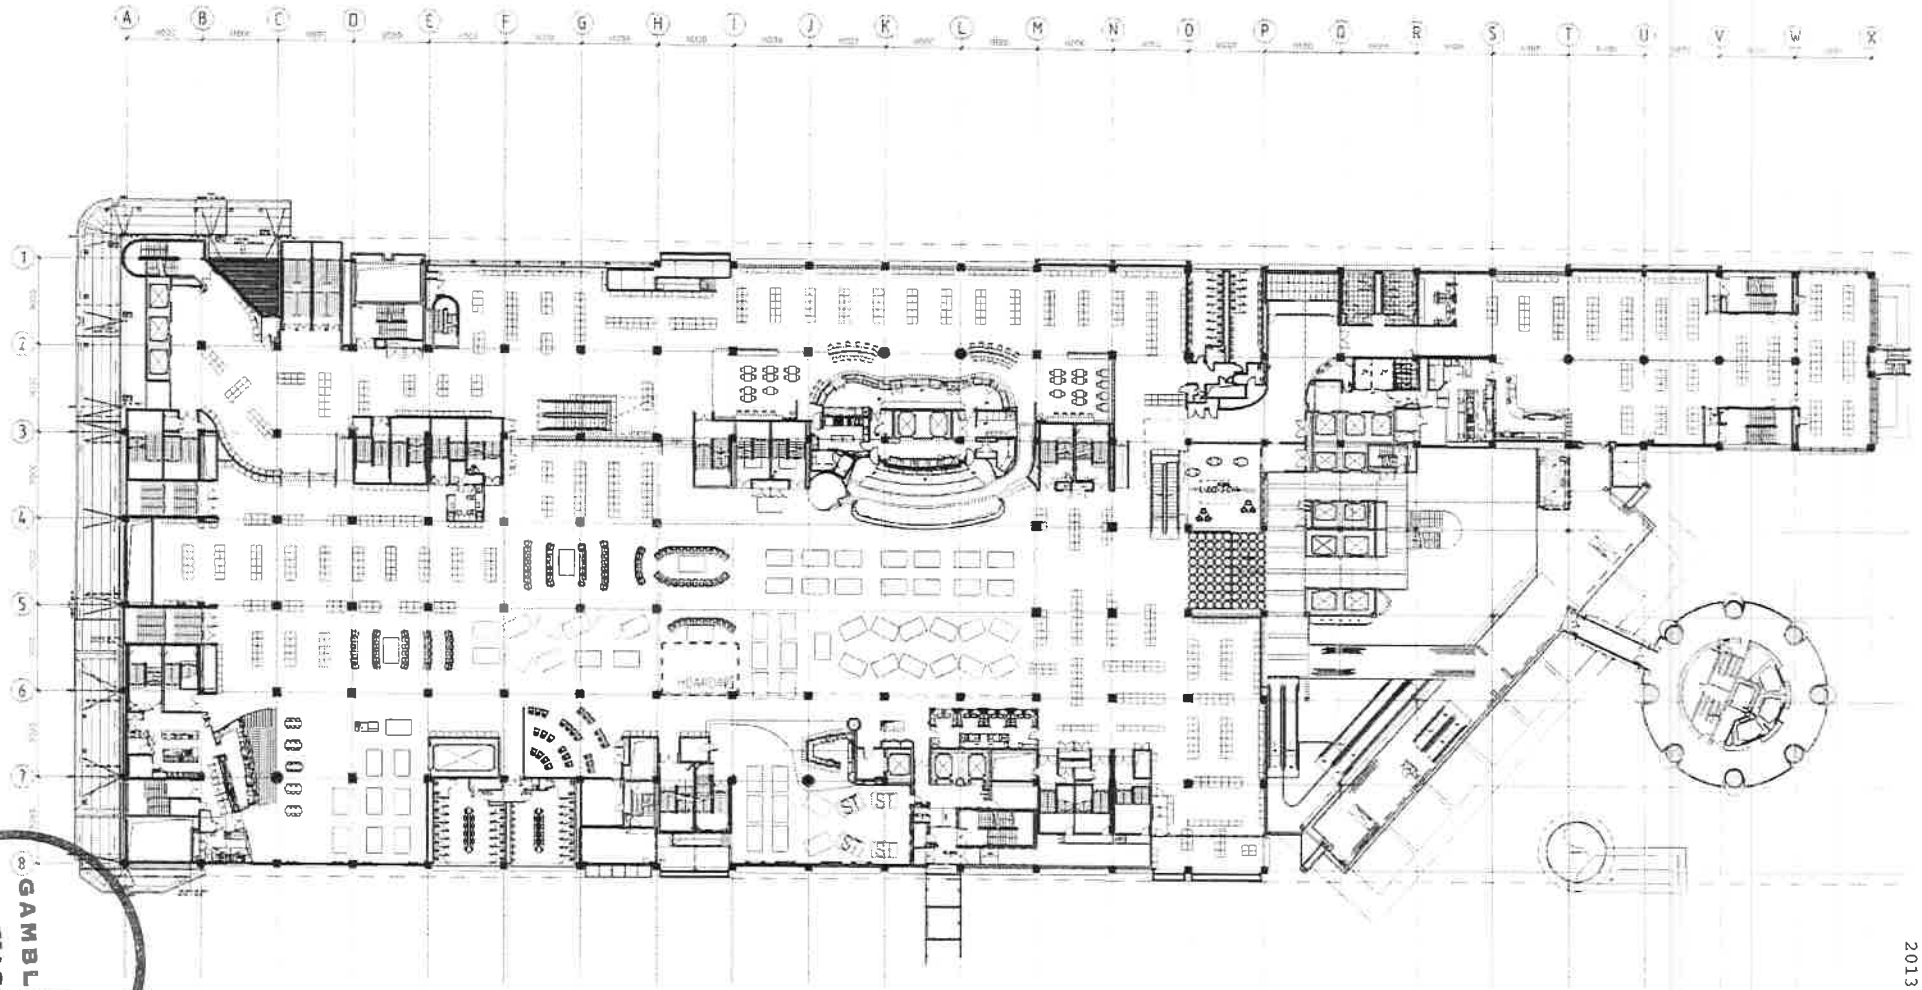

GAMBLING COMMISSION

2013 L2 21

Moller Architects


Call+64 9 3570680
Fax +64 9 3570689

SKYCITY ENTERTAINMENT GROUP

Sky City Entertainment Group
Gaming Layouts

Level 2 Gaming Layout
SKYCITY
Festival of Poker
18th - 25th November

5132C A1202

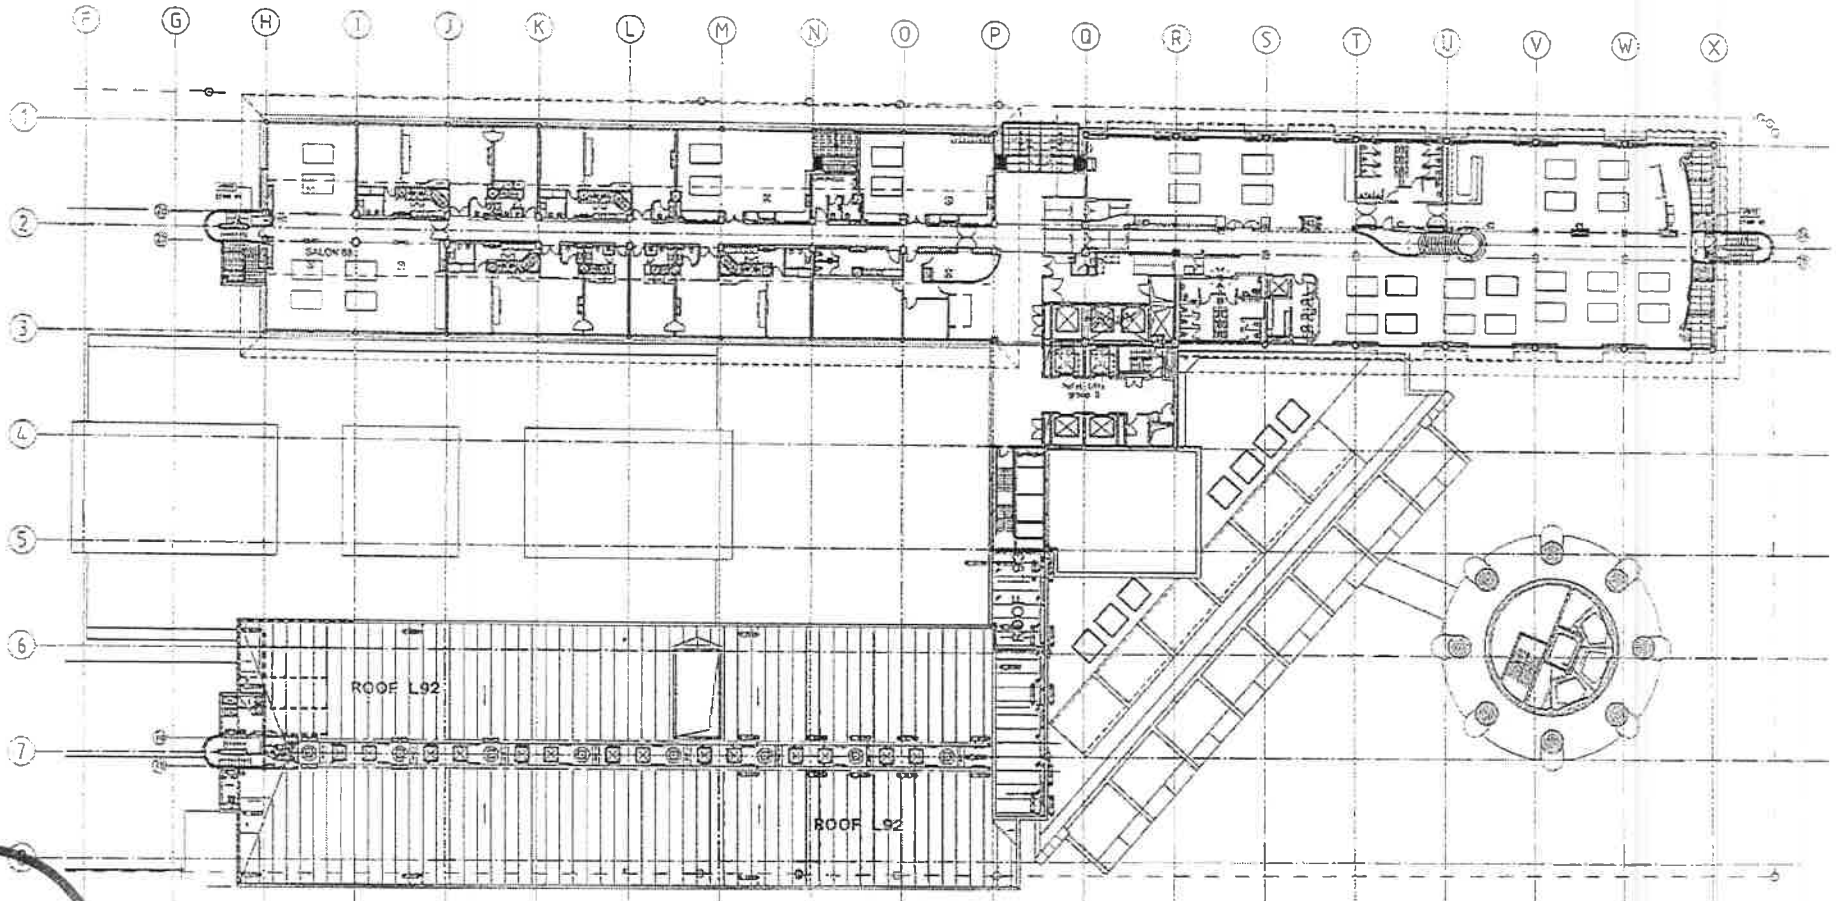

The four substitute tables denoted on the MGF plan may be matched with any four tables from salons 82, 86 and 88 as shown on this plan. The casino games that may be deployed on the substitute tables shall be consistent with an approved game mix for the salon tables that are not in use.

GAMBLING COMMISSION


2013 L5 20

Moller Architects

Sky City Entertainment Group
Gaming Layouts

H5 Gaming Layout
SKYCITY - VIP Black
Transitional Layout 2
4/11 to 15/11/2013

5132C A1205

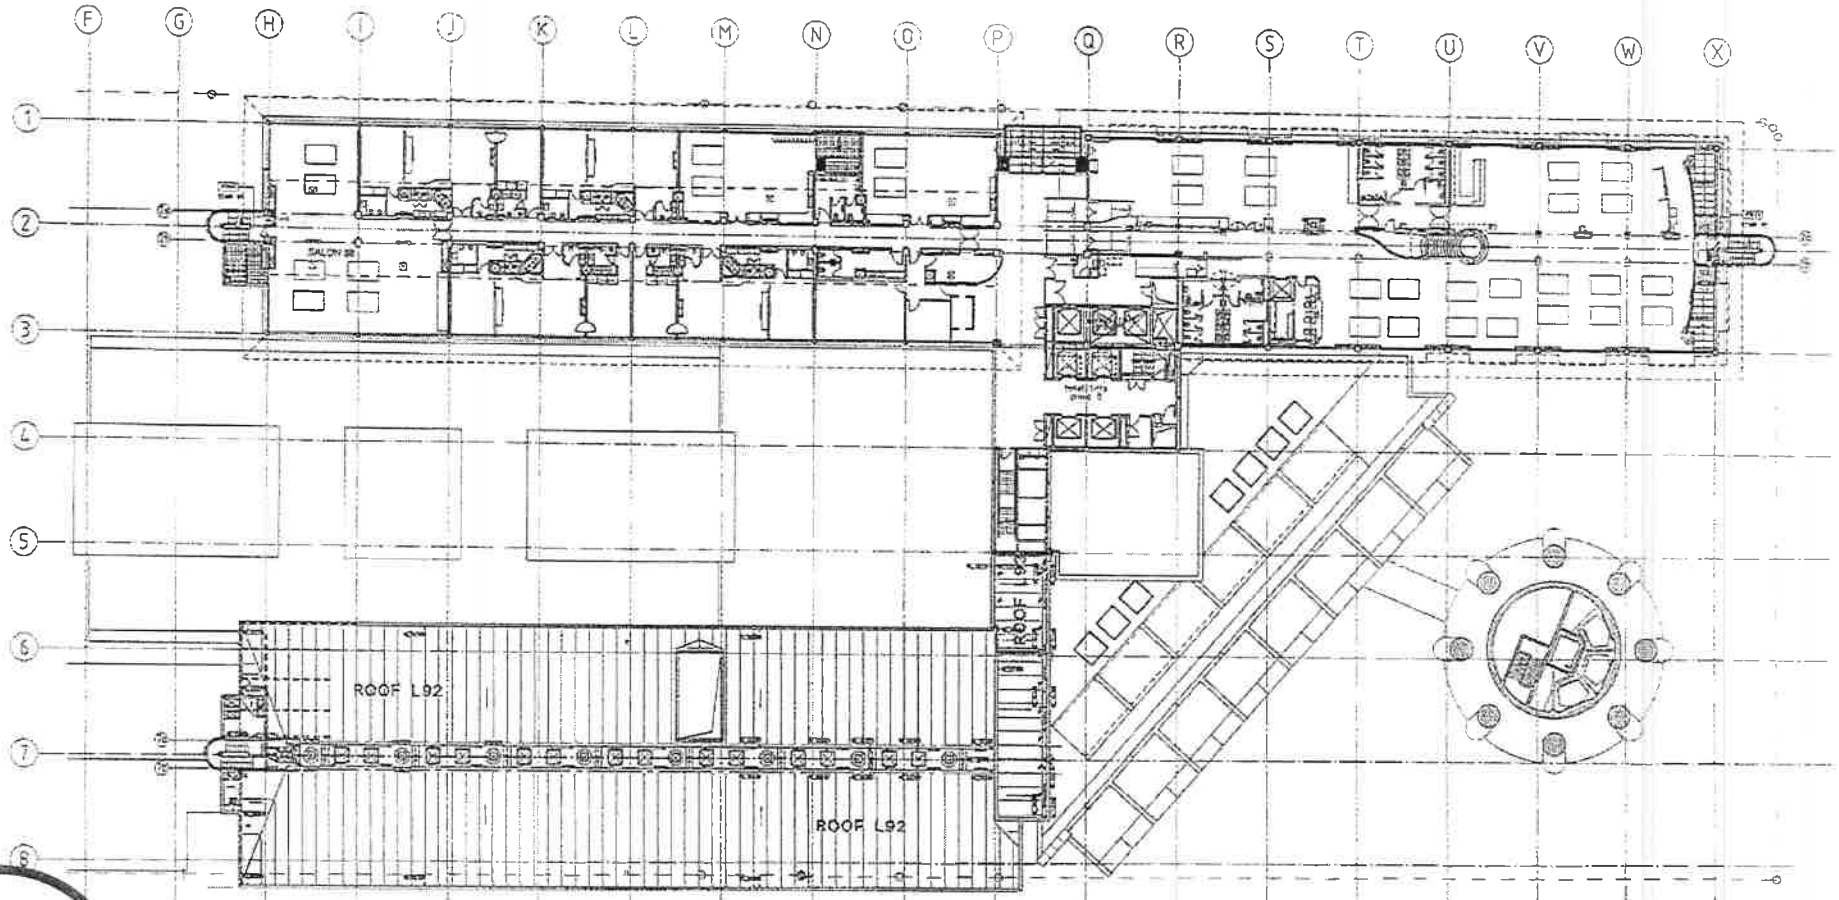

The four substitute tables denoted on the MGF plan may be matched with any four tables from salons 82, 86 and 88 as shown on this plan. The casino games that may be deployed on the substitute tables shall be consistent with an approved game mix for the salon tables that are not in use

GAMBLING COMMISSION


2013 L5 21

Moller Architects

Sky City Entertainment Group
Gaming Layouts

H5 Gaming Layout
SKYCITY - VIP Black
Transitional Layout 1
4/11 to 15/11/2013

5132C A1205

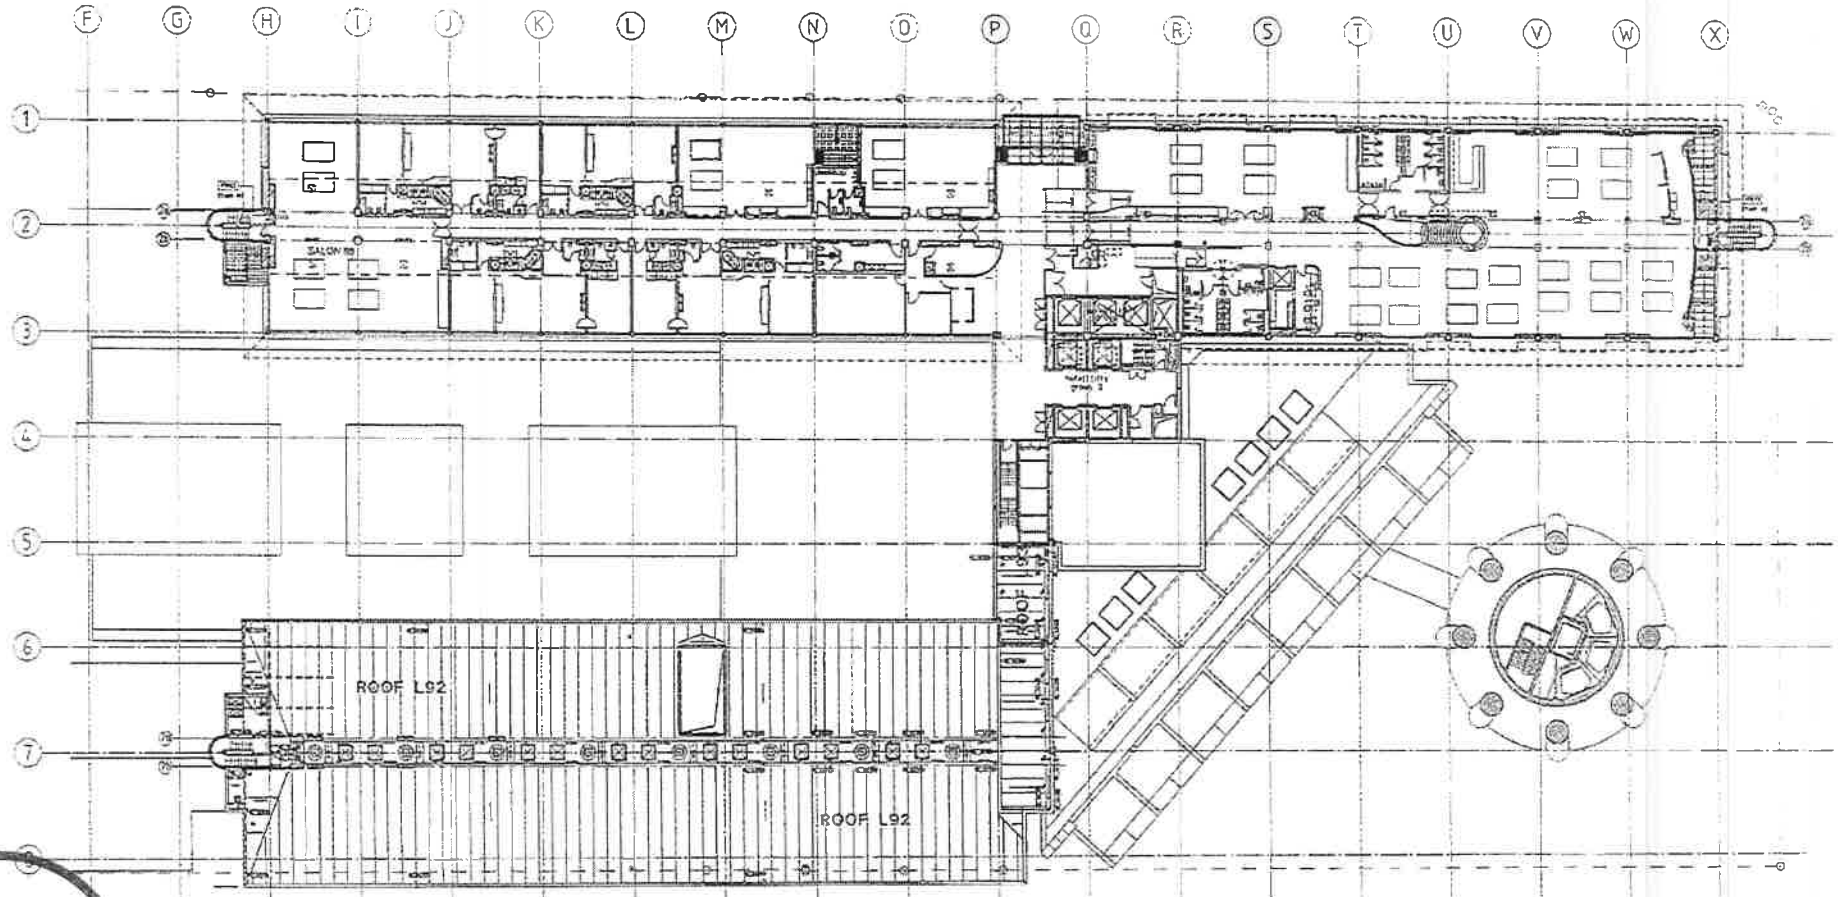

The four substitute tables denoted on the MGF plan may be matched with any four table from salons 82, 86 and 88 as shown on this plan. The casino games that may be deployed on the substitute tables shall be consistent with an approved game mix for the salon tables that are not in use.

GAMBLING COMMISSION

2013 L5 22

Moller Architects

Sky City Entertainment Group
Gaming Layouts

H5 Gaming Layout
SKYCITY - VIP Black
Transitional Layout 3
4/11 to 15/11/2013

5132C A1205