UNDER DELEGATED AUTHORITY ON AN APPLICATION BY SKYCITY CASINO MANAGEMENT LIMITED FOR APPROVAL OF A NEW FLOOR PLAN FOR THE AUCKLAND CASINO

Date of Decision: **November 2013**

1. On 6 November 2013, SKYCITY Casino Management Limited ("**SCML**") applied, pursuant to condition 11 of its operator's licence for the Auckland casino, for approval of a new floor plan, 2013 L2 22.

2. Condition 11 provides as follows:

> 11. The Licence Holder shall operate in accordance with approved floor layouts showing the position of gaming tables and gaming machines. The Licence Holder shall obtain approval for new floor plans prior to relocating or installing tables or machines in positions not specified in approved floor layouts. When applying, the Licence Holder must submit fresh plans showing the floor layout for the Gambling Area and details of the proposed CCTV layout for consideration. Any change must comply with the Surveillance Standard. The Executive Director and a single Gambling Commissioner may approve the new floor plans if they are satisfied that the floor layout has no potentially adverse effects. If they are not so satisfied, the proposed floor plan must be referred to the Commission for a decision on approval.

3. SCML submitted as follows:

   (a) In early December it wants to extend the hoardings for its planned installation of an escalator. This will involve the removal of three tables from the newly hoarded area at which point it intends to remove the substitute tables from the MGF.

4. The proposal raises no issues of regulatory concern for the Commission. Accordingly new plan 2013 L2 22 is approved by the Chief Gambling Commissioner and the Executive Director under delegated authority pursuant to condition 11 of SCML's operator's licence for the Auckland casino.


5. Plan 2013 L2 22 is **attached**. Once SCML is reliant on plan 2013 L2 22, plans 2013 L2 20AB and 2013 L2 21AB cease to be valid.

Graeme Reeves
Chief Gambling Commissioner
Gambling Commission

11 November 2013

GAMBLING COMMISSION

Blair Cairncross
Executive Director
Gambling Commission

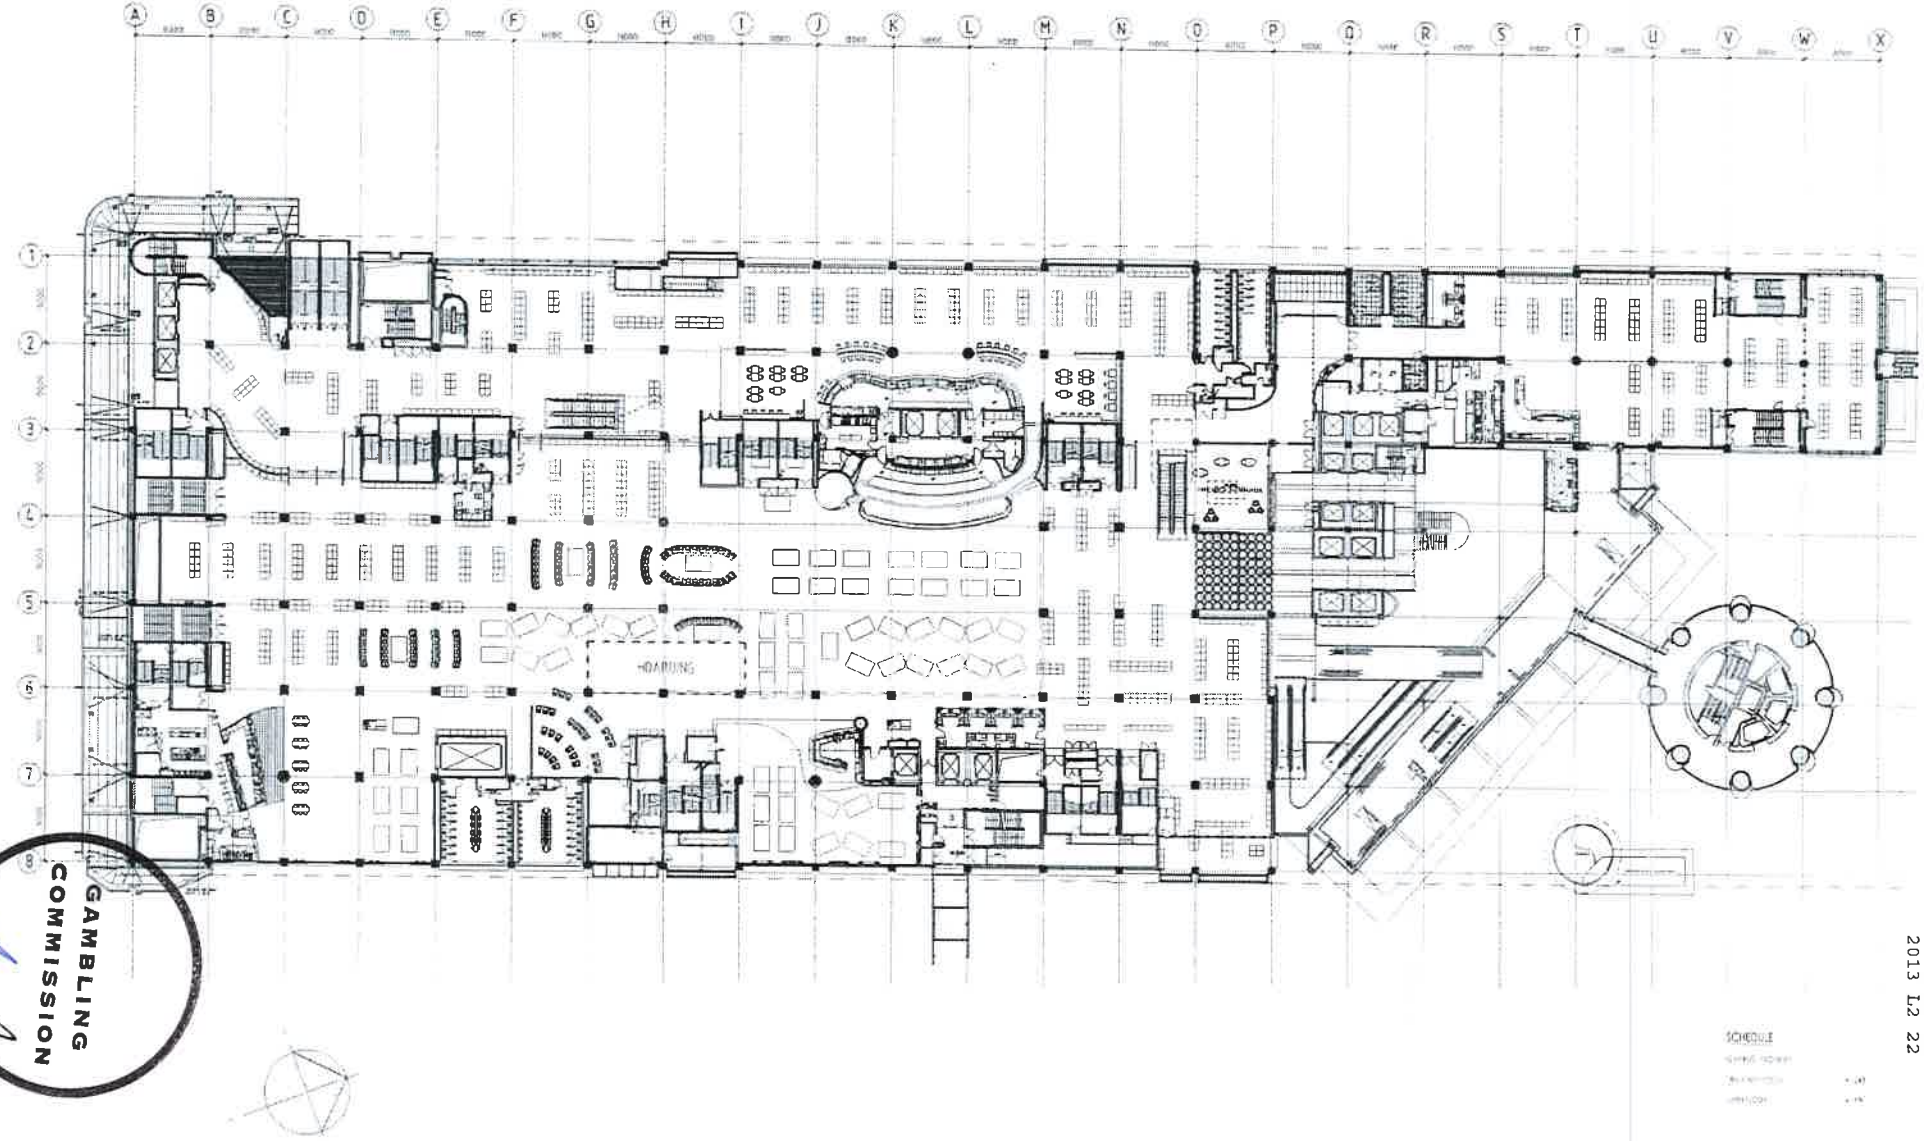

GAMBLING COMMISSION

2013 L2 22

Moller Architects

Call +64 9 3570686
Fax +64 9 3570685

SKYCITY ENTERTAINMENT GROUP

Sky City Entertainment Group
Gaming Layouts

Level 2 Gaming Layout
SKYCITY - Escalator Phase 3
Hoarding Plan
1st - 20th December

5132C A1202