UNDER DELEGATED AUTHORITY ON AN APPLICATION BY SKYCITY CASINO MANAGEMENT LIMITED FOR APPROVAL OF NEW FLOOR PLANS FOR THE AUCKLAND CASINO

Date of Decision: 6 **December 2013**

1. On 28 November 2013, SKYCITY Casino Management Limited ("**SCML**") applied, pursuant to condition 11 of its operator's licence for the Auckland casino, for approval of three new floor plans, 2013 L5 1, 2013 L5 2 and 2013 L5 3.

2. Condition 11 provides as follows:

> 11. The Licence Holder shall operate in accordance with approved floor layouts showing the position of gaming tables and gaming machines. The Licence Holder shall obtain approval for new floor plans prior to relocating or installing tables or machines in positions not specified in approved floor layouts. When applying, the Licence Holder must submit fresh plans showing the floor layout for the Gambling Area and details of the proposed CCTV layout for consideration. Any change must comply with the Surveillance Standard. The Executive Director and a single Gambling Commissioner may approve the new floor plans if they are satisfied that the floor layout has no potentially adverse effects. If they are not so satisfied, the proposed floor plan must be referred to the Commission for a decision on approval.

3. SCML submitted as follows:

   (a) It currently has nine approved plans for level 5. The reason for having nine plans is to reflect on each set of plans, the different number of substitute tables that it may have on the MGF.

   (b) It would prefer to have only three plans for level 5, and to establish generic wording on those plans to recognise that any substitute tables reflected on the MGF plans may be paired with a corresponding number of tables from the gaming salons on level 5.

   (c) Plans 2013 L5 1, 2013 L5 2 and 2013 L5 3 are identical to the nine existing plans, except the wording has been revised to remove reference to the exact number of substitute tables on the MGF.

4. The proposal raises no issues of regulatory concern for the Commission. Accordingly new plans 2013 L5 1, 2013 L5 2 and 2013 L5 3 are approved by the Chief Gambling Commissioner and the Executive Director under delegated authority pursuant to condition 11 of SCML's operator's licence for the Auckland casino.

5. Plans 2013 L5 1, 2013 L5 2 and 2013 L5 3 are **attached**.


6. Once SCML is reliant on either of plans 2013 L5 1, 2013 L5 2 or 2013 L5 3, all previously approved floor plans for level 5 will cease to be valid.

Graeme Reeves
Chief Gambling Commissioner
Gambling Commission

6 December 2013

GAMBLING COMMISSION

Blair Cairncross
Executive Director
Gambling Commission

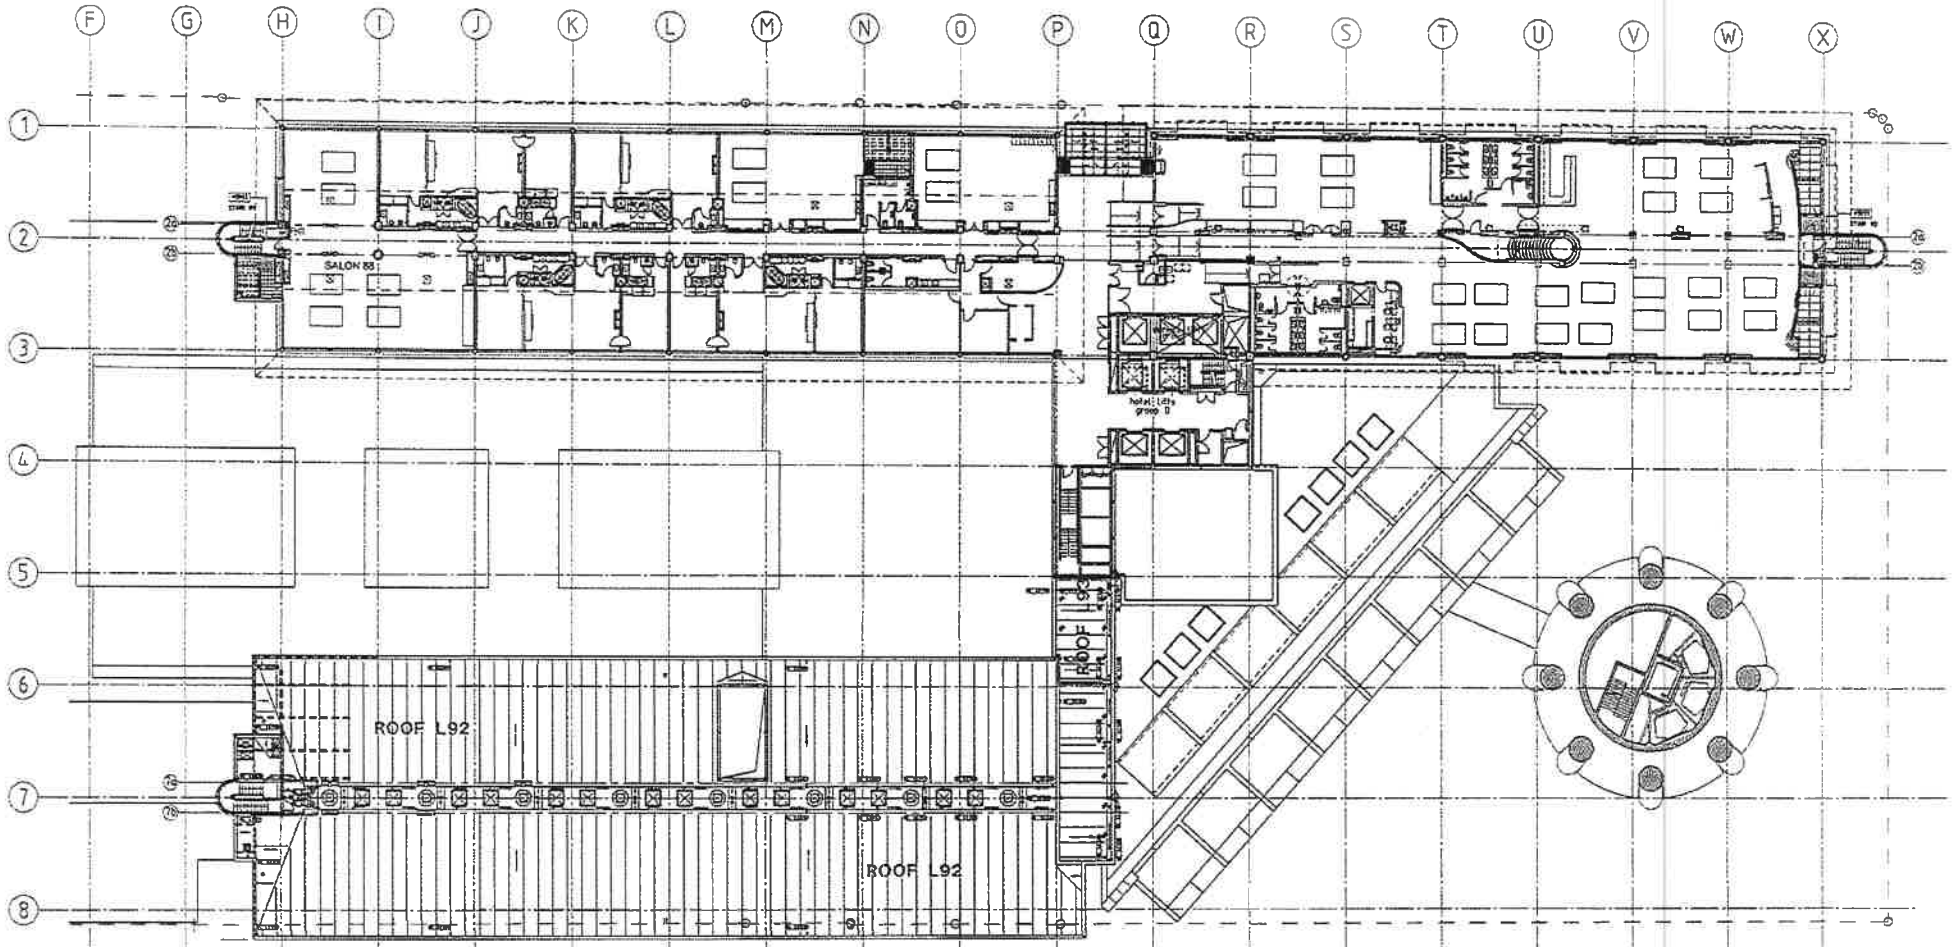

The substitute tables denoted on the approved MGF plan may be paired with the corresponding number of tables in salons 82, 86 and 88 as shown on this plan on a game type for game type basis. The casino games deployed on the substitute tables shall be consistent with an approved game mix for the salon tables and the number of table games in use shall not exceed the approved total.

GAMBLING COMMISSION


Moller Architects

Sky City Entertainment Group
Gaming Layouts

H5 Gaming Layout
SKYCITY - VIP Black
Transitional Layout 2
4/11 to 15/11/2013

5132C A1205

2013 L5 1

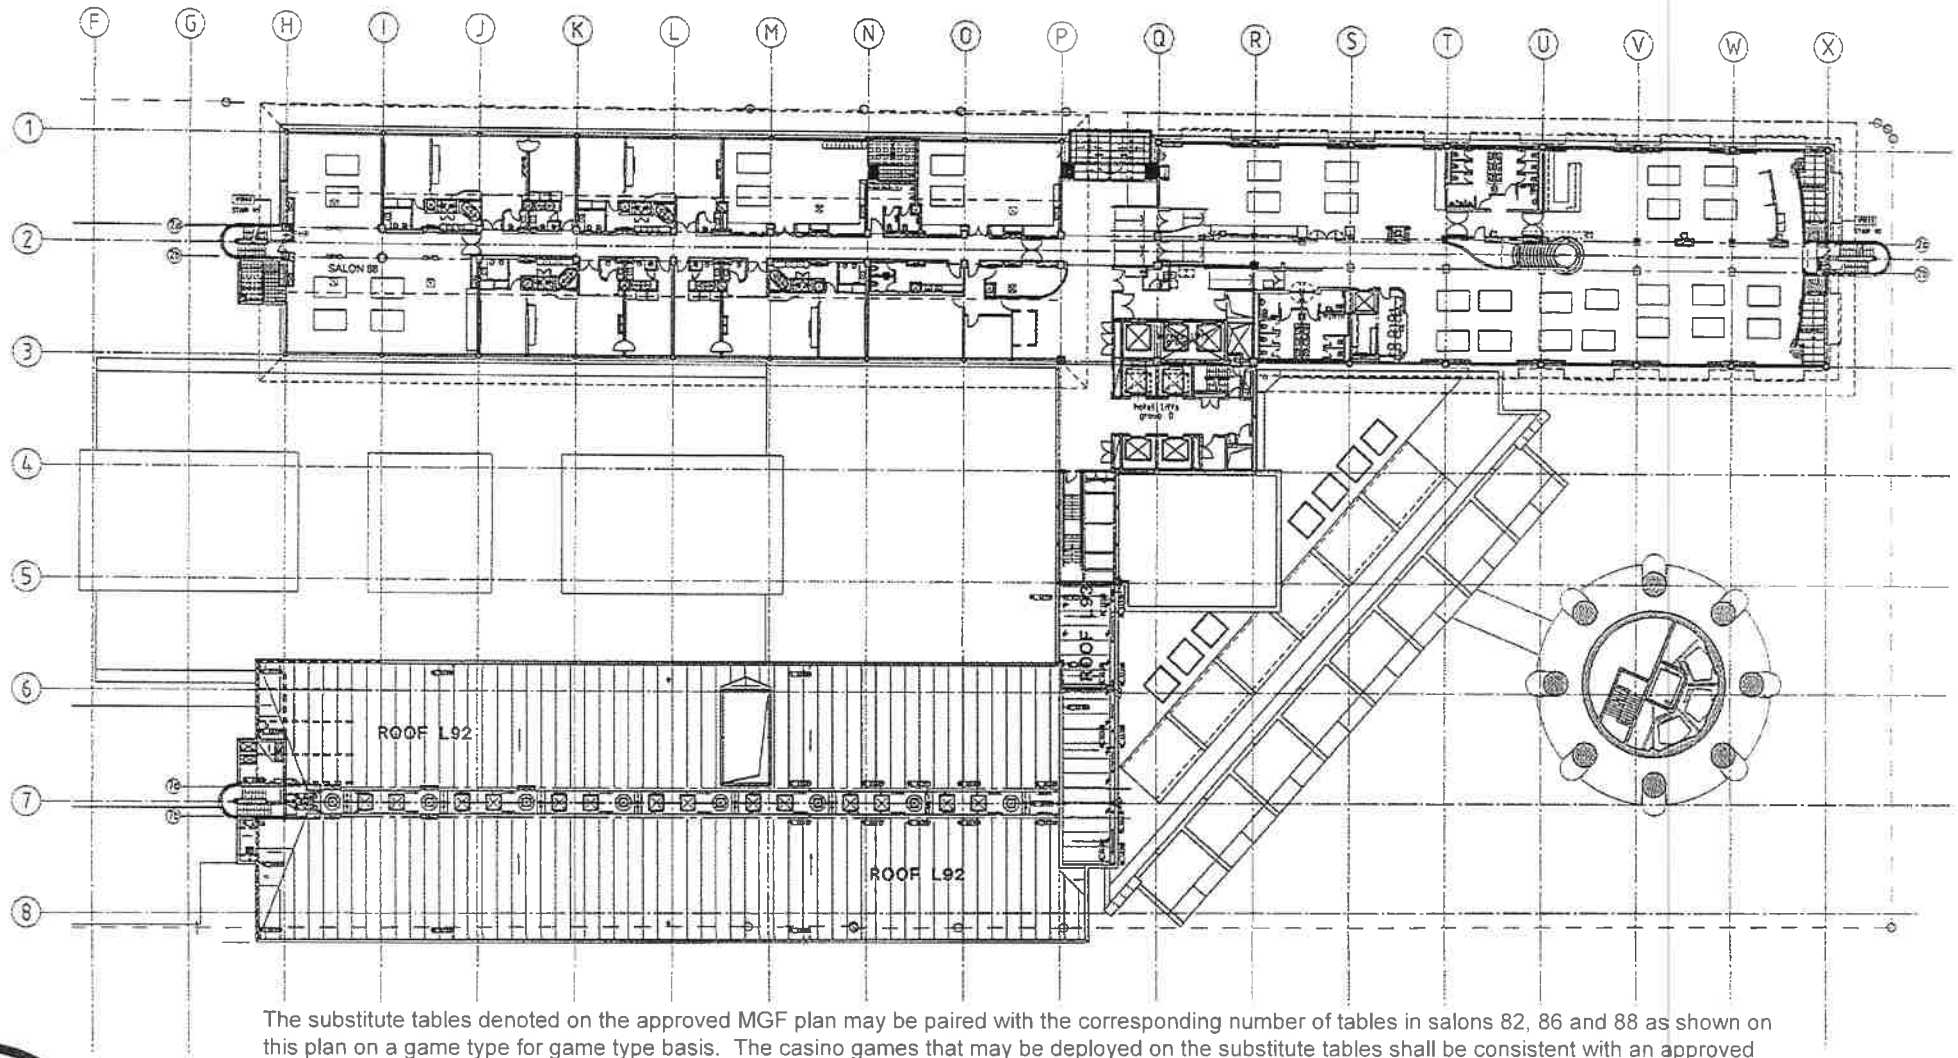

The substitute tables denoted on the approved MGF plan may be paired with the corresponding number of tables in salons 82, 86 and 88 as shown on this plan on a game type for game type basis. The casino games that may be deployed on the substitute tables shall be consistent with an approved game mix for the salon tables and the number of table games in use shall not exceed the approved total.

GAMBLING COMMISSION


Moller Architects

Sky City Entertainment Group
Gaming Layouts

H5 Gaming Layout
SKYCITY - VIP Black
Transitional Layout 1
4/11 to 15/11/2013

5132C A1205

2013 L5 2

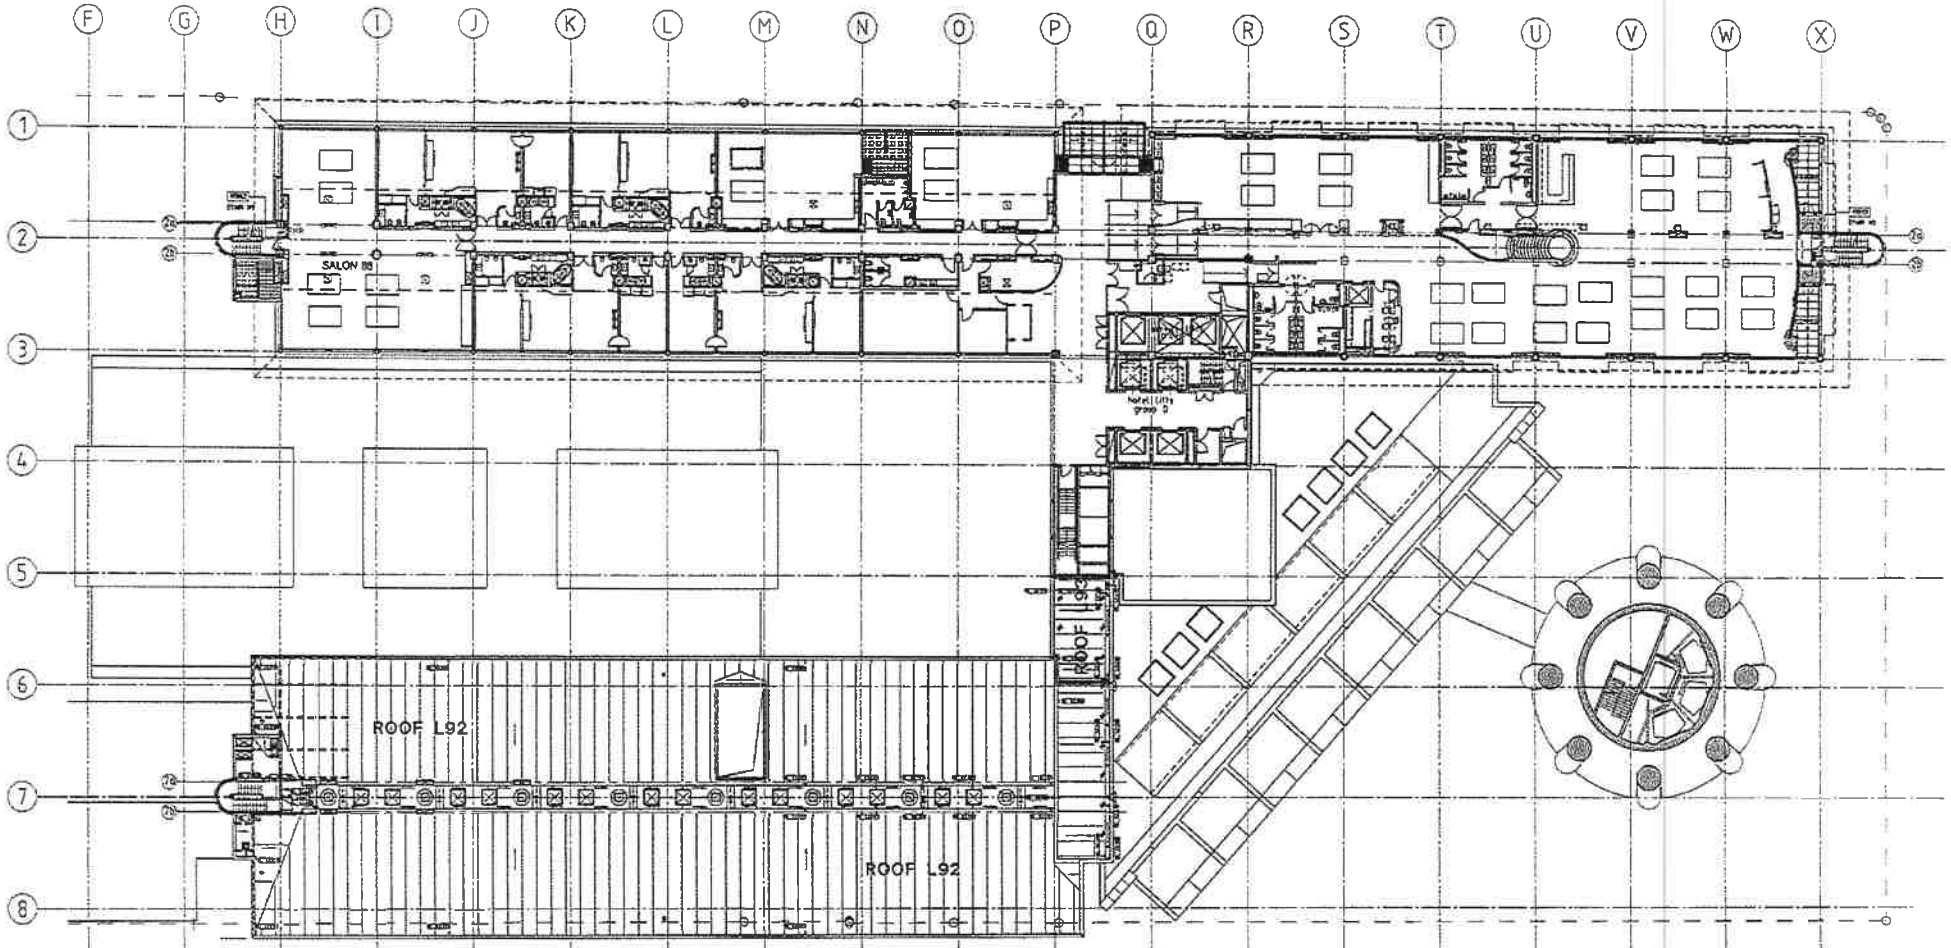

The substitute tables denoted on the approved MGF plan may be paired with the corresponding number of tables in salons 82, 86 and 88 as shown on this plan on a game type for game type basis. The casino games that may be deployed on the substitute tables shall be consistent with an approved game mix for the salon tables and the number of table games in use shall not exceed the approved total.

GAMBLING COMMISSION

Moller Architects

Sky City Entertainment Group
Gaming Layouts

H5 Gaming Layout
SKYCITY - VIP Black
Transitional Layout 3
4/11 to 15/11/2013

5132C A1205

2013 L5 3