UNDER DELEGATED AUTHORITY ON AN APPLICATION BY SKYCITY CASINO MANAGEMENT LIMITED FOR APPROVAL OF A NEW FLOOR PLAN FOR THE HAMILTON CASINO

Date of Decision: 6 **December 2013**

1. On 4 December 2013, SKYCITY Casino Management Limited ("**SCML**") applied, pursuant to conditions 11 and 12 of SCML's operator's licence for the Hamilton casino, for approval of a new floor plan, "Nov/Dec 2013 V2".

2. Conditions 11 and 12 provide as follows:

> 11. The Licence Holder shall operate in accordance with approved floor layouts showing the position of gaming tables and gaming machines.
>
> 12. The Licence Holder shall obtain the approval of the Commission for new floor plans prior to relocating or installing tables or machines in positions not specified in approved floor layouts. When applying, the Licence Holder must submit fresh plans showing the floor layout for the Gambling Area and details of the proposed CCTV layout for the consideration of the Commission. Any changes must comply with the Surveillance Standard. The Executive Director and a single Gambling Commissioner may approve the new floor plans if they are satisfied that the floor layout has no potentially adverse effects. If they are not so satisfied, the proposed floor plan must be referred to the Commission for a decision on approval.

3. SCML submitted as follows:

   (a) It is currently transitioning to plan "Nov/Dec 2013".

   (b) As it commenced the installation of two banks of gaming machines, it noticed that those banks created line of sight issues from outside the Gambling Area (but within the casino venue).

   (c) It wants to amend plan Nov/Dec 2013 to reflect the change in location for the gaming machines in question.

4. The proposal raises no issues of regulatory concern for the Commission. Accordingly the proposed new floor plan is approved by the Chief Gambling Commissioner and the Executive Director under delegated authority pursuant to conditions 11 and 12 of SCML's operator's licence. Plan "Nov/Dec 2013 V2" is **attached**.


5. Once SCML is reliant on plan "Nov/Dec 2013 V2" plan "Nov/Dec 2013" will cease to be valid.

Graeme Reeves
Chief Gambling Commissioner
Gambling Commission

Blair Cairncross
Executive Director
Gambling Commission

December 2013

GAMBLING COMMISSION

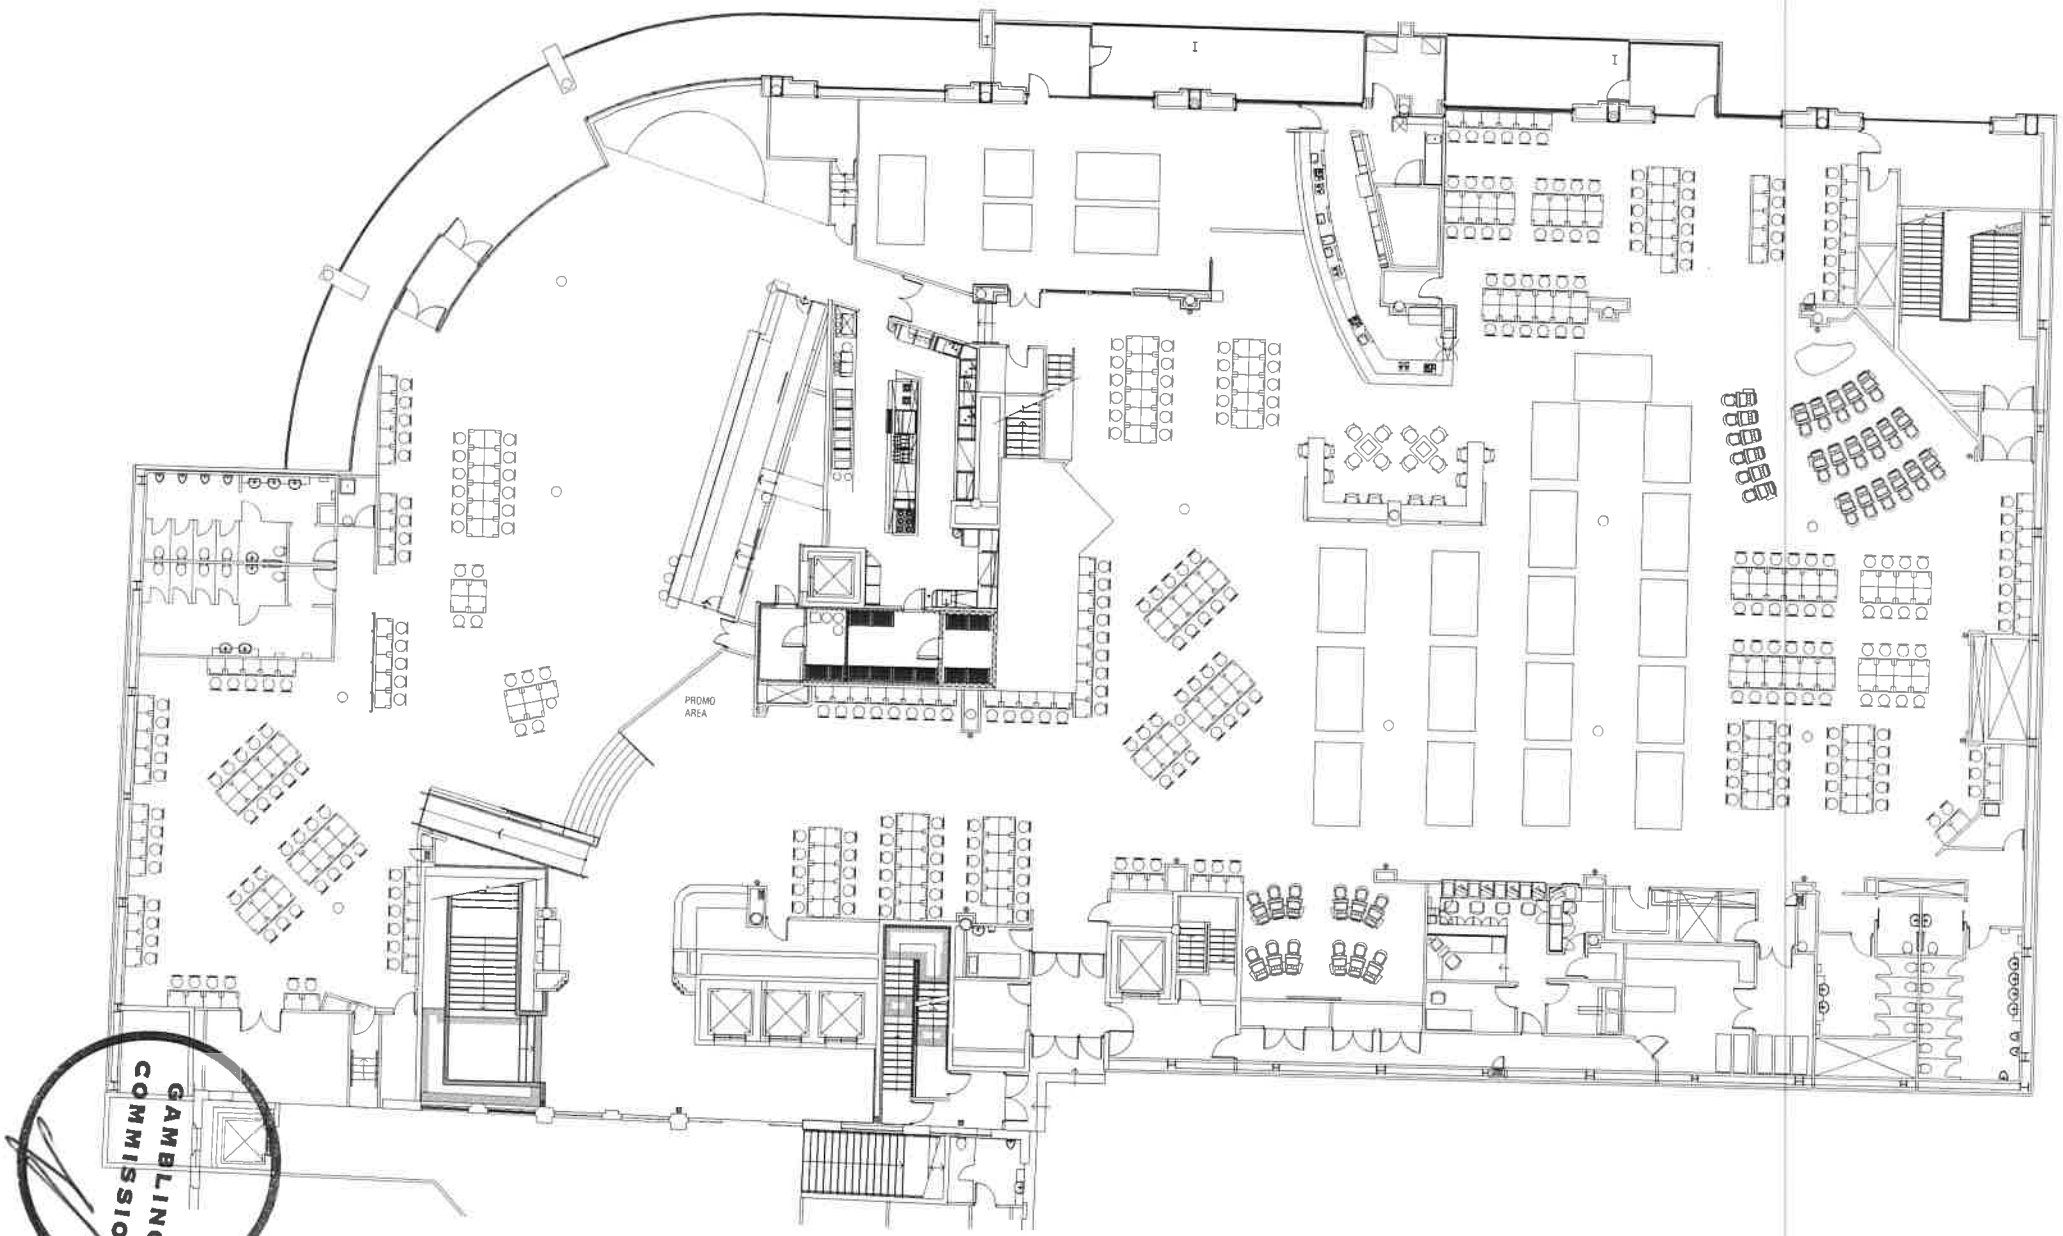

GAMBLING COMMISSION

Nov/Dec 2013 V2

SKYCITY HAMILTON
346 VICTORIA STREET
HAMILTON
CASINO

SKYCITY HAMILTON
GAMING FLOOR LAYOUT SUBMISSION
VUE BAR 2013

purpose: FOR INFORMATION
proj no: 913549
scale: 1:100 @ A4 - 1:200 @ A3
created: 4 DEC 2013
plotted: 05 12 2013 at 14:45

dwg no: VUE BAR DEC 2013
issue: A

BUCHAN