UNDER DELEGATED AUTHORITY ON AN APPLICATION BY SKYCITY CASINO MANAGEMENT LIMITED FOR APPROVAL OF NEW FLOOR PLANS FOR THE AUCKLAND CASINO

Date of Decision: 22 **January 2014**

1. On 17 January 2014, SKYCITY Casino Management Limited ("**SCML**") applied, pursuant to condition 11 of its operator's licence for the Auckland casino, for approval of two new floor plans, 2014 L2 24A and 2014 L2 25A.

2. Condition 11 provides as follows:

> 11. The Licence Holder shall operate in accordance with approved floor layouts showing the position of gaming tables and gaming machines. The Licence Holder shall obtain approval for new floor plans prior to relocating or installing tables or machines in positions not specified in approved floor layouts. When applying, the Licence Holder must submit fresh plans showing the floor layout for the Gambling Area and details of the proposed CCTV layout for consideration. Any change must comply with the Surveillance Standard. The Executive Director and a single Gambling Commissioner may approve the new floor plans if they are satisfied that the floor layout has no potentially adverse effects. If they are not so satisfied, the proposed floor plan must be referred to the Commission for a decision on approval.

3. SCML submitted as follows:

   (a) It currently has two approved plans for level 2 – 2013 L2 24 and 2013 L2 25.

   (b) It wants to make minor changes to both plans, involving the installation of one additional terminal to the Vegas Star game on level 2. The installation of this terminal will bring the total of gaming machines to 1,646.

4. The proposal raises no issues of regulatory concern for the Commission. Accordingly new plans 2014 L2 24A and 2014 L2 25A are approved by the Chief Gambling Commissioner and the Executive Director under delegated authority pursuant to condition 11 of SCML's operator's licence for the Auckland casino.

5. Plans 2014 L2 24A and 2014 L2 25A are **attached**.

6. Once SCML is reliant on plan 2014 L2 24A, plan 2013 L2 24 will cease to be valid.

7. Once SCML is reliant on plan 2014 L2 25A, plan 2014 L2 24A will cease to be valid.

Graeme Reeves
Chief Gambling Commissioner
Gambling Commission

22nd January 2014

GAMBLING COMMISSION

Blair Cairncross
Executive Director
Gambling Commission

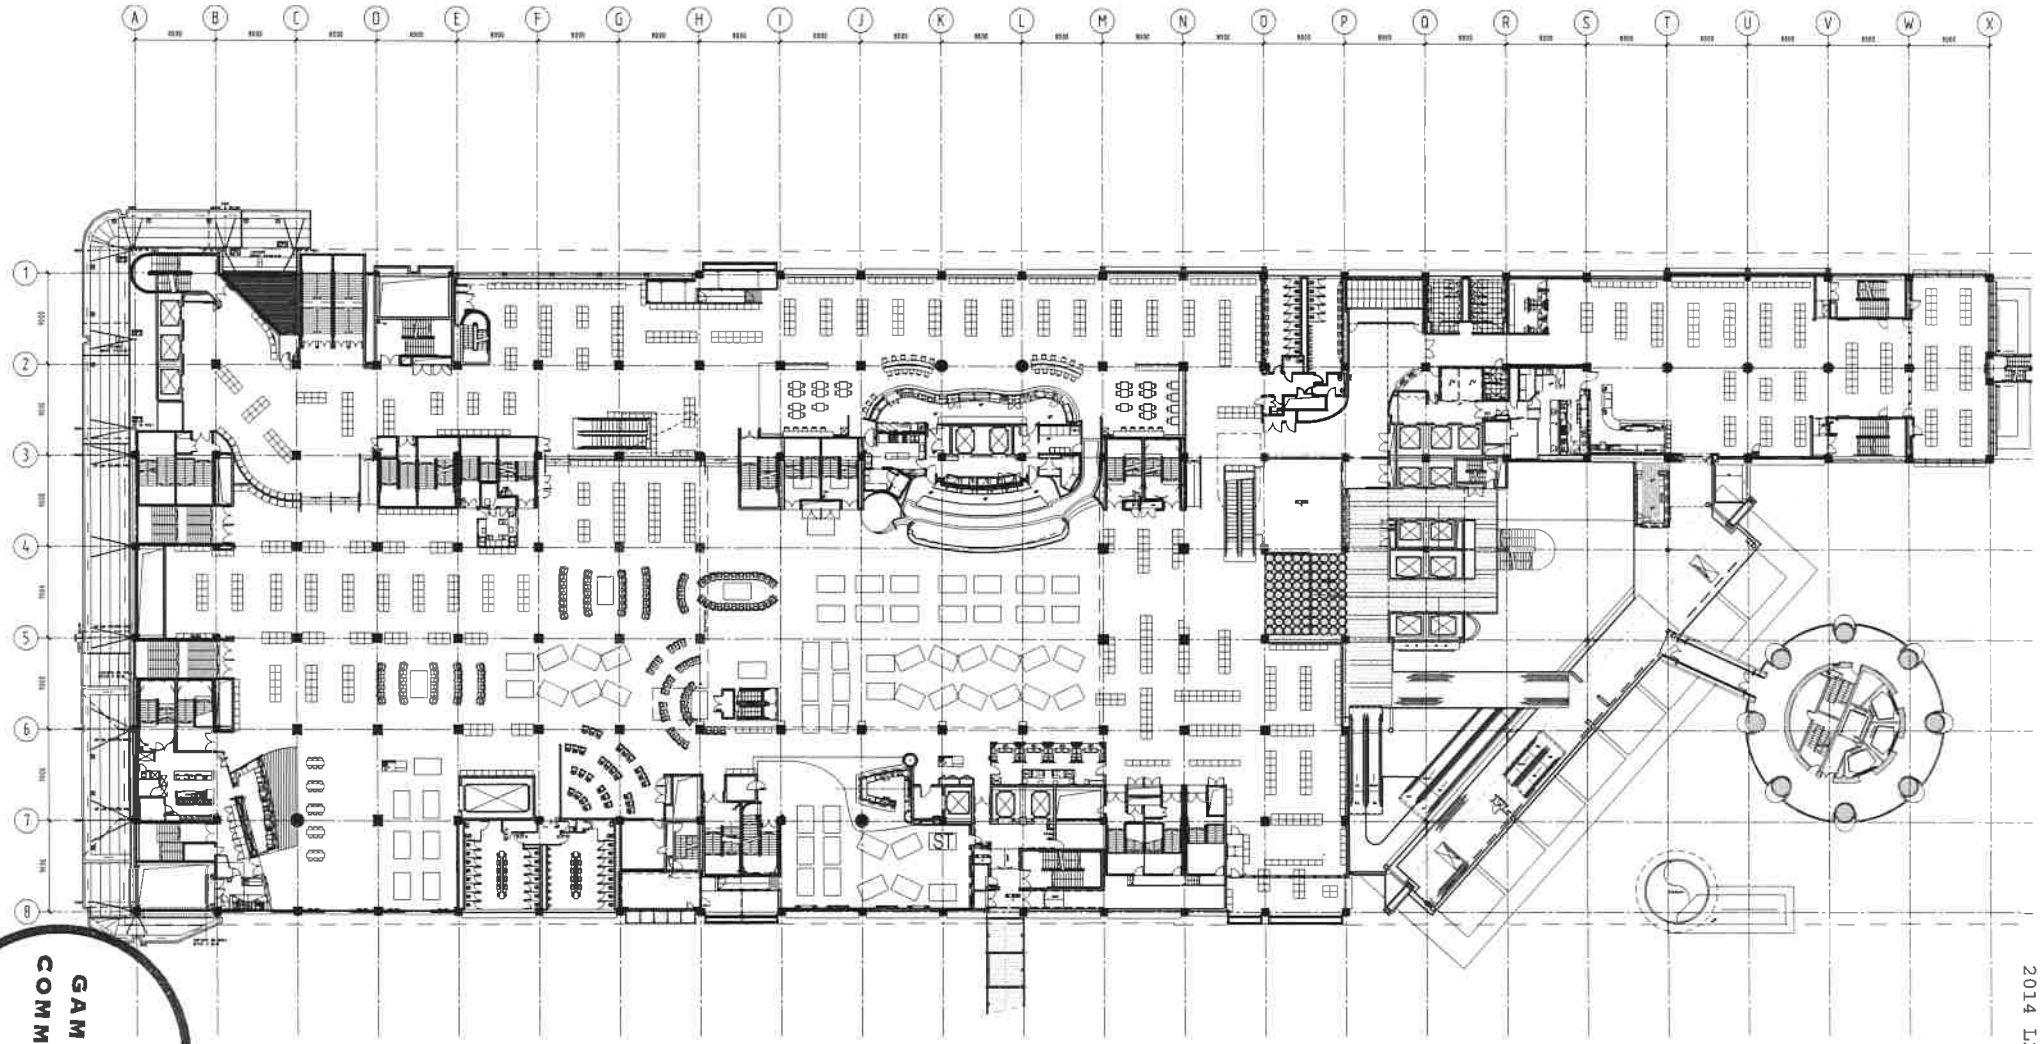

GAMBLING COMMISSION

2014 L2 24A

SCHEDULE

GAMING TABLES		GAMING MACHINES	
HS Horizon / Solon	= 32	DIAMOND ROOM	= 243
BACCARAT RV	= 12	MAIN FLOOR	= 1129
MAIN GAMING	= 67		
GRAND TOTAL	= 111		

Moller Architects®

Call +64 9 3570686
Fax +64 9 3570689

Level 10 West Plaza
N°3 Albert Street
PO Box 105-283
Auckland, New Zealand

CLIENT AND PROJECT

SKYCITY ENTERTAINMENT GROUP

Sky City Entertainment Group
Gaming Layouts

DRAWING INFORMATION

Design		Original Scale	(A1) 1:250
Drawn	AC	Reduced Scale	(A3) 1:500
Dwg. Chk*	TSC	Approved for Construction*	Date
Des. Chk*			/ /
CAD File	K:\A5132C-MEP Gaming Layouts\GAS\K-REPS\...\L2-gaming Layout		
Plot Date	Friday, 17 January 2014 2:30:10 p.m.		

* Refer to Revision 1 for Original Signatures
Main Contractor shall verify all dimensions before commencing work
This drawing shall be read in conjunction with all relevant documents
Copyright © Craig Craig Moller Auckland Limited 2002

DRAWING TITLE

Level 2 Gaming Layout
SKYCITY
New Escalator - Machine Changes
17th January

REVISION

No.	Revision	By	Chk	Appd	Date

JOB NO.	DRAWING NO.	REVISION
5132C	A1202	

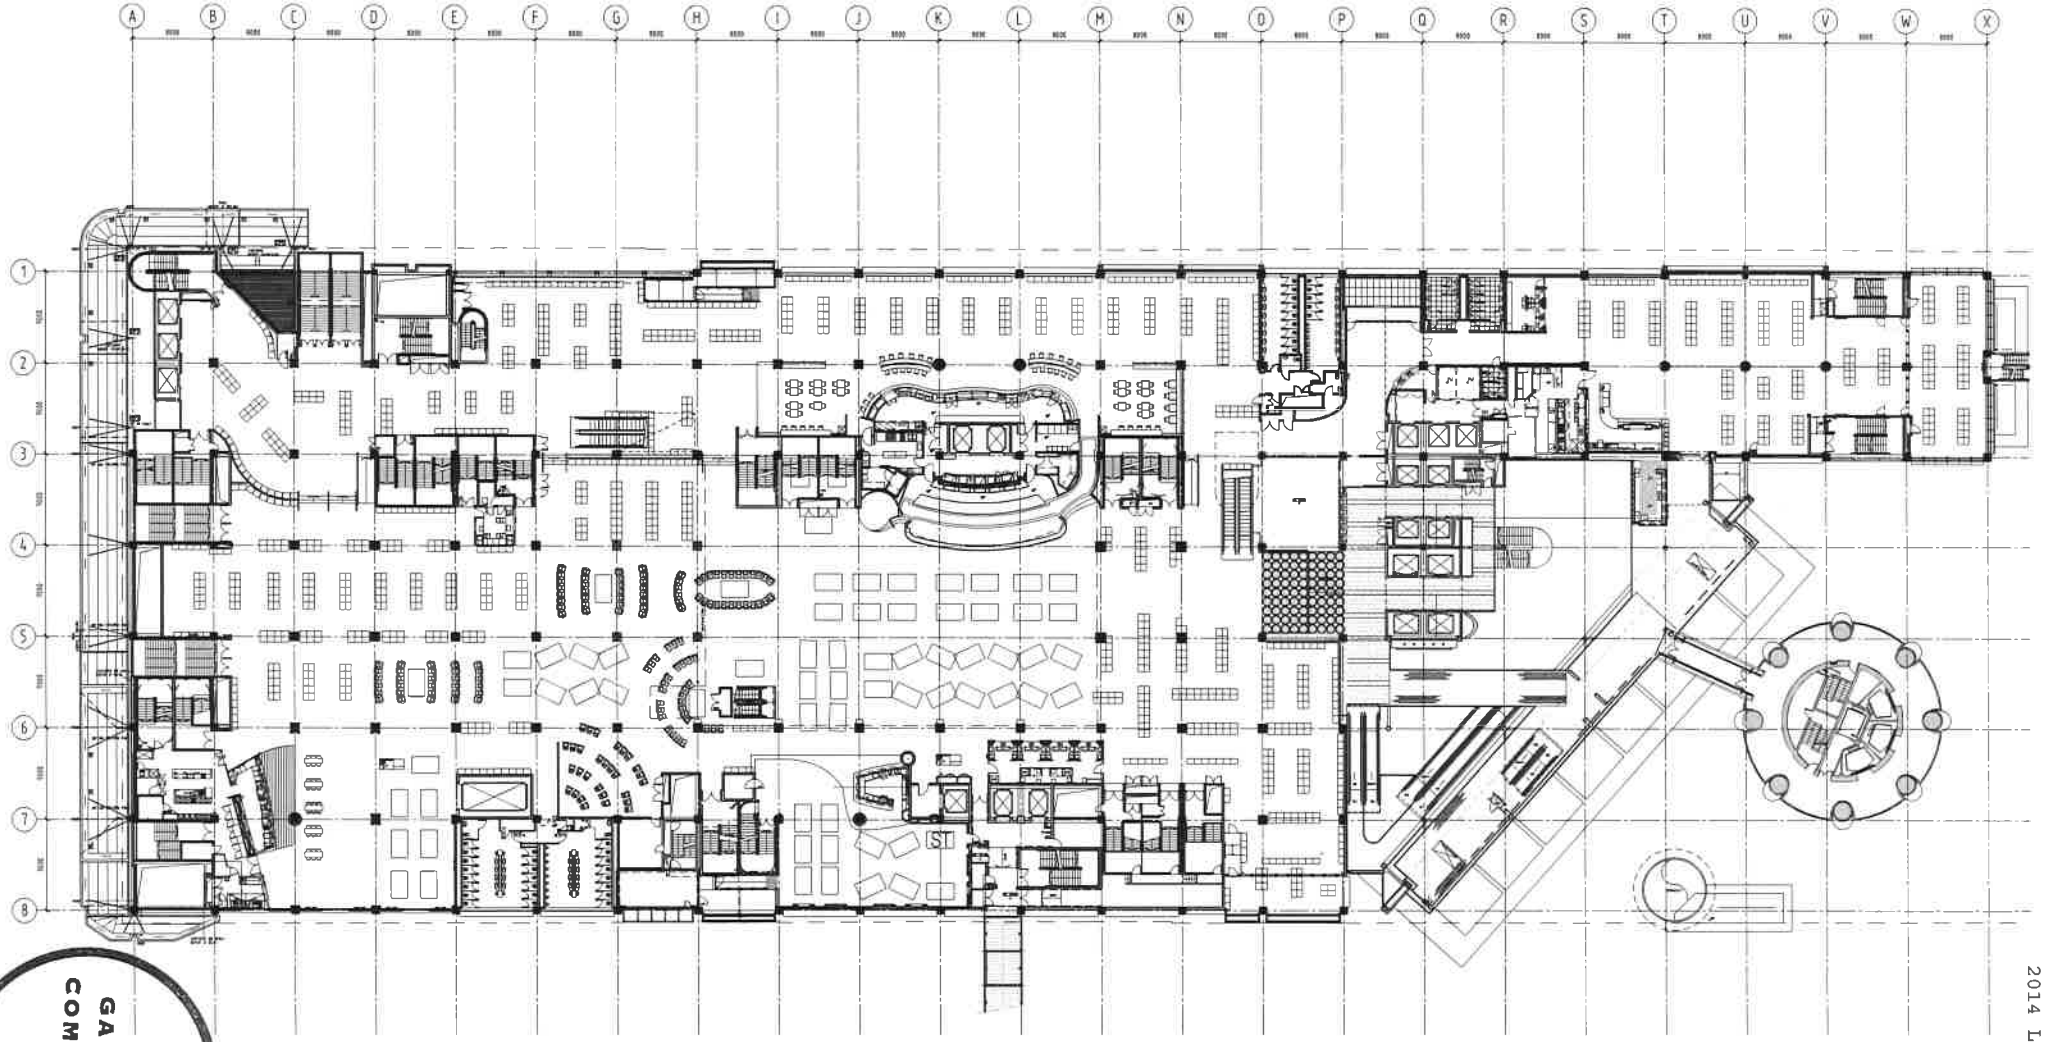

GAMBLING COMMISSION

2014 L2 25A

SCHEDULE

GAMING TABLES		GAMING MACHINES	
HS Hinton / Solon	= 32	DIAMOND ROOM	= 237
BACCARAT PIV	= 12	MAIN FLOOR	= 129
MAIN GAMING	= 62		
GRAND TOTAL	= 111		

Moller Architects®

Call +64 9 3570688
Fax +64 9 3570689

Level 13 West Plaza
N°3 Albert Street
PO Box 10-290
Auckland New Zealand

CLIENT AND PROJECT

SKYCITY ENTERTAINMENT GROUP

Sky City Entertainment Group
Gaming Layouts

DRAWING INFORMATION

Design | Original Scale [A1] 250
Drawn AC | Reduced Scale [A3] 500
Dwg. Chk# 750 | Approved for Construction# | Date
Dwg. Chk#
CAD File K:\A5132C-WCF Gaming Layouts\CAD\L2-PRT\Lvr+p-L2-gaming layout
Plot Date Friday 17 January 2014 11:27:27 a.m.

* Refer to Revision 1 for Original Signatures
Main Contractor shall verify all dimensions before commencing work
This drawing shall be read in conjunction with all relevant documents
Copyright © Craig Craig Moller Auckland Limited 2002

DRAWING TITLE

Level 2 Gaming Layout
SKYCITY
Machine Removal
17th January

REVISION

No.	Revision	By	Chk	Appd	Date

JOB NO.	DRAWING NO.	REVISION
5132C	A1202	