DECISION UNDER DELEGATED AUTHORITY ON AN APPLICATION BY SKYCITY CASINO MANAGEMENT LIMITED FOR APPROVAL OF NEW FLOOR PLANS FOR THE AUCKLAND CASINO

Date of Decision: 23 **June 2014**

1. On 16 June 2014, SKYCITY Casino Management Limited ("**SCML**") applied, pursuant to condition 11 of its operator's licence for the Auckland casino, for approval of three new floor plans: 2014 L2 30, 2014 L2 31 and 2014 L3 008.

2. Condition 11 provides as follows:

> 11. The Licence Holder shall operate in accordance with approved floor layouts showing the position of gaming tables and gaming machines. The Licence Holder shall obtain approval for new floor plans prior to relocating or installing tables or machines in positions not specified in approved floor layouts. When applying, the Licence Holder must submit fresh plans showing the floor layout for the Gambling Area and details of the proposed CCTV layout for consideration. Any change must comply with the Surveillance Standard. The Executive Director and a single Gambling Commissioner may approve the new floor plans if they are satisfied that the floor layout has no potentially adverse effects. If they are not so satisfied, the proposed floor plan must be referred to the Commission for a decision on approval.

3. SCML submitted as follows:

   (a) It wants to make changes to the placement of product on its gaming floor. This will be done in two stages labelled 1 and 2.

   (b) It wants to commence stage 1 on 23 June. Stage 1 involves reconfiguring 10 gaming machines in "Rouge".

   At the end of stage 1 it will be reliant on a new floor plan for level 2, 2014 L2 30.

   (c) It wants to commence stage 2 on 30 June 2014. Stage 2 involves removing six gaming machines from level 2. It wants to add five gaming machines into "Rouge" and add one gaming machine into the Platinum Room on level 3.

   At the end of stage 2 it will be reliant on a new floor plan for level 2, 2014 L2 31 which will replace plan 2014 L2 30. It will also be reliant on a new floor plan for level 3, 2014 L3 008, which will replace plan 2014 L3 007.

4. The proposal raises no issues of regulatory concern for the Commission. Accordingly new plans 2014 L2 30, 2014 L2 31 and 2014 L3 008 (**attached**) are approved by the Chief Gambling Commissioner and the Executive Director under delegated authority pursuant to condition 11 of SCML's operator's licence for the Auckland casino.

5. Once SCML is reliant on plan 2014 L2 30, plan 2014 L2 29 will cease to be valid.

6. Once SCML is reliant on plan 2014 L2 31, plan 2014 L2 30 will cease to be valid.


7. Once SCML is reliant on plan 2014 L3 008, plan 2014 L3 007 will cease to be valid.

Graeme Reeves
Chief Gambling Commissioner
Gambling Commission

23 June 2014

GAMBLING COMMISSION

Blair Cairncross
Executive Director
Gambling Commission

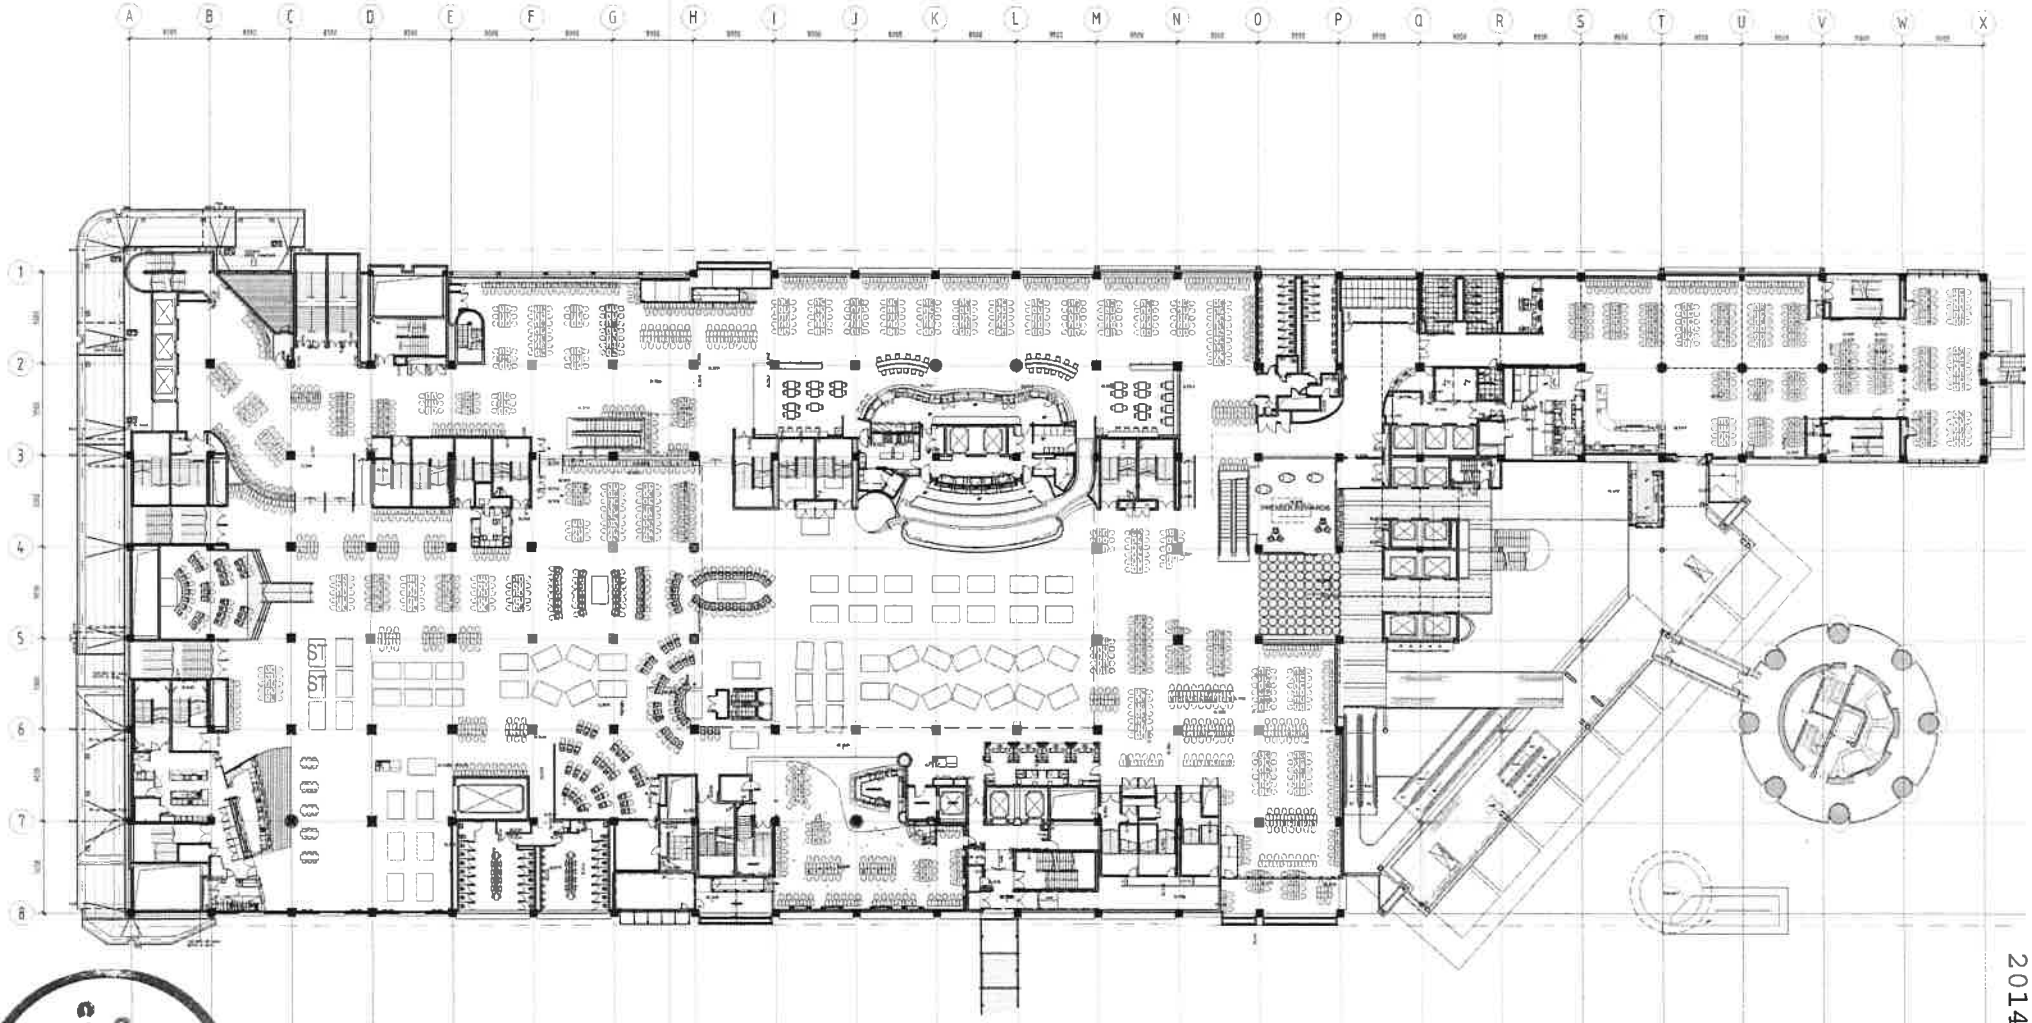

GAMBLING COMMISSION

2014 12 30

SCHEDULE

GAMING TABLES		GAMING MACHINES	
MINI-BACCARAT/SUPER 21	= 22	DIAMOND ROOM	= 245
BACCARAT/MINI-BACCARAT	= 12	MAIN FLOOR	= 1075
MAIN GAMING	= 68		
GRAND TOTAL	= 102		

muller Muller Architects

CLIENT AND PROJECT

SKYCITY ENTERTAINMENT GROUP

Sky City Entertainment Group
Gaming Layouts

DRAWING INFORMATION

* Refer to Revision 1 for Original Signatures

Main Contractor shall verify all dimensions before commencing work. This drawing shall be read in conjunction with all relevant documents.


Copyright © Craig Craig Moller Auckland Limited 2007

DRAWING TITLE

Level 2 Gaming Layout
SKYCITY
Bank Reconfiguration Rouge Stage 1
23 June 2014

REVISION				
No.	Revision	By	Chk	Appd	Date
A	ISSUED FOR INFORMATION	KM			10/06/14

JOB NO.	DRAWING NO.	REVISION
5132C	A1202	A

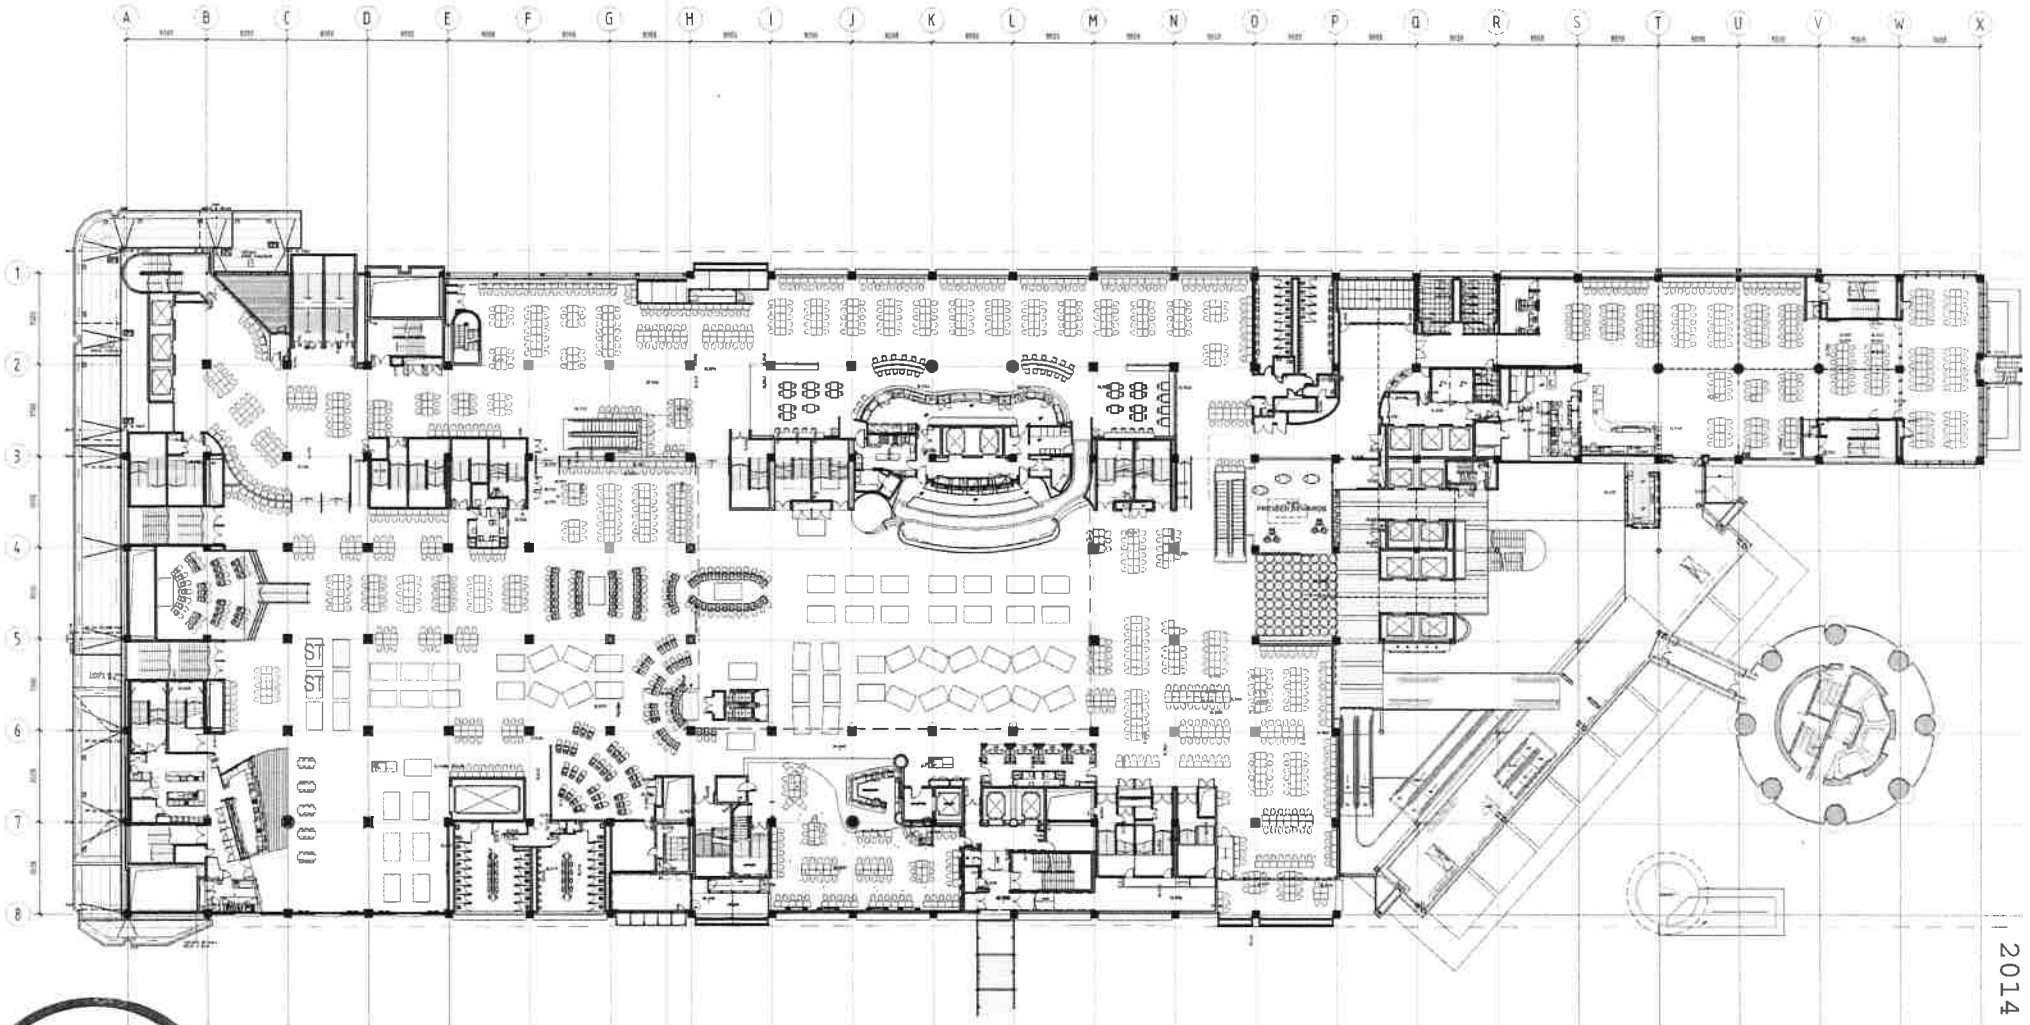

2014 L2 31

SCHEDULE

GAMING TABLES		GAMING MACHINES	
HS Hoyton / Enron	= 32	DIAMOND ROOM	= 245
BACCARAT RM/L3	= 12	MAIN FLOOR	= 1092
MAIN GAMING	= 88		
GRAND TOTAL	= 132		

GAMBLING COMMISSION

moller Moller Architects

CLIENT AND PROJECT

SKYCITY ENTERTAINMENT GROUP

Sky City Entertainment Group
Gaming Layouts

DRAWING INFORMATION

Design — Original Scale: (A1) 1:250
Drawn: AT — Reduced Scale: (A3) 1:500
Chkd: — Approved for Construction* Date
Dwg. Chk*: TGD
CAD File: K:\JOBS\5132C MEP Gaming Layouts\CAD\Lvl-REPT\Lvl-13-gaming Layout
Plot Date: Monday, 16 June 2014 10:31:15 a.m.

* Refer to Revision 1 for Original Signatures
Main Contractor shall verify all dimensions before commencing work. This drawing shall be read in conjunction with all relevant documents
Copyright © Craig Craig Moller Auckland Limited 2002
2014-06-16 R_Bank Facon Rouge St 2.dwg
Original Size A1


DRAWING TITLE

Level 2 Gaming Layout
SKYCITY
Bank Addition Rouge Stage 2
30 June 2014

REVISION

No.	Revision	By	Chk	Appd	Date
A	ISSUED FOR INFORMATION	GEN			17/06/14

JOB NO. 5132C — DRAWING NO. A1202 — REVISION A

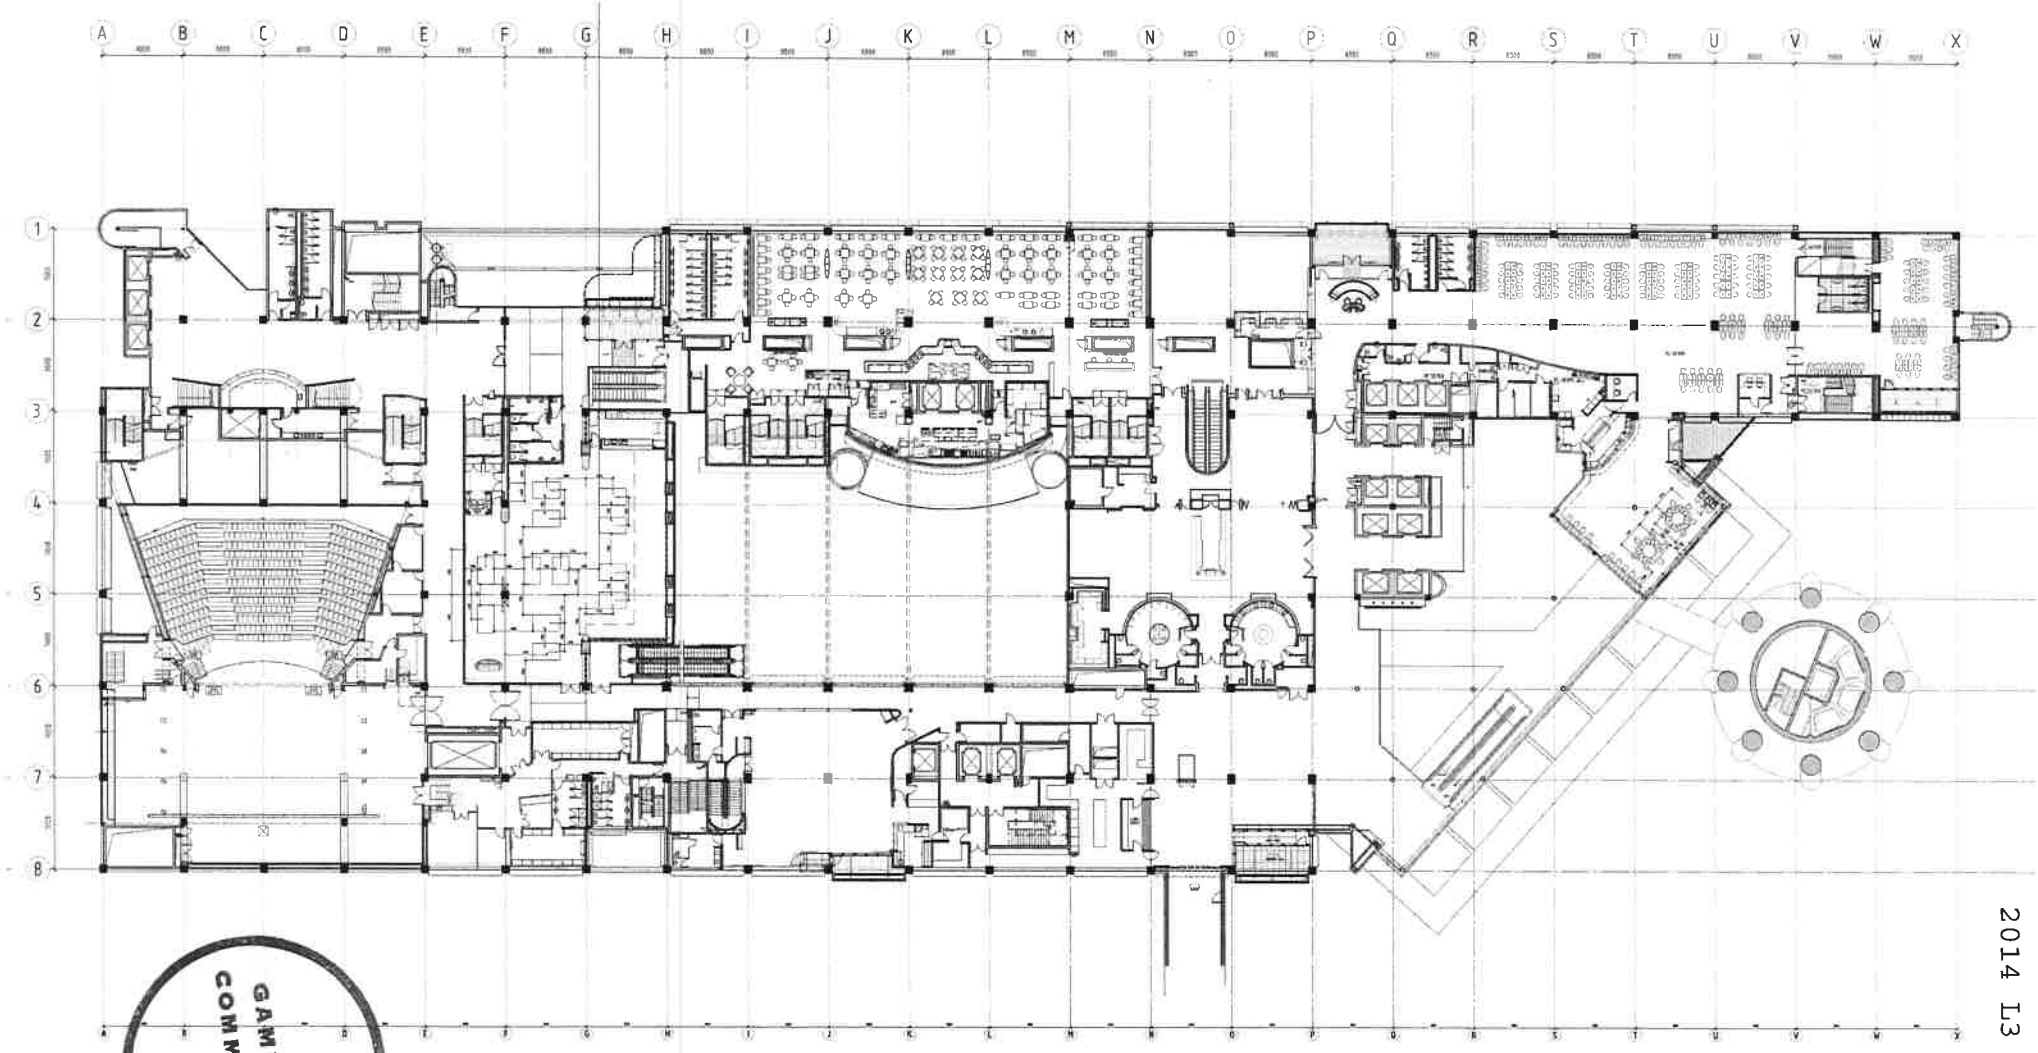

GAMBLING COMMISSION

2014 L3 008

SCHEDULE

GAMING TABLES GAMING MACHINES

BACCARAT ROOM 53 + 12 PLATINUM ROOM = 215

CLIENT AND PROJECT	DRAWING INFORMATION	DRAWING TITLE	REVISION
Sky City Entertainment Group Gaming Layouts	* Refer to Revision 1 for Original Signatures Main Contractor shall verify all dimensions before commencing work. This drawing shall be read in conjunction with all relevant documents. Copyright © Crow Cindy Moller Auckland Limited 2002	Level 3 Gaming Layout SKYCITY Platinum Room / Rouge Stage 2 Addition 30 June 2014	JOB NO: 5132C DRAWING NO: A1205 REVISION: B