DECISION UNDER DELEGATED AUTHORITY ON AN APPLICATION BY SKYCITY CASINO MANAGEMENT LIMITED FOR APPROVAL OF NEW FLOOR PLANS FOR THE AUCKLAND CASINO

Date of Decision: 5th **March 2015**

1. On 4 March 2015, SKYCITY Casino Management Limited ("**SCML**") applied, pursuant to condition 11 of its operator's licence for the Auckland casino, for approval of three new floor plans: 2015 L1 001, 2015 L2 003 and 2015 L3 002.

2. Condition 11 provides as follows:

> 11. The Licence Holder shall operate in accordance with approved floor layouts showing the position of gaming tables and gaming machines. The Licence Holder shall obtain approval for new floor plans prior to relocating or installing tables or machines in positions not specified in approved floor layouts. When applying, the Licence Holder must submit fresh plans showing the floor layout for the Gambling Area and details of the proposed CCTV layout for consideration. Any change must comply with the Surveillance Standard. The Executive Director and a single Gambling Commissioner may approve the new floor plans if they are satisfied that the floor layout has no potentially adverse effects. If they are not so satisfied, the proposed floor plan must be referred to the Commission for a decision on approval.

3. SCML submitted as follows:

   (a) Following approval of the new designated Gambling Area adjoining the entrance to the Main Gaming Floor on level 2, it seeks approval of new floor plans to allow it to relocate a number of gaming machines into this area, as well as elsewhere in the gambling Area.

   (b) It wants to relocate 22 gaming machines presently located in the Diamond Room to the following locations:

      (i) 15 gaming machines will be placed in the newly designated Gambling Area and adjoining space on level 2;
      (ii) five gaming machines will be placed in the Platinum Room extension area; and
      (iii) two gaming machines will be placed in the VIP Black Room on level 1.

4. The proposal raised no issues of regulatory concern for the Commission. Accordingly new plans 2015 L1 001, 2015 L2 003 and 2015 L3 002 (**attached**) are approved by the Chief Gambling Commissioner and the Executive Director under delegated authority pursuant to condition 11 of SCML's operator's licence for the Auckland casino.

5. Once SCML is reliant on plan 2015 L1 001, plan 2014 L1 005 will cease to be valid.

6. Once SCML is reliant on plan 2015 L2 003, plan 2015 L2 002 will cease to be valid.


7. Once SCML is reliant on plan 2015 L3 002, plan 2015 L3 001 will cease to be valid.

Graeme Reeves
Chief Gambling Commissioner
Gambling Commission

Blair Calrncross
Executive Director
Gambling Commission

5th March 2015

GAMBLING COMMISSION

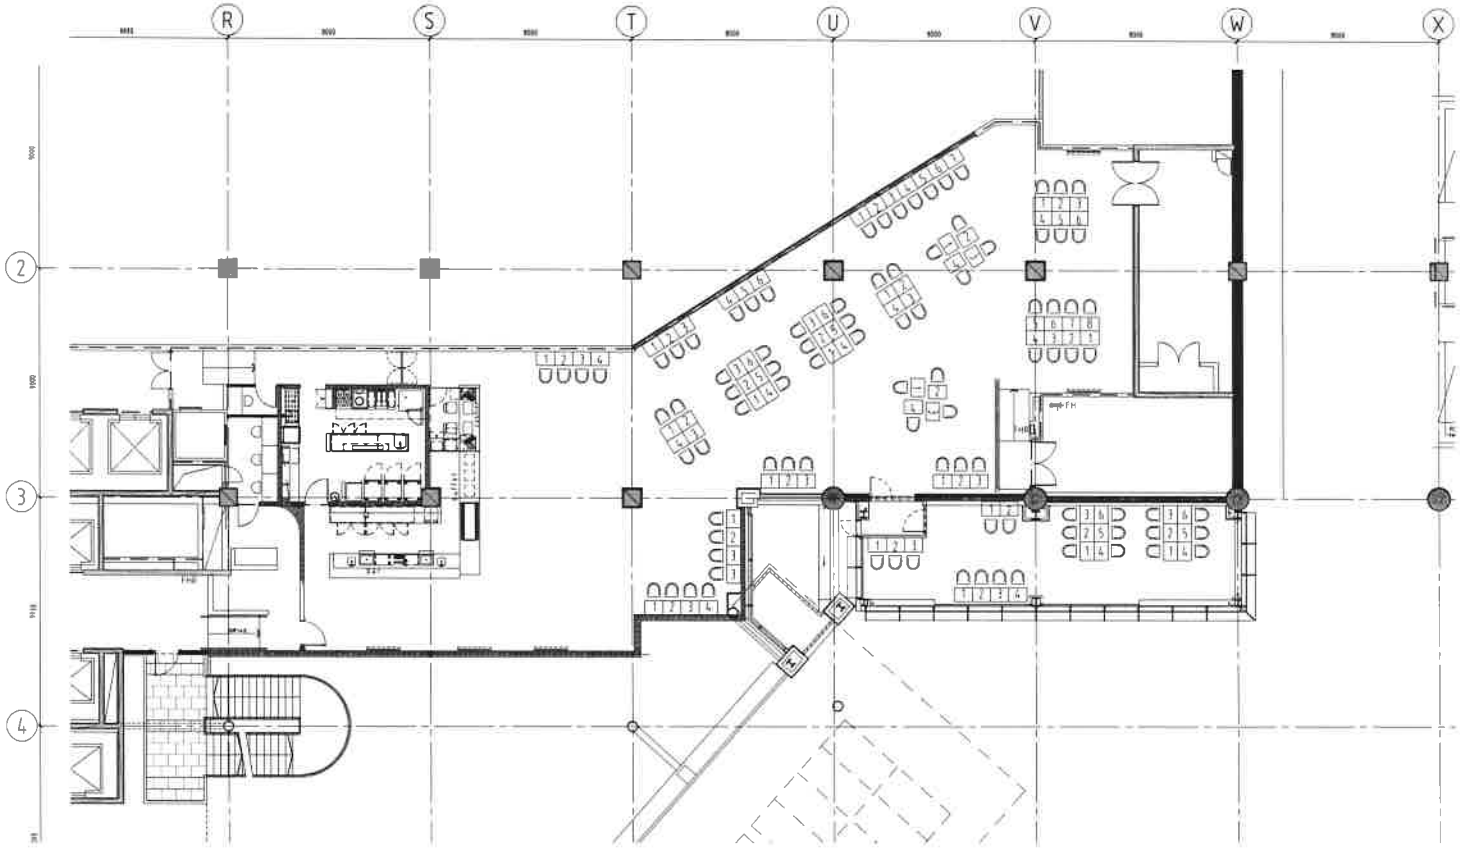

GAMBLING COMMISSION

2015 L1 001

SCHEDULE

GAMING MACHINES

VIP BLACK 36

Moller Architects

Call +64 9 3570686
Fax +64 9 3570689

Level 13 West Plaza
N°3 Albert Street
PO Box 106-295
Auckland, New Zealand

www.mollerarchitects.com

CLIENT AND PROJECT

SKYCITY ENTERTAINMENT GROUP

Sky City Entertainment Group
Gaming Layouts

DRAWING INFORMATION

Design
Drawn AC
Orig. Chk* TSG
Rev. Chk*
CAD File H:\JOBS\2015-MAY Gaming Layouts\CAD\L1-REV1\m-e-s1-gaming Layout_2015-02-18a.dwg
Plot Date Thursday, 26 February, 2015 2:12:03 PM

Original Scale [A1] 1:50
Reduced Scale [A3] 1:100
Approved for Construction* Date

* Refer to Revision 1 for Original Signatures
Main Contractor shall verify all dimensions before commencing work
This drawing shall be read in conjunction with all relevant documents
Copyright © Craig Craig Moller Auckland Limited 2002


DRAWING TITLE

Level 1 Gaming Layout
SKYCITY
VIP Black Expansion
09 March 2015

REVISION

No.	Revision	By	Chk	Appd	Date

JOB NO. 5132C
DRAWING NO. A1202
REVISION

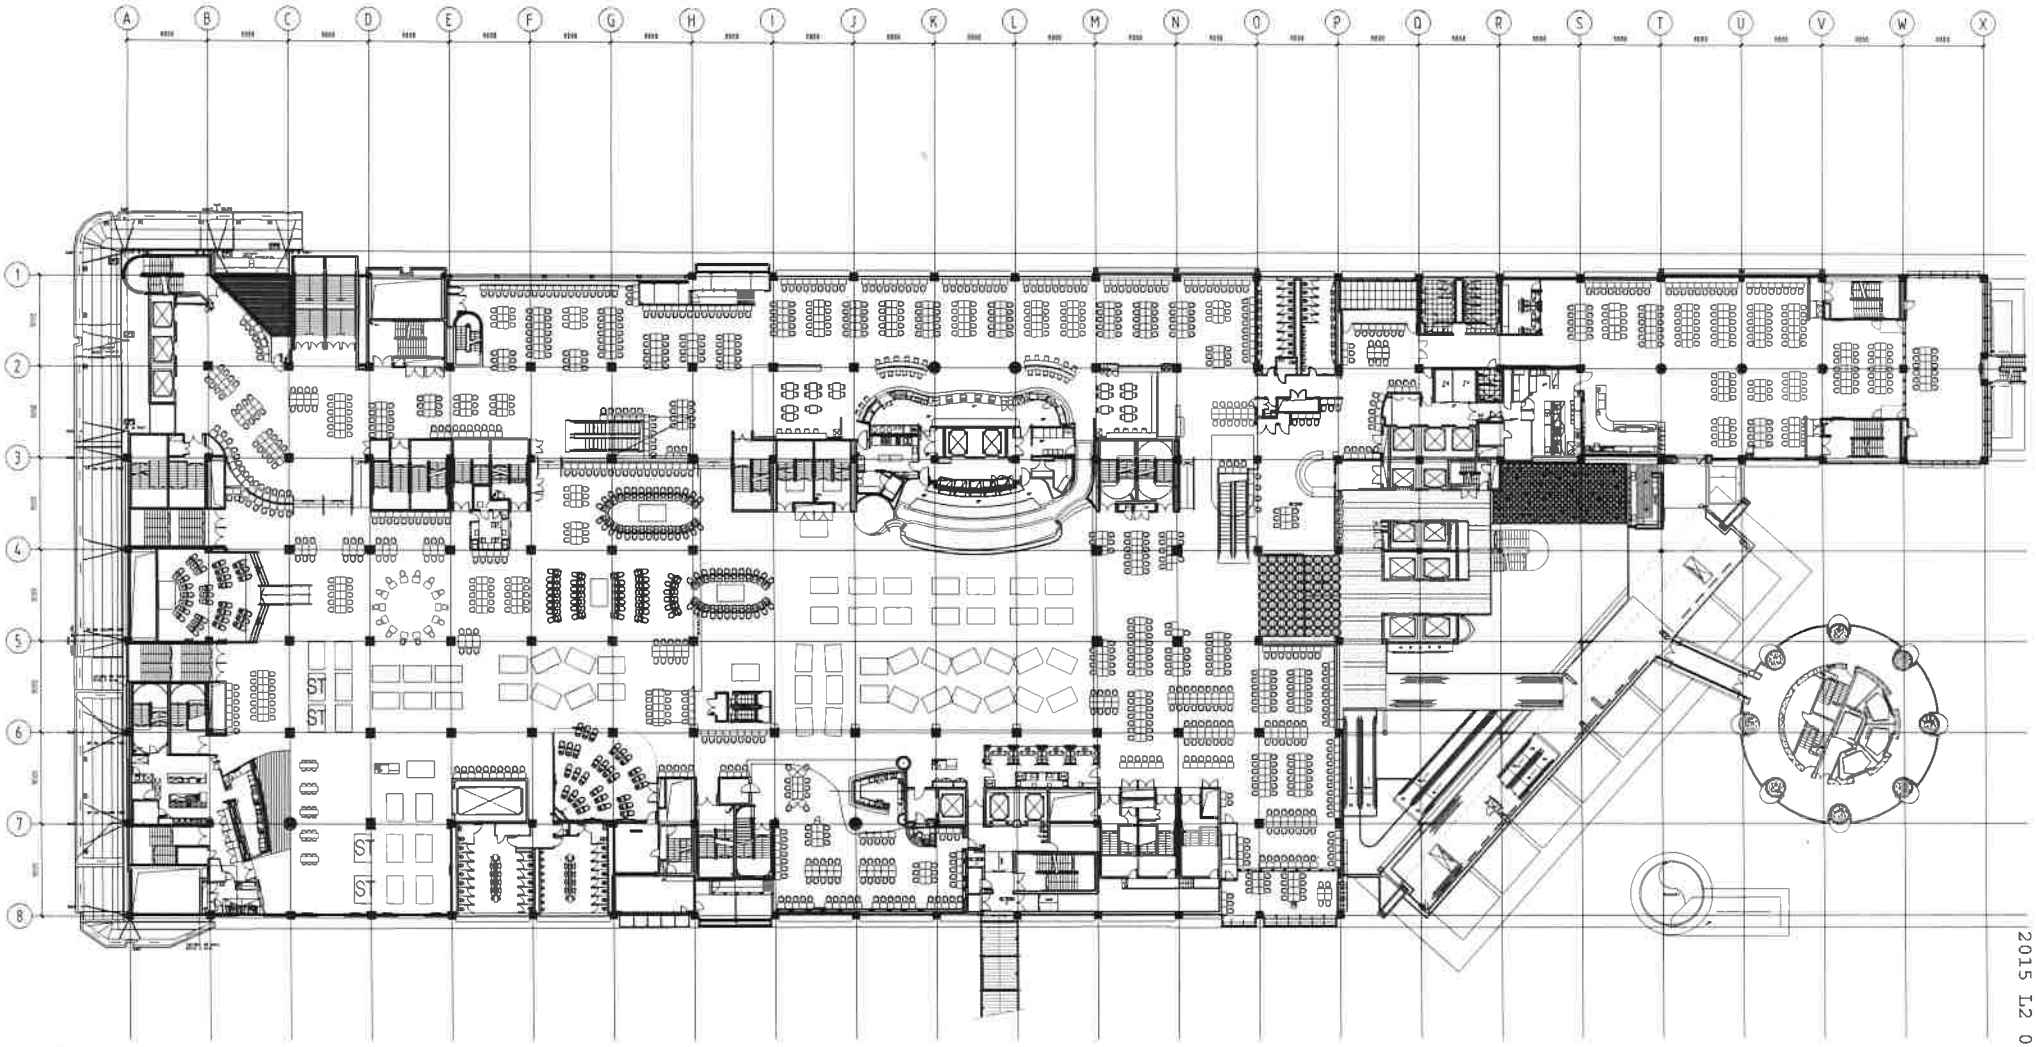

2015 L2 003

SCHEDULE

GAMING TABLES		GAMING MACHINES	
PIT PODIUM (15 tables)	= 22	DIAMOND ROOM	= 240
MACCAPAT PAVILION	= 13	MAIN FLOOR	= 1851
MAIN GAMING	= 47		
DIAMOND TOTAL	= 82		

GAMBLING COMMISSION

Moller Architects

Call +64 9 3570686
Fax +64 9 3570689

Level 13 West Plaza
N°3 Albert Street
PO Box 105-293
Auckland, New Zealand

www.mollerarchitects.com

CLIENT AND PROJECT

SKYCITY ENTERTAINMENT GROUP

Sky City Entertainment Group
Gaming Layouts

DRAWING INFORMATION

Design		Original Scale	@A1 1:250
Drawn	AC	Reduced Scale	@A3 1:500
Dwg. Chk*	TSG	Approved for Construction*	Date
Des. Chk*			/ /

CAD File: R:\5132C-MEP Gaming Layouts\CAD\L2-REVS\Lvl-2-L2-gaming Layout_2015-03-26_stage2_diamondroom.dwg

Plot Date: Monday, 23 March, 2015 1:16:51 PM

Original Scale @ A1

* Refer to Revision 1 for Original Signatures
Main Contractor shall verify all dimensions before commencing work
This drawing shall be read in conjunction with all relevant documents
Copyright © Craig Craig Moller Auckland Limited 2002


DRAWING TITLE

Level 2 Gaming Layout
SKYCITY
Diamond Room Changes-Stage 2
09 March 2015

REVISION

No.	Revision	By	Chk	Appd	Date
A	ISSUED FOR INFORMATION	SDel			16/02/15

JOB NO.	DRAWING NO.	REVISION
5132C	A1202	A

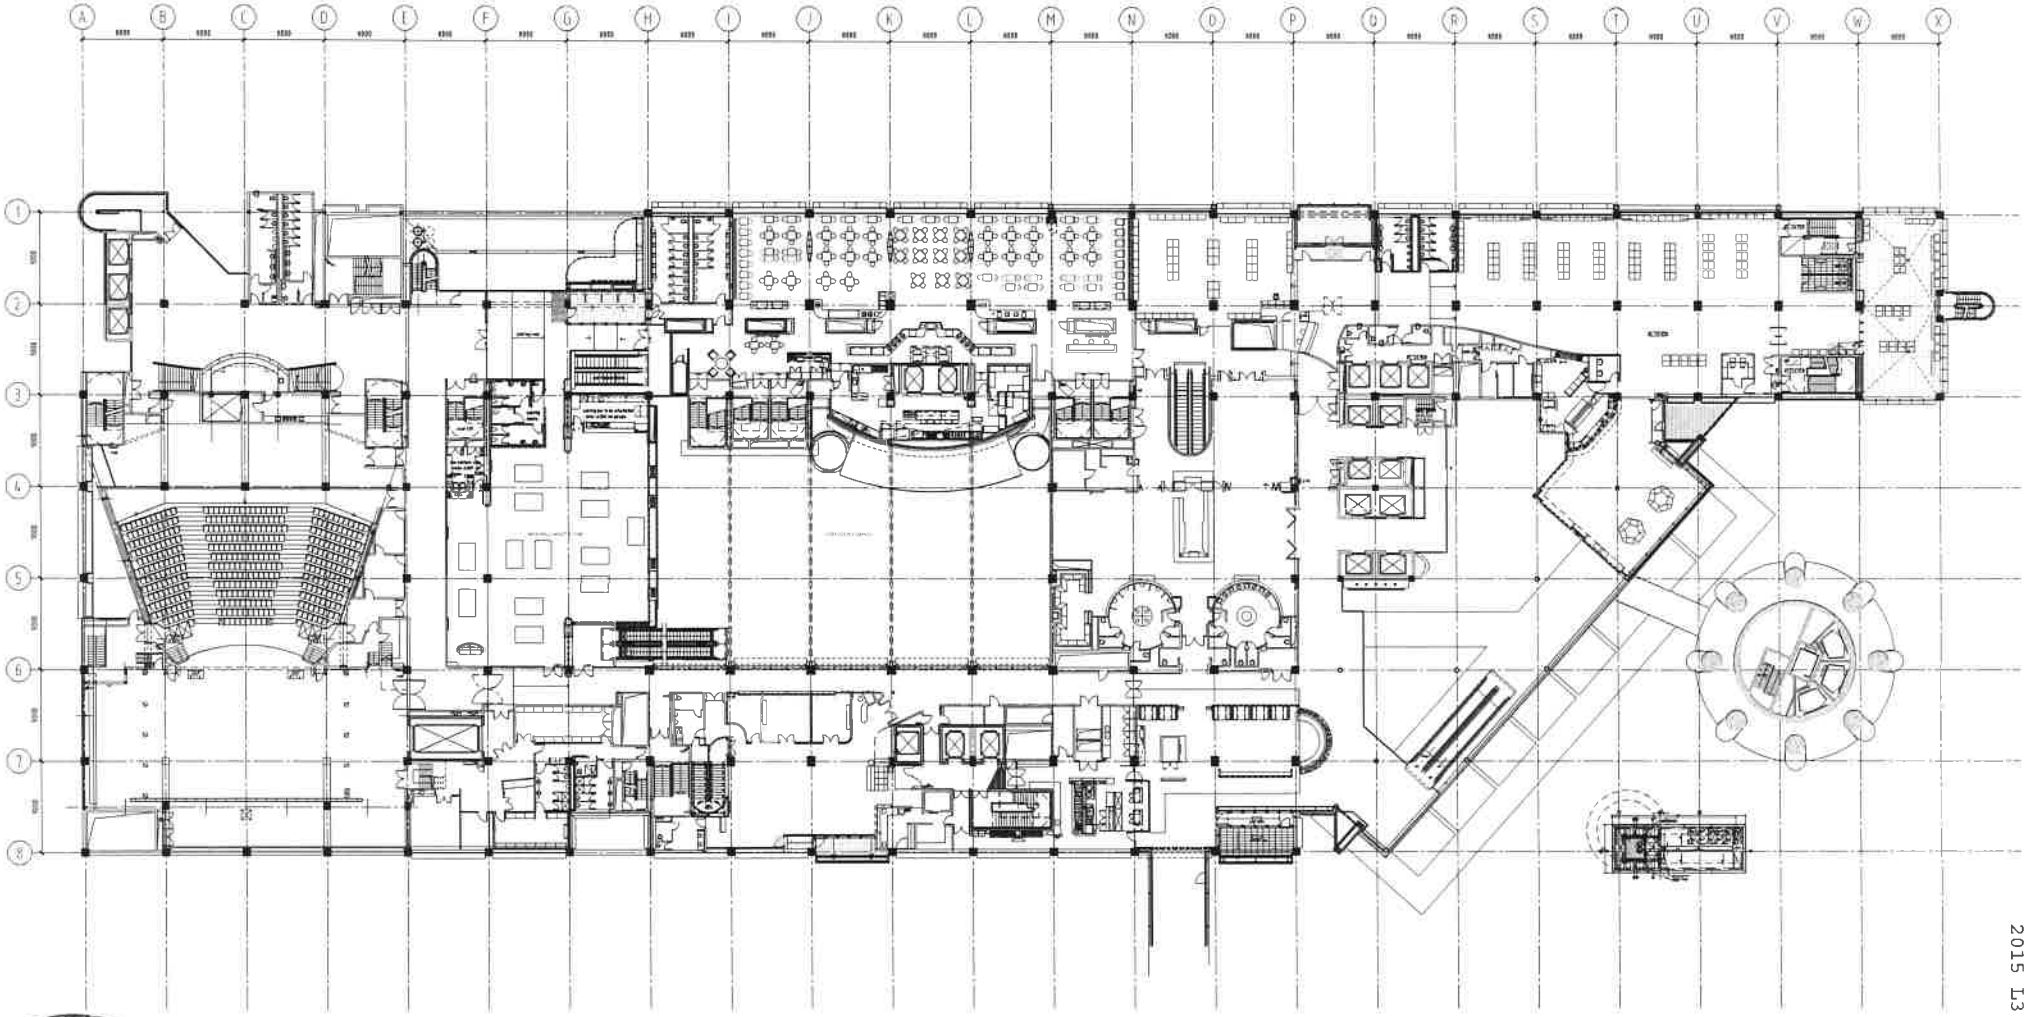

2015 L3 002

SCHEDULE

GAMING MACHINES

ACCOMPANIMENTS = 13 PLATINUM ROOM = 268

GAMBLING COMMISSION

Moller Architects

Call +64 9 3570686
Fax +64 9 3570682

Level 13 West Plaza
167 Albert Street
PO Box 105-280
Auckland, New Zealand

www.mollerarchitects.com

CLIENT AND PROJECT

SKYCITY ENTERTAINMENT GROUP

Sky City Entertainment Group
Gaming Layouts

DRAWING INFORMATION

Design — Original Scale (A1) 1:50
Drawn AJB — Reduced Scale (A3) 1:100
Dwg. Chk'd TSG — Approved for Construction Date
Des. Chk'd / /
CAD File K:\5132C-MDT Gaming Layouts\CAD\A-MDT\Current-L3-gaming Layout_2015.dwg
Plot Date Friday, 6 July 2012 8:54:45 a.m.

* Refer to Revision 1 for Original Signatures

Main Contractor shall verify all dimensions before commencing work. This drawing shall be read in conjunction with all relevant documents.

Copyright © Craig Craig Moller Auckland Limited 2002

10 0 10 20 30 40 50

DRAWING TITLE

Level 3 Gaming Layout
SKYCITY - Platinum Room
Diamond Room Changes-Stage 2
09 March 2015

REVISION

No.	Revision	By	Chk	Appd	Date
A	DA Approval	-	-	-	17/03/11
B	DA APPROVAL	-	-	-	04/07/11
C	Diamond Room Changes	-	-	-	10/02/15

JOB NO.	DRAWING NO.	REVISION
5132C	A1205	C