**DECISION UNDER DELEGATED AUTHORITY ON AN APPLICATION BY SKYCITY CASINO MANAGEMENT LIMITED FOR APPROVAL OF NEW FLOOR PLANS FOR THE AUCKLAND CASINO**

**Date of Decision:** 1 **April 2015**

1. On 31 March 2015, SKYCITY Casino Management Limited ("**SCML**") applied, pursuant to condition 11 of its operator's licence for the Auckland casino, for approval of two new floor plans: 2015 L2 004 and 2015 L3 003.

2. Condition 11 provides as follows:

> 11. The Licence Holder shall operate in accordance with approved floor layouts showing the position of gaming tables and gaming machines. The Licence Holder shall obtain approval for new floor plans prior to relocating or installing tables or machines in positions not specified in approved floor layouts. When applying, the Licence Holder must submit fresh plans showing the floor layout for the Gambling Area and details of the proposed CCTV layout for consideration. Any change must comply with the Surveillance Standard. The Executive Director and a single Gambling Commissioner may approve the new floor plans if they are satisfied that the floor layout has no potentially adverse effects. If they are not so satisfied, the proposed floor plan must be referred to the Commission for a decision on approval.

3. SCML submitted as follows:

   (a) Following an earlier Commission approval (to remove the escalators between levels 2 and 3, and expand the Baccarat room), it seeks approval of new floor plans to allow it to decommission 40 gaming machines from across levels 2 and 3 and relocate them on to the raised floor at the southern end of level 2.

   (b) It wants to remove substitute tables AR503 and BJ502 from level 2 and to relocate one of the existing electronic roulette games from its current location (on the raised floor at the southern end of level 2) and downsize it to a 6 machine configuration to take the place of the substitute tables.

   (c) It wants to commence this work from 13 April 2015.

4. The proposal raised no issues of regulatory concern for the Commission. Accordingly new plans 2015 L2 004 and 2015 L3 003 (**attached**) are approved by the Chief Gambling Commissioner and the Executive Director under delegated authority pursuant to condition 11 of SCML's operator's licence for the Auckland casino.

5. Once SCML is reliant on plan 2015 L2 004, plan 2015 L2 003 will cease to be valid.

6. Once SCML is reliant on plan 2015 L3 003, plan 2015 L3 002 will cease to be valid.

**Graeme Reeves**
Chief Gambling Commissioner
Gambling Commission

1st April 2015

GAMBLING COMMISSION

**Blair Cairncross**
Executive Director
Gambling Commission

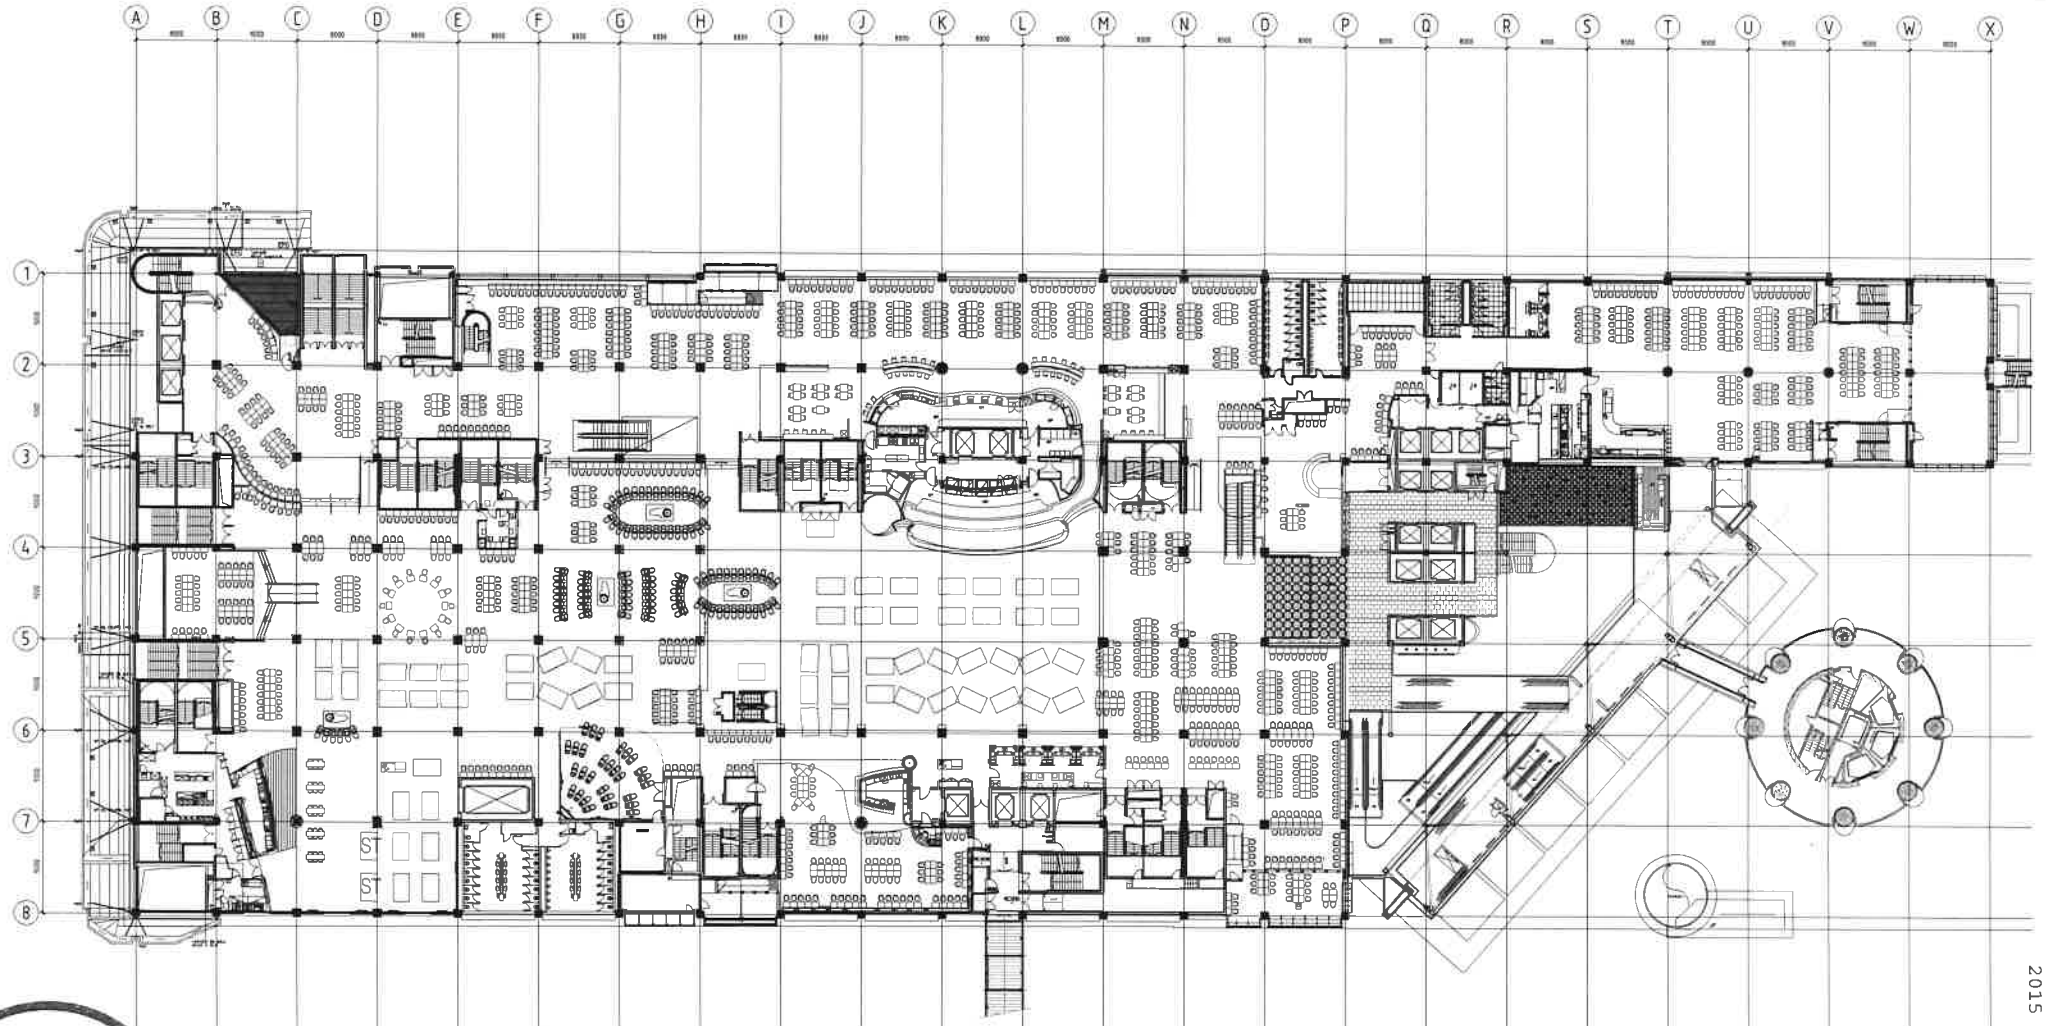

SCHEDULE

GAMING SHOES

GAMING MACHINE

DIAMOND ROOM

MAIN FLOOR

GAMBLING COMMISSION


Moller Architects

Call +64 9 3570686
Fax +64 9 3570689

Level 13 West Plaza
N°3 Albert Street
PO Box 105-293
Auckland New Zealand
www.moller-architects.com


CLIENT AND PROJECT

SKYCITY ENTERTAINMENT GROUP

Sky City Entertainment Group
Gaming Layouts

DRAWING INFORMATION

Design | Original Scale [A1] 250
Drawn AC | Reduced Scale [A3] 500
Dwg. Chk* ISO | Approved for Construction* | Date
Sms. Chk*
CAD File 4:\A5132C-MOF Gaming Layouts\CAD\A-REFS\a-a-L2-gaming Layout_2015-12-30_escalator Product Changes.dwg
Plot Date Monday, 30 March, 2015 2:44:41 PM
Original Size A1

* Refer to Revision 1 for Original Signatures
Main Contractor shall verify all dimensions before commencing work
This drawing shall be read in conjunction with all relevant documents
Copyright © Craig Craig Moller Auckland Limited 2002

DRAWING TITLE

Level 2 Gaming Layout
SKYCITY
Escalator Product Changes
30 March 2015

REVISION

| No. | Revision | By | Chk | Appd | Date |
|---|---|---|---|---|---|
| A | ISSUED FOR INFORMATION | CDM | | | 18/02/15 |

| JOB NO. | DRAWING NO. | REVISION |
|---|---|---|
| 5132C | A1202 | A |

2015 L2 004

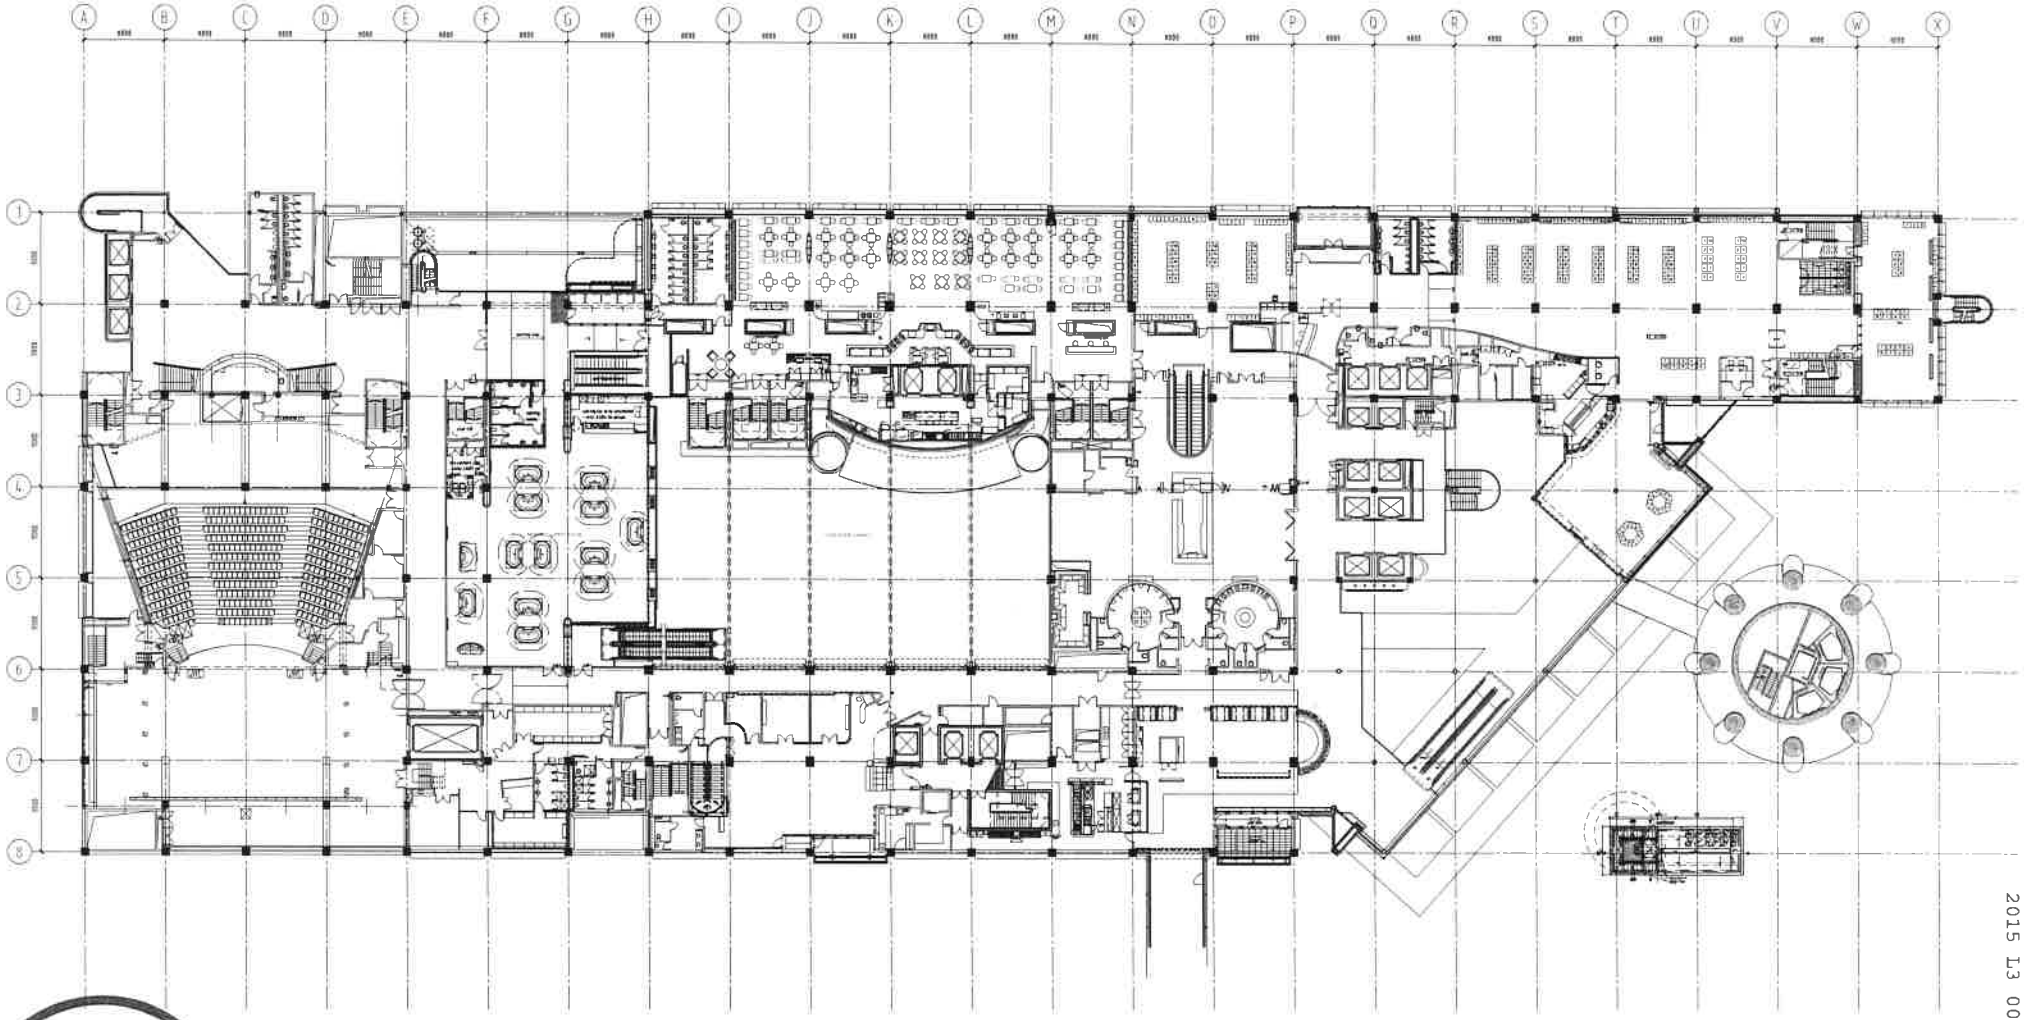

2015 L3 003

GAMBLING COMMISSION

SCHEDULE

GAMING TABLES | GAMING MACHINES

BACCARAT ROOM 1 - 13 | PLATINUM ROOM 1 - 255


Moller Architects

Call +64 9 3570686
Fax +64 9 3570689

Level 13 West Plaza
N°3 Albert Street
PO Box 105-293
Auckland New Zealand
www.moller-architects.com


CLIENT AND PROJECT

SKYCITY ENTERTAINMENT GROUP

Sky City Entertainment Group
Gaming Layouts

DRAWING INFORMATION

| | | | |
|---|---|---|---|
| Design | | Original Scale | (A1) 250 |
| Drawn | AJB | Reduced Scale | (A3) 500 |
| Dwg. Chk* | TSG | Approved for Construction* | Date |
| Dwg. Chk* | | | |
| CAD File | K:\A5132C-MCF Gaming Layouts\CAD\LK-RETS\ar-c-L3-gaming Layout | | |
| Plot Date | Friday, 6 July 2012 6:54:45 a.m. | | |

* Refer to Revision 1 for Original Signatures
Main Contractor shall verify all dimensions before commencing work
This drawing shall be read in conjunction with all relevant documents
Copyright © Craig Craig Moller Auckland Limited 2007

10 0 10 20 30 40 50

DRAWING TITLE

Level 3 Gaming Layout
SKYCITY - Platinum Room
Escalator Product Changes
30 March 2015

REVISION

| No. | Revision | By | Chk | Appd | Date |
|---|---|---|---|---|---|
| A | DIA Approval | - | - | - | 11/03/11 |
| B | DIA APPROVAL | - | - | - | 04/07/11 |
| C | Diamond Room Changes | - | - | - | 10/03/15 |

| JOB NO | DRAWING NO | REVISION |
|---|---|---|
| 5132C | A1205 | C |