DECISION UNDER DELEGATED AUTHORITY ON AN APPLICATION BY SKYCITY CASINO MANAGEMENT LIMITED FOR APPROVAL OF NEW FLOOR PLANS FOR THE AUCKLAND CASINO

Date of Decision: 24 **April 2015**

1. On 22 April 2015, SKYCITY Casino Management Limited ("**SCML**") applied, pursuant to condition 11 of its operator's licence for the Auckland casino, for approval of two new floor plans: 2015 L2 005 and 2015 L3 004.

2. Condition 11 provides as follows:

> 11. The Licence Holder shall operate in accordance with approved floor layouts showing the position of gaming tables and gaming machines. The Licence Holder shall obtain approval for new floor plans prior to relocating or installing tables or machines in positions not specified in approved floor layouts. When applying, the Licence Holder must submit fresh plans showing the floor layout for the Gambling Area and details of the proposed CCTV layout for consideration. Any change must comply with the Surveillance Standard. The Executive Director and a single Gambling Commissioner may approve the new floor plans if they are satisfied that the floor layout has no potentially adverse effects. If they are not so satisfied, the proposed floor plan must be referred to the Commission for a decision on approval.

3. SCML submitted as follows:

   (a) It wants to move two gaming machines from the Platinum Room on level 3, and relocate them to the MGF.

4. The proposal raised no issues of regulatory concern for the Commission. Accordingly new plans 2015 L2 005 and 2015 L3 004 (**attached**) are approved by the Chief Gambling Commissioner and the Executive Director under delegated authority pursuant to condition 11 of SCML's operator's licence for the Auckland casino.

5. Once SCML is reliant on plan 2015 L2 005, plan 2015 L2 004 will cease to be valid.

6. Once SCML is reliant on plan 2015 L3 004, plan 2015 L3 003 will cease to be valid.


Graeme Reeves
Chief Gambling Commissioner
Gambling Commission

24 April 2015

GAMBLING COMMISSION

Blair Cairncross
Executive Director
Gambling Commission

Delegated approval 434

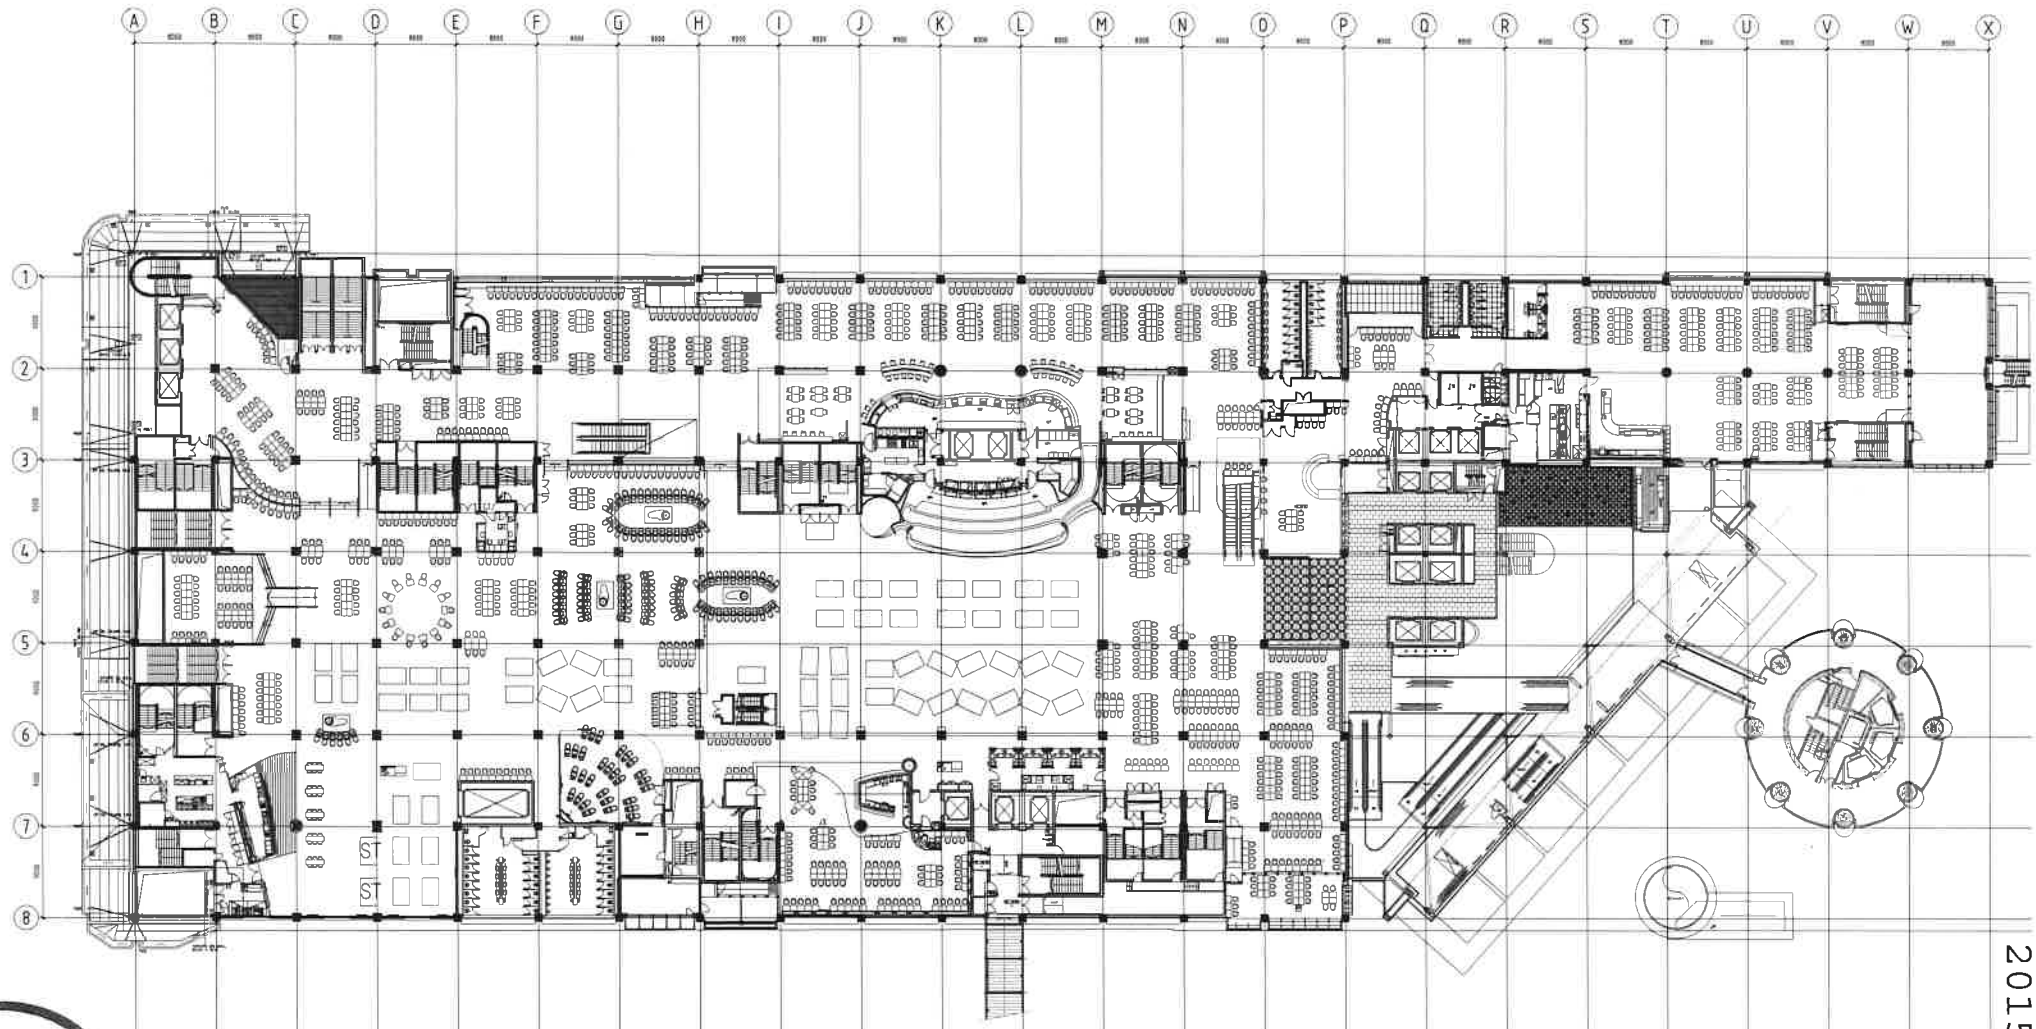

GAMBLING COMMISSION

SCHEDULE

GAMING TABLES	GAMING MACHINES
45 Positions / Tables = 37	DIAMOND ROOM = 108
BACCARAT PITS = 10	MAIN FLOOR = 1095
MAIN GAMING = 47	
GRAND TOTAL = 1112	

2015 L2 005

moller Moller Architects™

Call +64 9 3570686
Fax +64 9 3570689

Level 13 West Plaza
N°3 Albert Street
PO Box 105-760
Auckland, New Zealand
www.mollerarchitects.com

CLIENT AND PROJECT

SKYCITY ENTERTAINMENT GROUP

Sky City Entertainment Group
Gaming Layouts

DRAWING INFORMATION

Designed: — Original Scale: (A1) 1:50
Drawn: AC — Natural Scale: (A3) 1:100
Dwg. Chk'd: TSG — Approved for Construction*: — Date:
Dsn. Chk'd: —
CAD File: H:\5132C-MEP Gaming Layouts\CAD\Lvl-REVIT\Lvl-2-CI-gaming Layout 2015-04-22_add Machines.dwg
Plot Date: Wednesday, 22 April, 2015 7:13:28 AM
Digital Size: A1

* Refer to Revision 1 for Original Signatures
Main Contractor shall verify all dimensions before commencing work
This drawing shall be read in conjunction with all relevant documents
Copyright © Craig Craig Moller Auckland Limited 2012


DRAWING TITLE

Level 2 Gaming Layout
SKYCITY
Add Machines to Game Platform
22 April 2015

REVISION

No	Revision	By	Chk	Apvd	Date
1	ISSUED FOR INFORMATION	DRM			15/12/11

JOB NO	DRAWING NO	REVISION
5132C	A1202	A

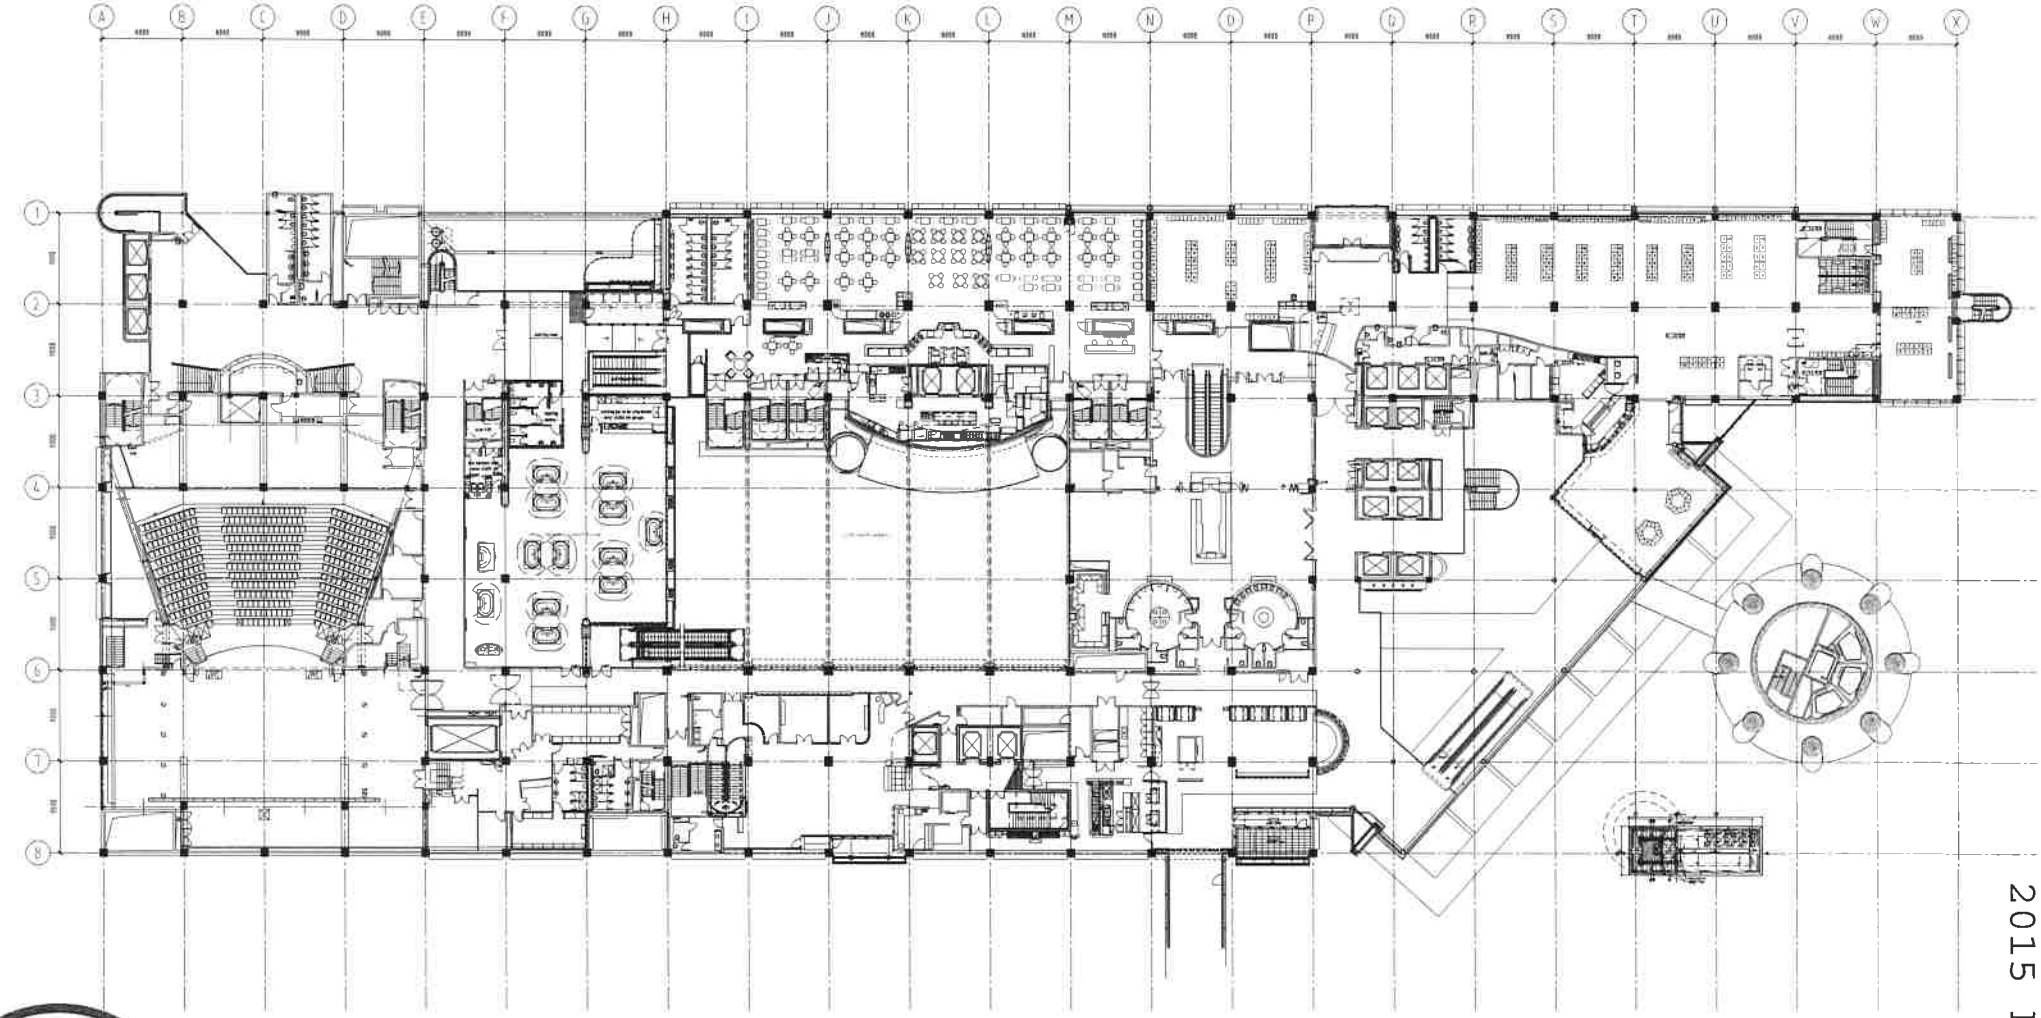

SCHEDULE

GAMING TABLES | GAMING MACHINES

BACCARAT ROOM = 13 | PLATINUM ROOM = 203

2015 L3 004

GAMBLING COMMISSION

Moller Architects

Call +64 9 3570680
Fax +64 9 3570689

Level 13 West Plaza
N°3 Albert Street
PO Box 105-293
Auckland, New Zealand

www.mollerarchitects.com

CLIENT AND PROJECT

SKYCITY ENTERTAINMENT GROUP

Sky City Entertainment Group
Gaming Layouts

DRAWING INFORMATION

Design: | Original Scale (A1) 1:50
Drawn: AJB | Reduced Scale (A3) 1:100
Dwg. Chk'd: MJC | Approved for Construction* Date
Des. Chk'd:
CAD File: A:\2015\5132C-MCF Gaming Layouts\[CMP]A1-REP13-rm-p-L3-gaming layout.pln
Plot Date: Friday, 6 July 2012 8:54:45 a.m.

* Refer to Revision 1 for Original Signatures
Main Contractor shall verify all dimensions before commencing work.
This drawing shall be read in conjunction with all relevant documents.
Copyright © Craig Craig Moller Auckland Limited 2002

DRAWING TITLE

Level 3 Gaming Layout
SKYCITY -Platinum Room
Removed Machines
22 April 2015

REVISION

No.	Revision	By	Chk	Appd	Date
A	ISSUE for Approval				17/05/11
B	ISSUE APPROVED				24/05/11
C	Diamond Room Changes				15/02/15

JOB NO.	DRAWING NO.	REVISION
5132C	A1205	C