DECISION UNDER DELEGATED AUTHORITY ON AN APPLICATION BY CHRISTCHURCH CASINOS LIMITED FOR APPROVAL OF A NEW FLOOR PLAN FOR LEVEL 4 OF THE CHRISTCHURCH CASINO

Date of Decision: 1 **September 2015**

1. On 28 August 2015, Christchurch Casinos Limited (**"CCL"**) applied, pursuant to condition 12 of its operator's licence, for approval of a new floor plan labelled "August 2015" for Level 4 of the Christchurch casino.

2. Condition 12 provides as follows:

> The Licence Holder shall obtain the approval of the Commission for new floor plans prior to relocating or installing tables or machines in positions not specified in approved floor layouts. When applying the Licence Holder must submit fresh plans showing the floor layout for the Gambling Area and details of the proposed CCTV layout for the consideration of the Commission. Any change must comply with the Surveillance Standard. The Executive Director and a single Gambling Commissioner may approve the new floor plans if they are satisfied that the floor layout has no potentially adverse effects. If they are not so satisfied, the proposed floor plan must be referred to the Commission for a decision on approval.

3. CCL submitted as follows:

   (a) It wants to introduce one oversized EGM to the gaming floor on Level 4 and to remove one (regular) gaming machine.

   (b) It wants to locate the new oversized machine at the entrance to the designated Gambling Area on Level 4 and to remove the regular gaming machine from the opposite corner of Level 4.

4. The proposal raises no issues of regulatory concern for the Commission. Accordingly a new plan for Level 4, "August 2015" (**attached**), is approved by the Chief Gambling Commissioner and the Executive Director under delegated authority pursuant to condition 12 of CCL's operator's licence for the Christchurch casino. For ease of reference, the floor plan for Level 3 is also **attached**; it too will be labelled "August 2015".


5. Once CCL is reliant on plans "August 2015", plans "September 2014" will cease to be valid.

Graeme Reeves
Chief Gambling Commissioner
Gambling Commission

1st September 2015


GAMBLING COMMISSION

Blair Cairncross
Executive Director
Gambling Commission

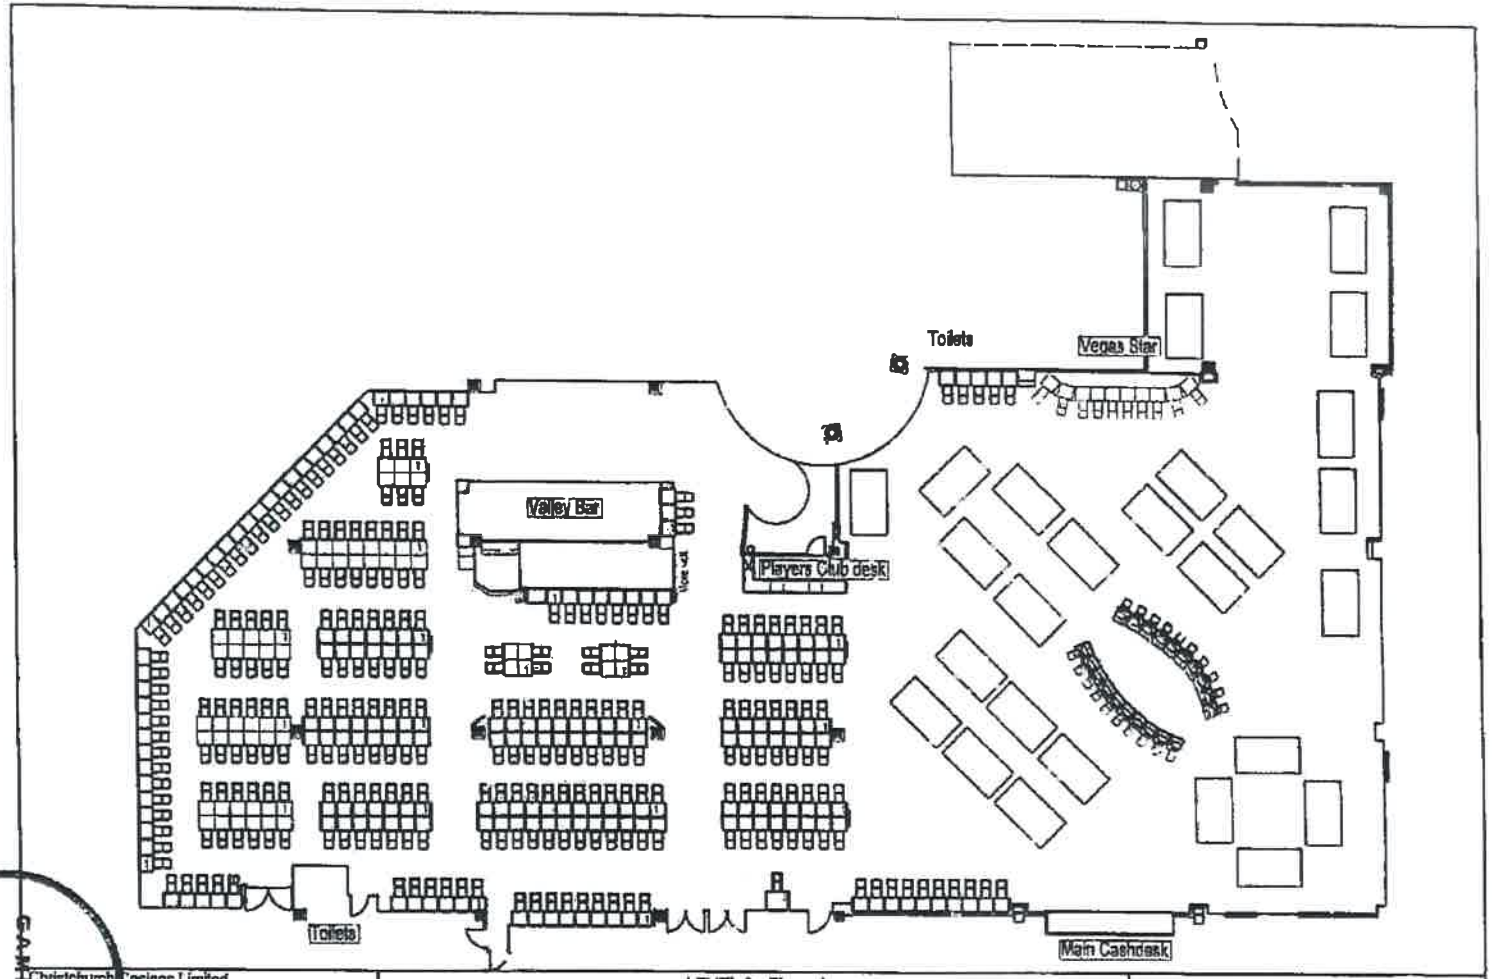

GAMBLING COMMISSION

Christchurch Casinos Limited	LEVEL 3 - Floor plan	DATE: August 2015
	295 MACHINES, 28 TABLES	SCALE 1:250

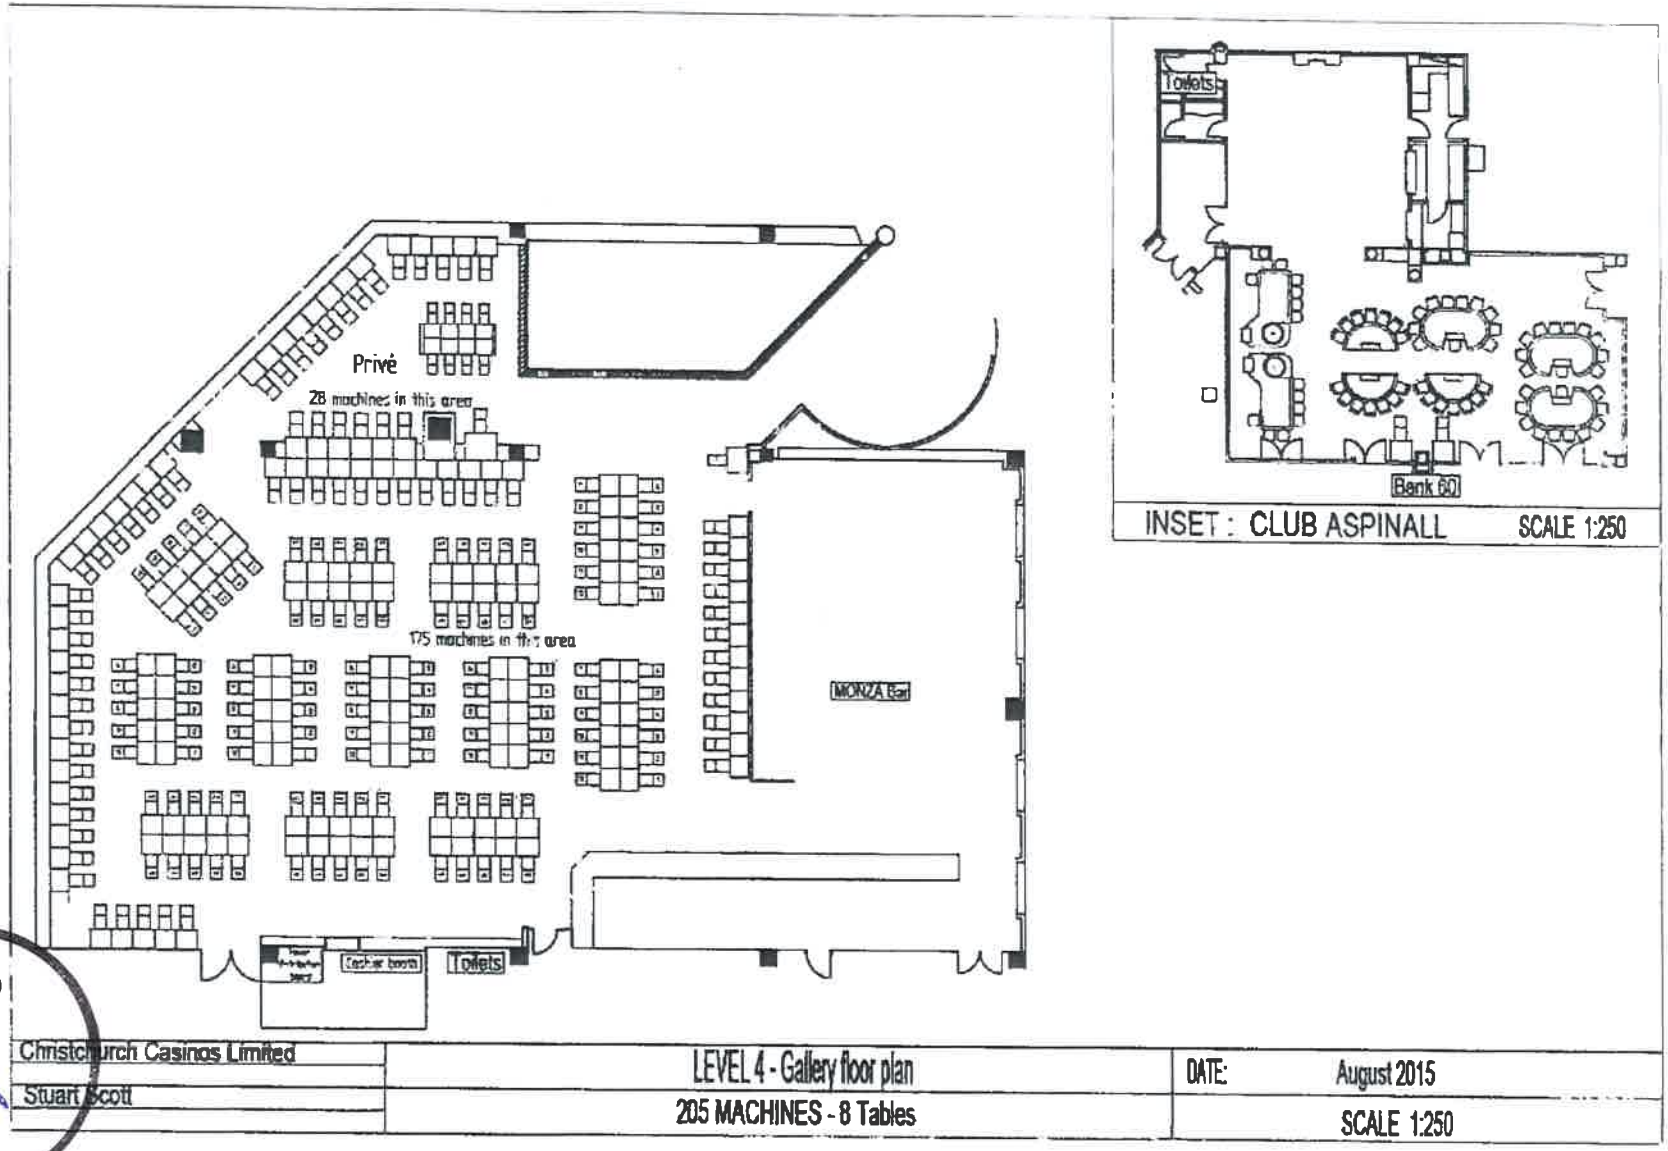

GAMBLING COMMISSION

Christchurch Casinos Limited	LEVEL 4 - Gallery floor plan	DATE: August 2015
Stuart Scott	205 MACHINES - 8 Tables	SCALE 1:250