DECISION UNDER DELEGATED AUTHORITY ON AN APPLICATION BY SKYCITY CASINO MANAGEMENT LIMITED FOR APPROVAL OF NEW FLOOR PLANS FOR THE AUCKLAND CASINO

Date of Decision: 24 **September 2015**

1. On 24 September 2015, SKYCITY Casino Management Limited (**"SCML"**) applied, pursuant to condition 11 of its operator's licence for the Auckland casino, for approval of three new floor plans: 2015 L2 010, 2015 010 temp and 2015 L2 011.

2. Condition 11 provides as follows:

> 11. The Licence Holder shall operate in accordance with approved floor layouts showing the position of gaming tables and gaming machines. The Licence Holder shall obtain approval for new floor plans prior to relocating or installing tables or machines in positions not specified in approved floor layouts. When applying, the Licence Holder must submit fresh plans showing the floor layout for the Gambling Area and details of the proposed CCTV layout for consideration. Any change must comply with the Surveillance Standard. The Executive Director and a single Gambling Commissioner may approve the new floor plans if they are satisfied that the floor layout has no potentially adverse effects. If they are not so satisfied, the proposed floor plan must be referred to the Commission for a decision on approval.

3. SCML submitted as follows:

   (a) It wants to make further changes to floor plans to facilitate the construction and design changes to level 2 involving the development of a burger bar.

   (b) The changes have a flow on effect to a temporary plan that has previously been approved.

   (c) The anticipated conclusion of the carpeting project also means that the temporary storage areas on level 2 can be removed, facilitating the introduction of two further tables and substitute tables.

4. The proposal raised no issues of regulatory concern for the Commission. Accordingly new plans 2015 L2 010, 2015 010 temp and 2015 L2 011 (**attached**) are approved by the Chief Gambling Commissioner and the Executive Director under delegated authority pursuant to condition 11 of SCML's operator's licence for the Auckland casino.

5. Once SCML is reliant on plan 2015 L2 010, plan 2015 L2 009 revised will cease to be valid.

6. Once SCML is reliant on plan 2015 010 temp, plans 2015 L2 010 and 2015 L2 009 temp revised will be cased to be valid.


7. Once SCML is reliant on plan 2015 L2 011, plan 2015 010 temp will cease to be valid.

Graeme Reeves
Chief Gambling Commissioner
Gambling Commission

24 September 2015

GAMBLING COMMISSION

Blair Cairncross
Executive Director
Gambling Commission

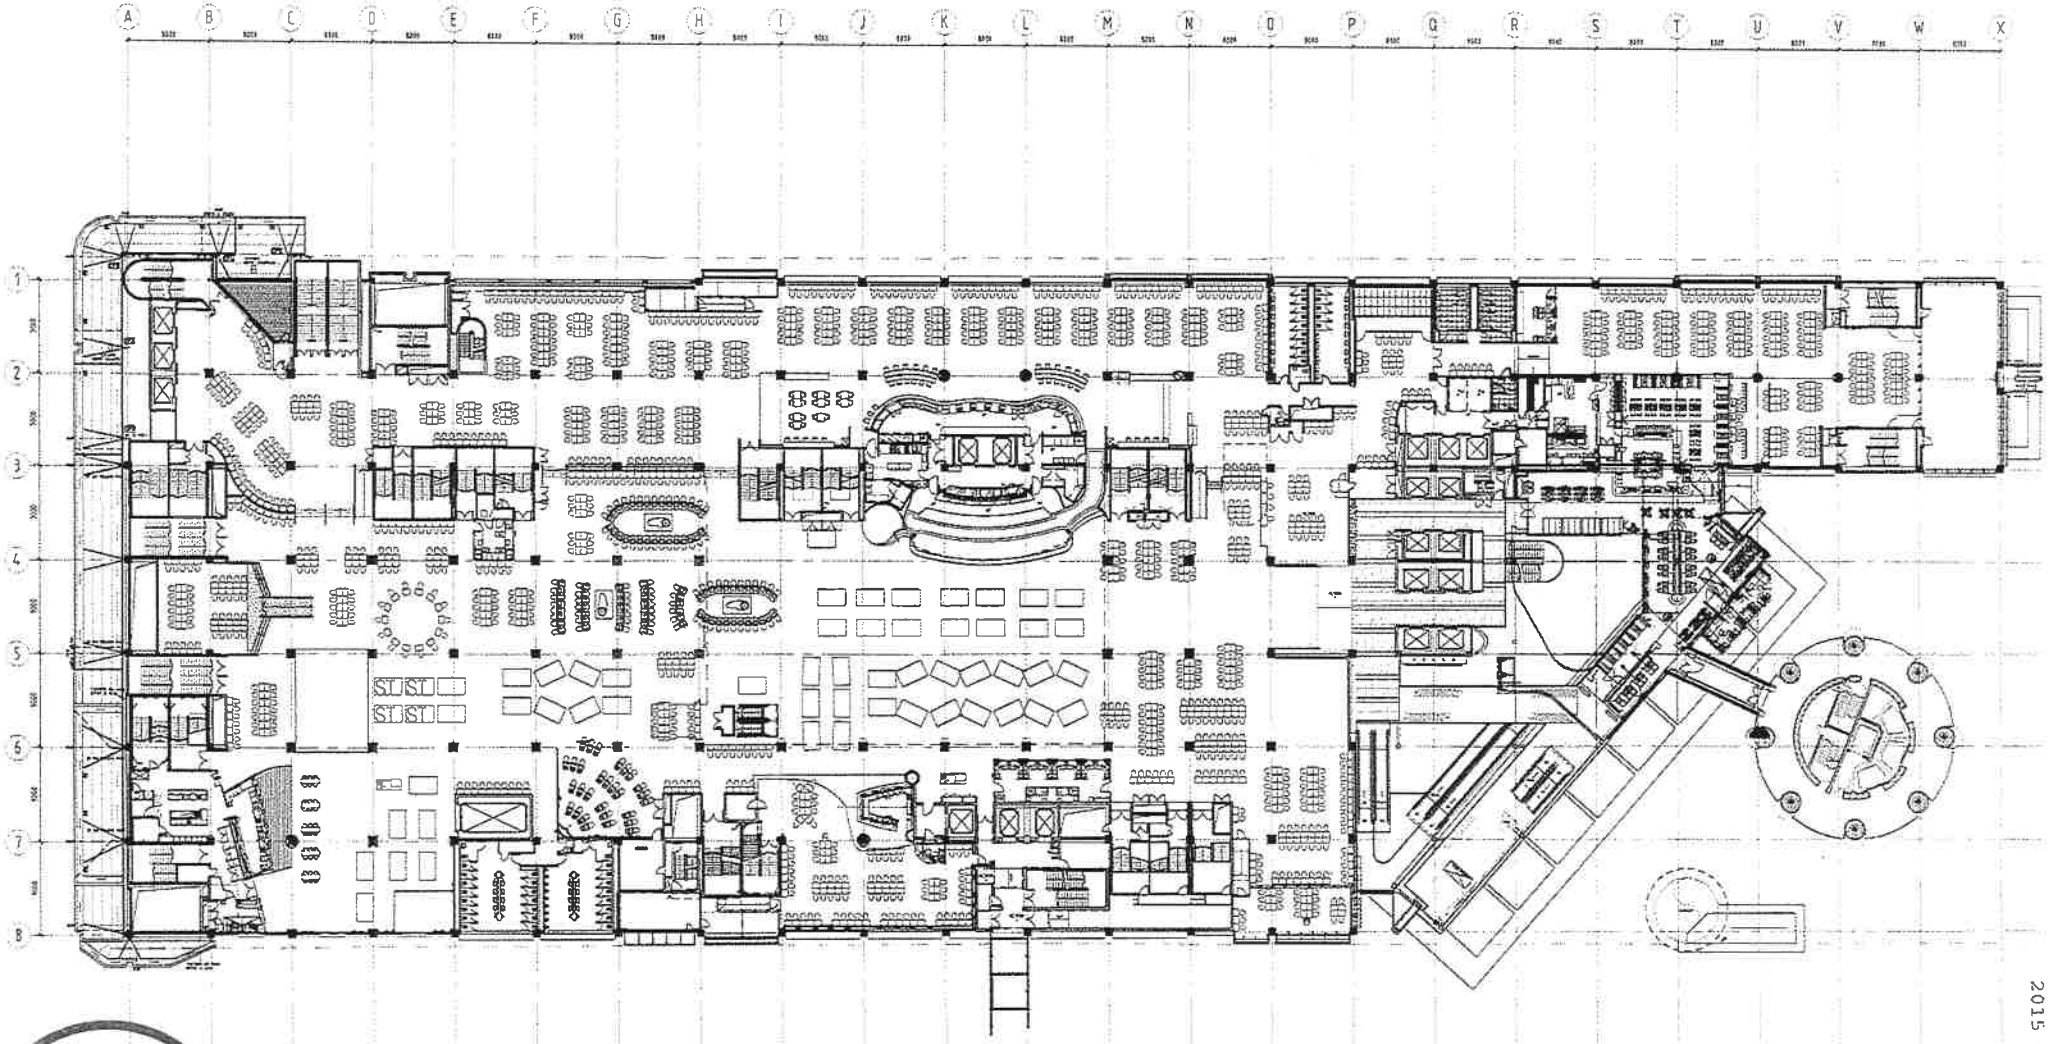

GAMBLING COMMISSION

SCHEDULE

GAMING SEATS	GAMING MACHINES
+5 Higher Stool = 33	DIAMOND RISON A 220
BACCARAT PITS = 24	MANT_COP A 116
MAIN GAMING = 45	
GRAND TOTAL A 116	

2015 L2 010

Moller Architects

Call +64 9 3570986

Suite 801 Horizons
150 Karangahape Road
Auckland 1010
New Zealand

info@mollerarchitects.com

CLIENT AND PROJECT

SKYCITY ENTERTAINMENT GROUP

Sky City Entertainment Group
Gaming Layouts

DRAWING INFORMATION

Design		Original Scale (A1)	1:50
Drawn	AC	Reduced Scale (A3)	1:100
Dwg. Chkd	TSC	Approved for Construction	Date
Des. Chkd			/ /
CAD file	K:\5132C-WCF Gaming Layouts\CAD\Lx-REVIT\current\3-gaming Level 2 gaming.rvt		Last printed: 2015-09-28.dwg

* Refer to Revision 1 for Digital Signatures
Main Contractor shall verify all dimensions before commencing work.
This drawing shall be read in conjunction with all relevant documents.
Copyright © Moller Architects Limited


DRAWING TITLE

Level 2 Gaming Layout
SKYCITY
BURGER BAR TEMP WALL
28 Sept 2015

REVISION

No	Revision	By	Chk	Appd	Date
A	ISSUED FOR INFORMATION	SBM			30-09-15

JOB NO	DRAWING NO	REVISION
5132C	A1202	A

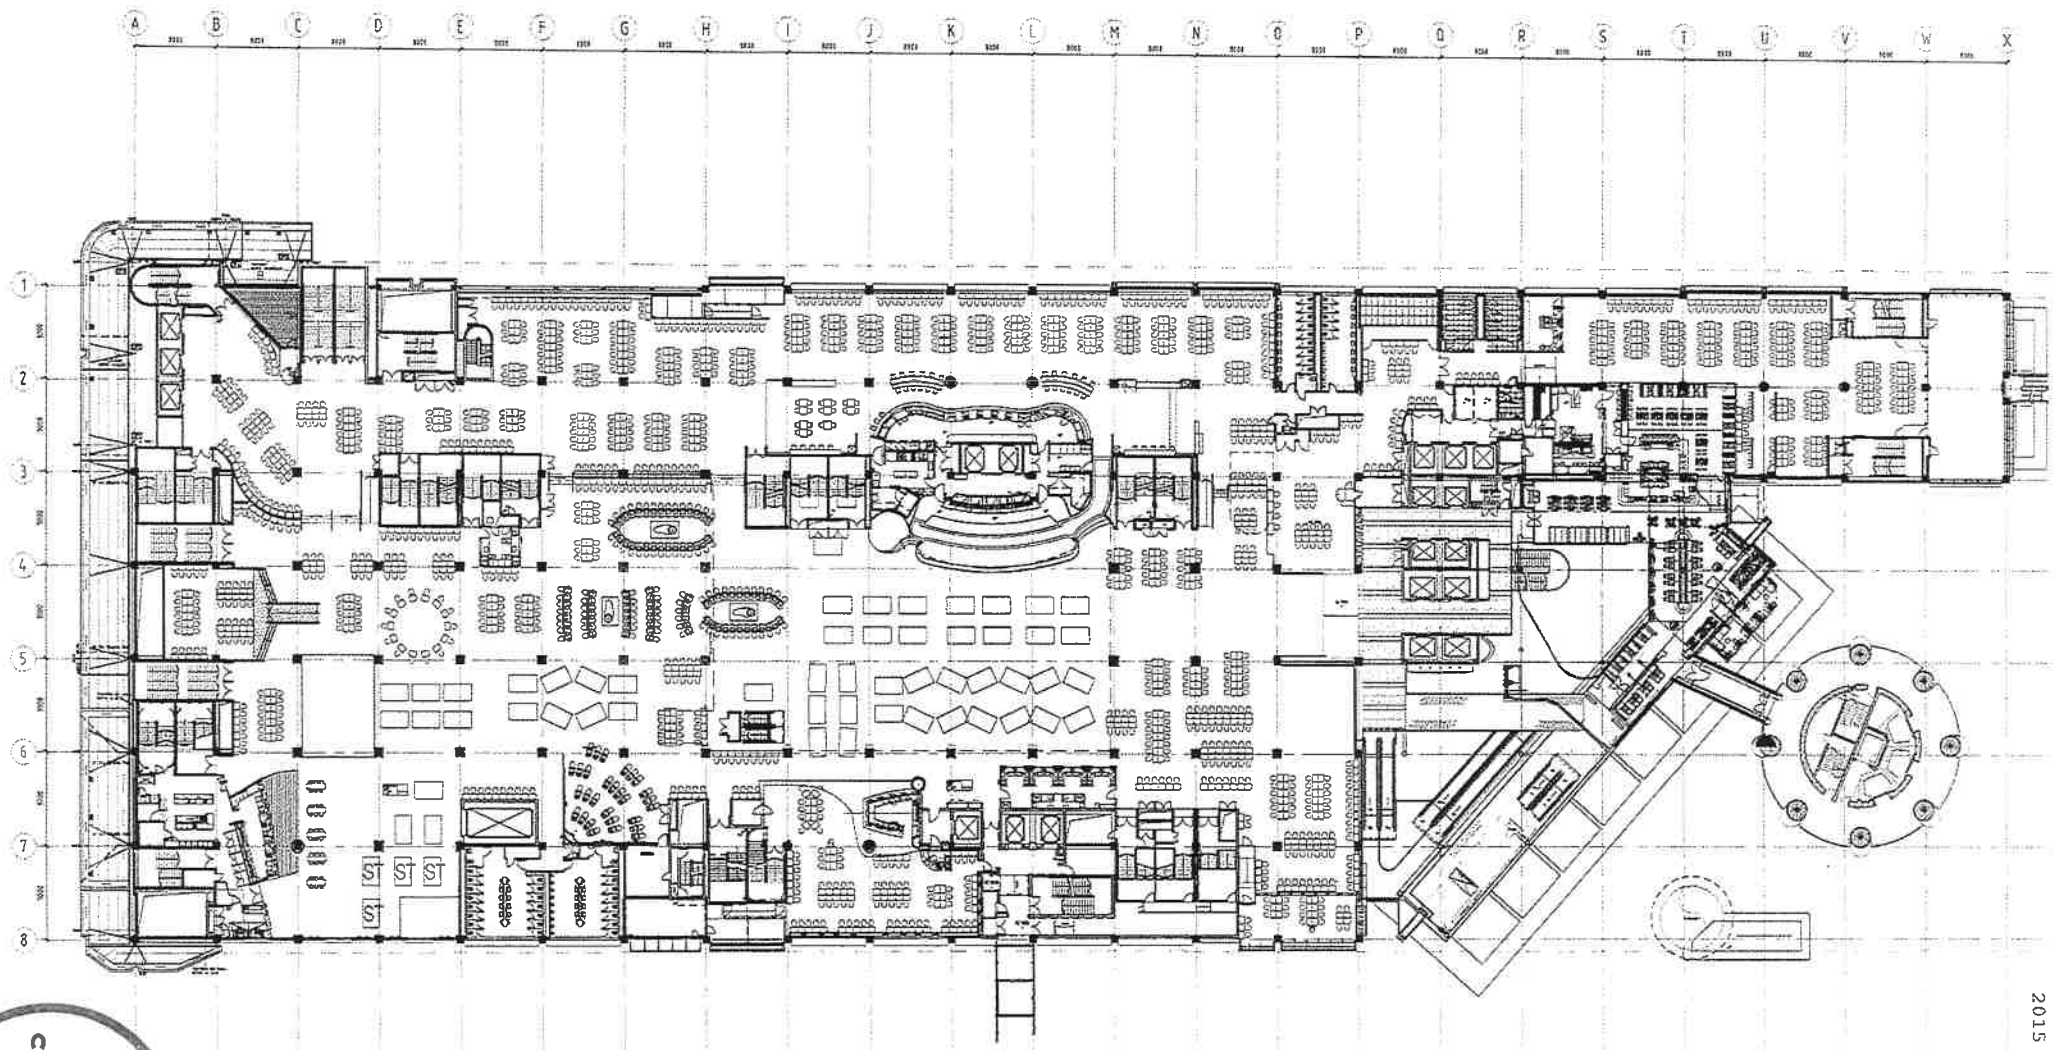

GAMBLING COMMISSION

SCHEDULE

GAMING TABLES	GAMING MACHINES
4 Player - Table - 21	DIAMOND ROOM - 205
BACCARAT PIT - 24	MAIN FLOOR - 1115
MAIN GAMING - 45	
GRAND TOTAL - 1178	

2015 010temp

Moller Architects

Call +64 9 3570885

CLIENT AND PROJECT

SKYCITY ENTERTAINMENT GROUP

Sky City Entertainment Group
Gaming Layouts

DRAWING INFORMATION

Design
Drawn NC
Dwg. Chk'd TSC
Des. Chk'd
Original Scale (A1) 1:200
Plotted Scale (A1) 1:200
Approved for Construction? Date
CAD File: S:\JOBS\5132C-MCP Gaming Levels\CAD\2-REVIT\rvt-L2-gaming Level 2.pmpprter ITEM 2015-10-07.dwg

* Refer to Revision 1 for Original Signatures
Main Contractor shall verify all dimensions before commencing work.
This drawing shall be read in conjunction with all relevant documents.
Copyright © Moller Architects Limited


DRAWING TITLE

Level 2 Gaming Layout
SKYCITY
BURGER BAR TEMP WALL
07 OCT 2015

REVISION

No.	Revision	By	Chk	Appd	Date
A	ISSUE FOR INFORMATION	EDM			07/10/15

JOB NO: 5132C
DRAWING NO: A1202
REVISION: A

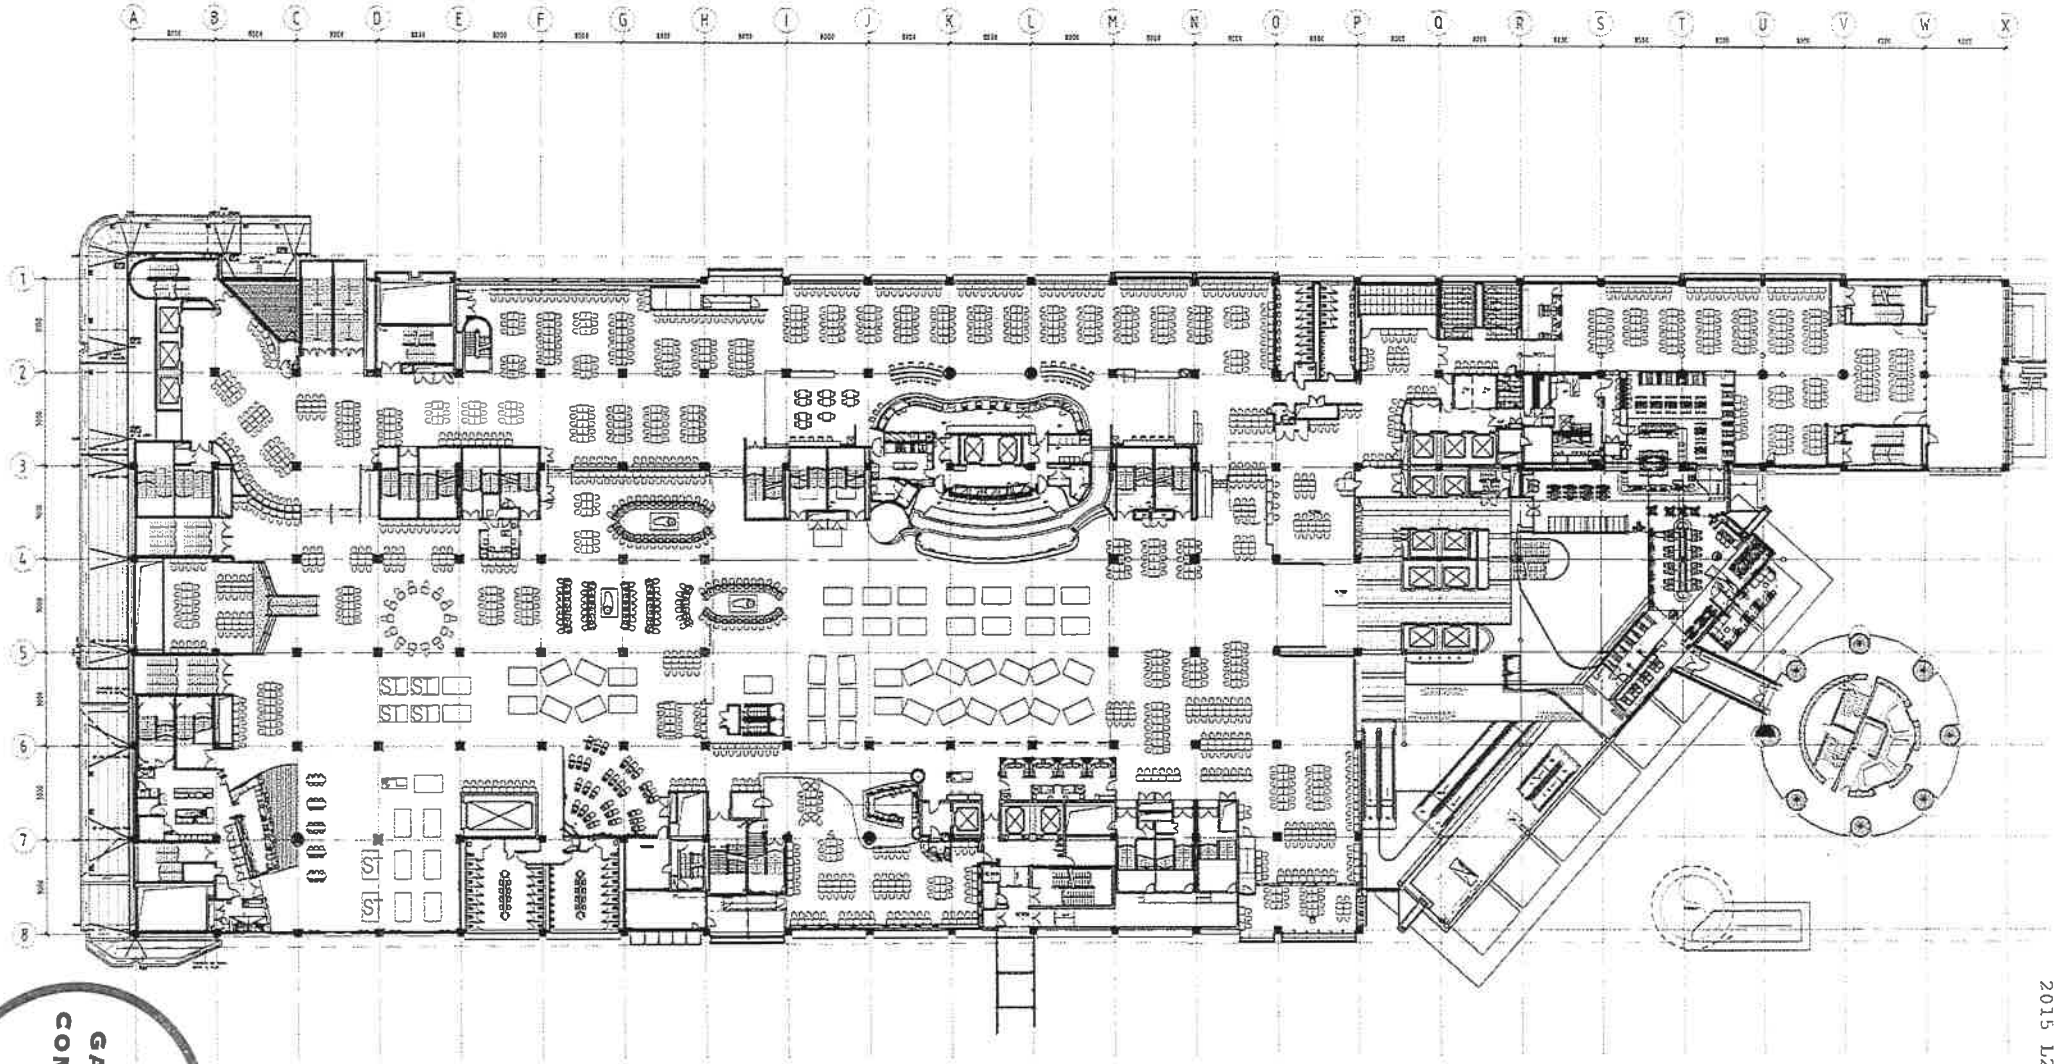

GAMBLING COMMISSION

SCHEDULE

2015 L2 011

Moller Architects

Call+64 9 3570686

Sky City Entertainment Group
Gaming Layouts

SKYCITY ENTERTAINMENT GROUP

Level 2 Gaming Layout
SKYCITY
Carpet Completion