DECISION UNDER DELEGATED AUTHORITY ON AN APPLICATION BY SKYCITY CASINO MANAGEMENT LIMITED FOR APPROVAL OF NEW FLOOR PLANS FOR THE AUCKLAND CASINO

Date of Decision: 22 **October 2015**

1. On 20 October 2015, SKYCITY Casino Management Limited ("**SCML**") applied, pursuant to condition 11 of its operator's licence for the Auckland casino, for approval of two new floor plans: NZICC Level 2 Stage 1 revised and NZICC Level 3 Stage 1 revised.

2. Condition 11 provides as follows:

> 11. The Licence Holder shall operate in accordance with approved floor layouts showing the position of gaming tables and gaming machines. The Licence Holder shall obtain approval for new floor plans prior to relocating or installing tables or machines in positions not specified in approved floor layouts. When applying, the Licence Holder must submit fresh plans showing the floor layout for the Gambling Area and details of the proposed CCTV layout for consideration. Any change must comply with the Surveillance Standard. The Executive Director and a single Gambling Commissioner may approve the new floor plans if they are satisfied that the floor layout has no potentially adverse effects. If they are not so satisfied, the proposed floor plan must be referred to the Commission for a decision on approval.

3. SCML submitted as follows:

   (a) It has previously had NZICC floor plans approved for levels 2 and 3 of the casino but since then it has made changes to the floor layouts and the approved floor plans are no longer suitable. It has therefore prepared new plans for the Commission to consider.

   (b) It may be in a position to commence rollout of the new plans by 2 November 2015. If this transpires, it expects to complete the rollout by Christmas, at which time it will be fully reliant on new plans. The previous NZICC floor plans for levels 2 and 3 will then become redundant.

4. The proposal raised no issues of regulatory concern for the Commission. Accordingly new plans NZICC Level 2 Stage 1 revised and NZICC Level 3 Stage 1 revised (**attached**) are approved by the Chief Gambling Commissioner and the Executive Director under delegated authority pursuant to condition 11 of SCML's operator's licence for the Auckland casino.

5. Once SCML is reliant on plan NZICC Level 2 Stage 1 revised, plans NZICC Level 2 Stage 1, NZICC Level 2 Stage 2, NZICC Level 2 Stage 3 and NZICC Level 2 Stage 4 will cease to be valid.



6. Once SCML is reliant on plan NZICC Level 3 Stage 1 revised, plans NZICC Level 3 Stage 1, NZICC Level 3 Stage 2 and NZICC Level 3 Stage 3 will cease to be valid.

Graeme Reeves
Chief Gambling Commissioner
Gambling Commission

22nd October 2015

GAMBLING COMMISSION

Blair Cairncross
Executive Director
Gambling Commission

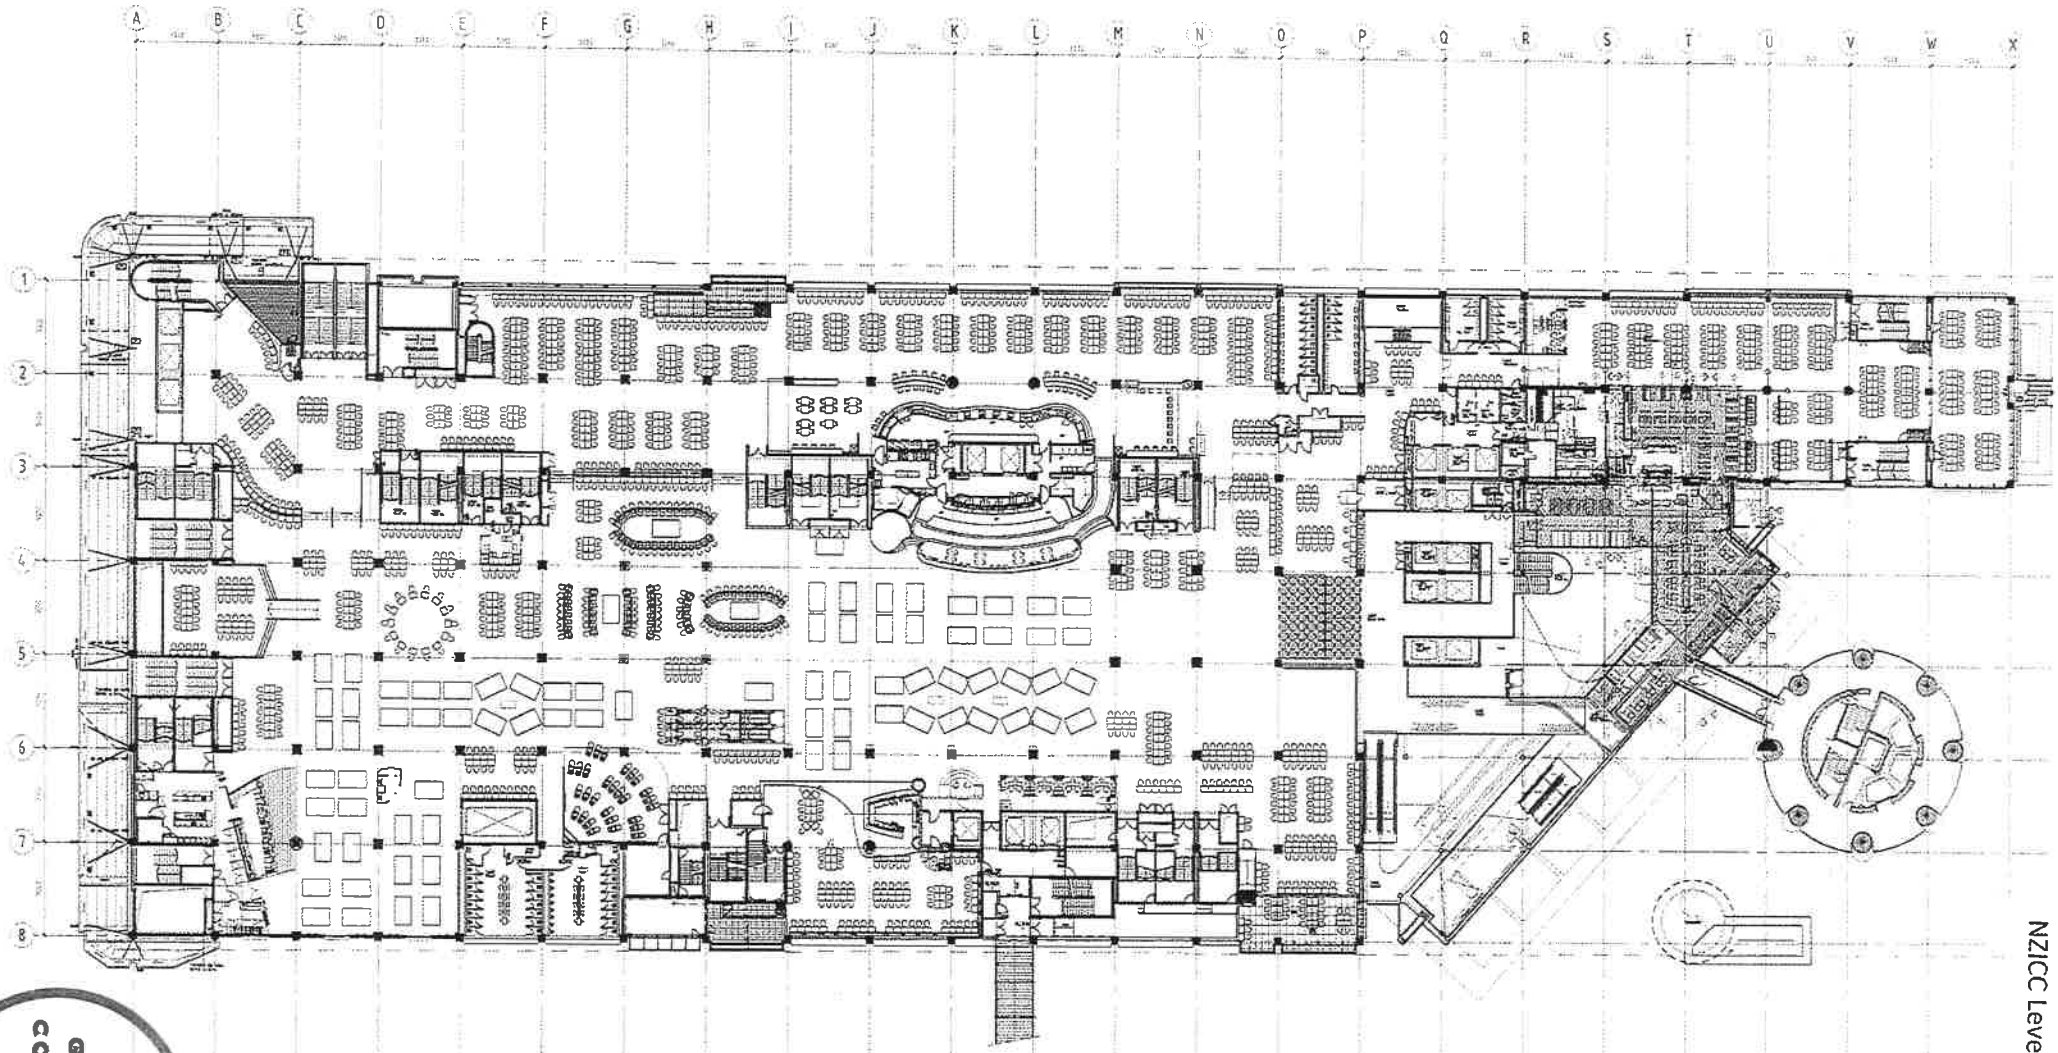

SCHEDULE

GAMBLING COMMISSION

NZICC Level 2 Stage 1 revised

Moller Architects

CLIENT AND PROJECT

SKYCITY ENTERTAINMENT GROUP

Sky City Entertainment Group
Gaming Layouts

DRAWING INFORMATION

DRAWING TITLE

Level 2 Gaming Layout
SKYCITY
Delta Machines Removal
21 OCT 2015

REVISION

JOB NO	DRAWING NO	REVISION
5132C	A1202	A

NZICC Level 3 Stage 1 revised

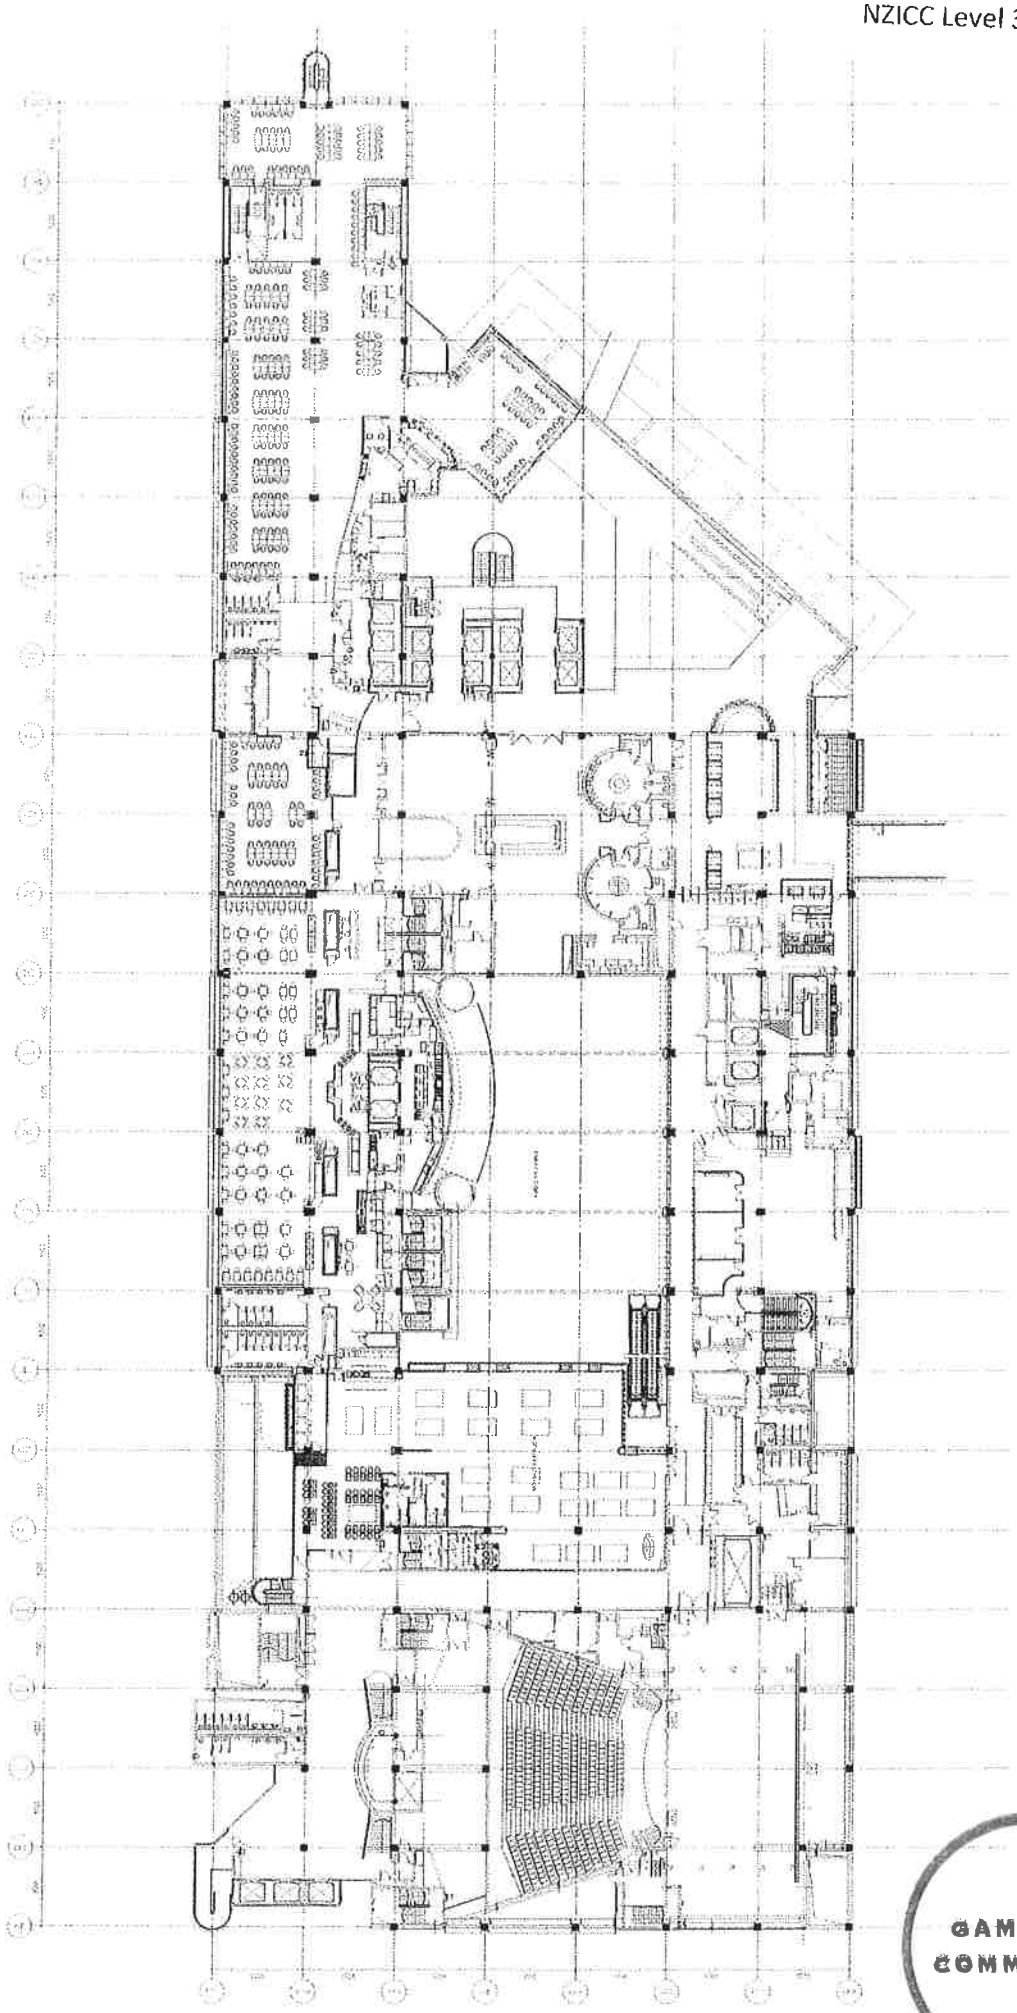

SCHEDULE

GAMING TABLES

GAMING MACHINES

GAMBLING COMMISSION

Level 3 Gaming Layout
SKYCITY
Delta Machines Displacement
21 Oct 2015

5132C A1205 A

Sky City Entertainment Group
Gaming Layouts

SKYCITY ENTERTAINMENT GROUP

Moller Architects