DECISION UNDER DELEGATED AUTHORITY ON AN APPLICATION BY SKYCITY CASINO MANAGEMENT LIMITED FOR APPROVAL OF NEW FLOOR PLANS FOR THE AUCKLAND CASINO

Date of Decision: 4 **November 2015**

1. On 5 November 2015, SKYCITY Casino Management Limited ("**SCML**") applied, pursuant to condition 11 of its operator's licence for the Auckland casino, for approval of two new floor plans: 2015 L2 013 and 2015 L3 009.

2. Condition 11 provides as follows:

> 11. The Licence Holder shall operate in accordance with approved floor layouts showing the position of gaming tables and gaming machines. The Licence Holder shall obtain approval for new floor plans prior to relocating or installing tables or machines in positions not specified in approved floor layouts. When applying, the Licence Holder must submit fresh plans showing the floor layout for the Gambling Area and details of the proposed CCTV layout for consideration. Any change must comply with the Surveillance Standard. The Executive Director and a single Gambling Commissioner may approve the new floor plans if they are satisfied that the floor layout has no potentially adverse effects. If they are not so satisfied, the proposed floor plan must be referred to the Commission for a decision on approval.

3. SCML submitted as follows:

   (a) It wants to relocate four substitute tables currently on the level 2 MGF, two will be relocated to level 3, and two will be in another new location on level 2.

   (b) There are no other changes from the currently approved plans.

4. The proposal raised no issues of regulatory concern for the Commission. Accordingly new plans 2015 L2 013 and 2015 L3 009 (**attached**) are approved by the Chief Gambling Commissioner and the Executive Director under delegated authority pursuant to condition 11 of SCML's operator's licence for the Auckland casino.

5. Once SCML is reliant on plan 2015 L2 013, plan 2015 L2 012 will cease to be valid.

6. Once SCML is reliant on plan 2015 L3 009, plan 2015 L3 008 will cease to be valid.


Graeme Reeves
Chief Gambling Commissioner
Gambling Commission

4th November 2015

GAMBLING COMMISSION

Blair Cairncross
Executive Director
Gambling Commission

2015 L2 013

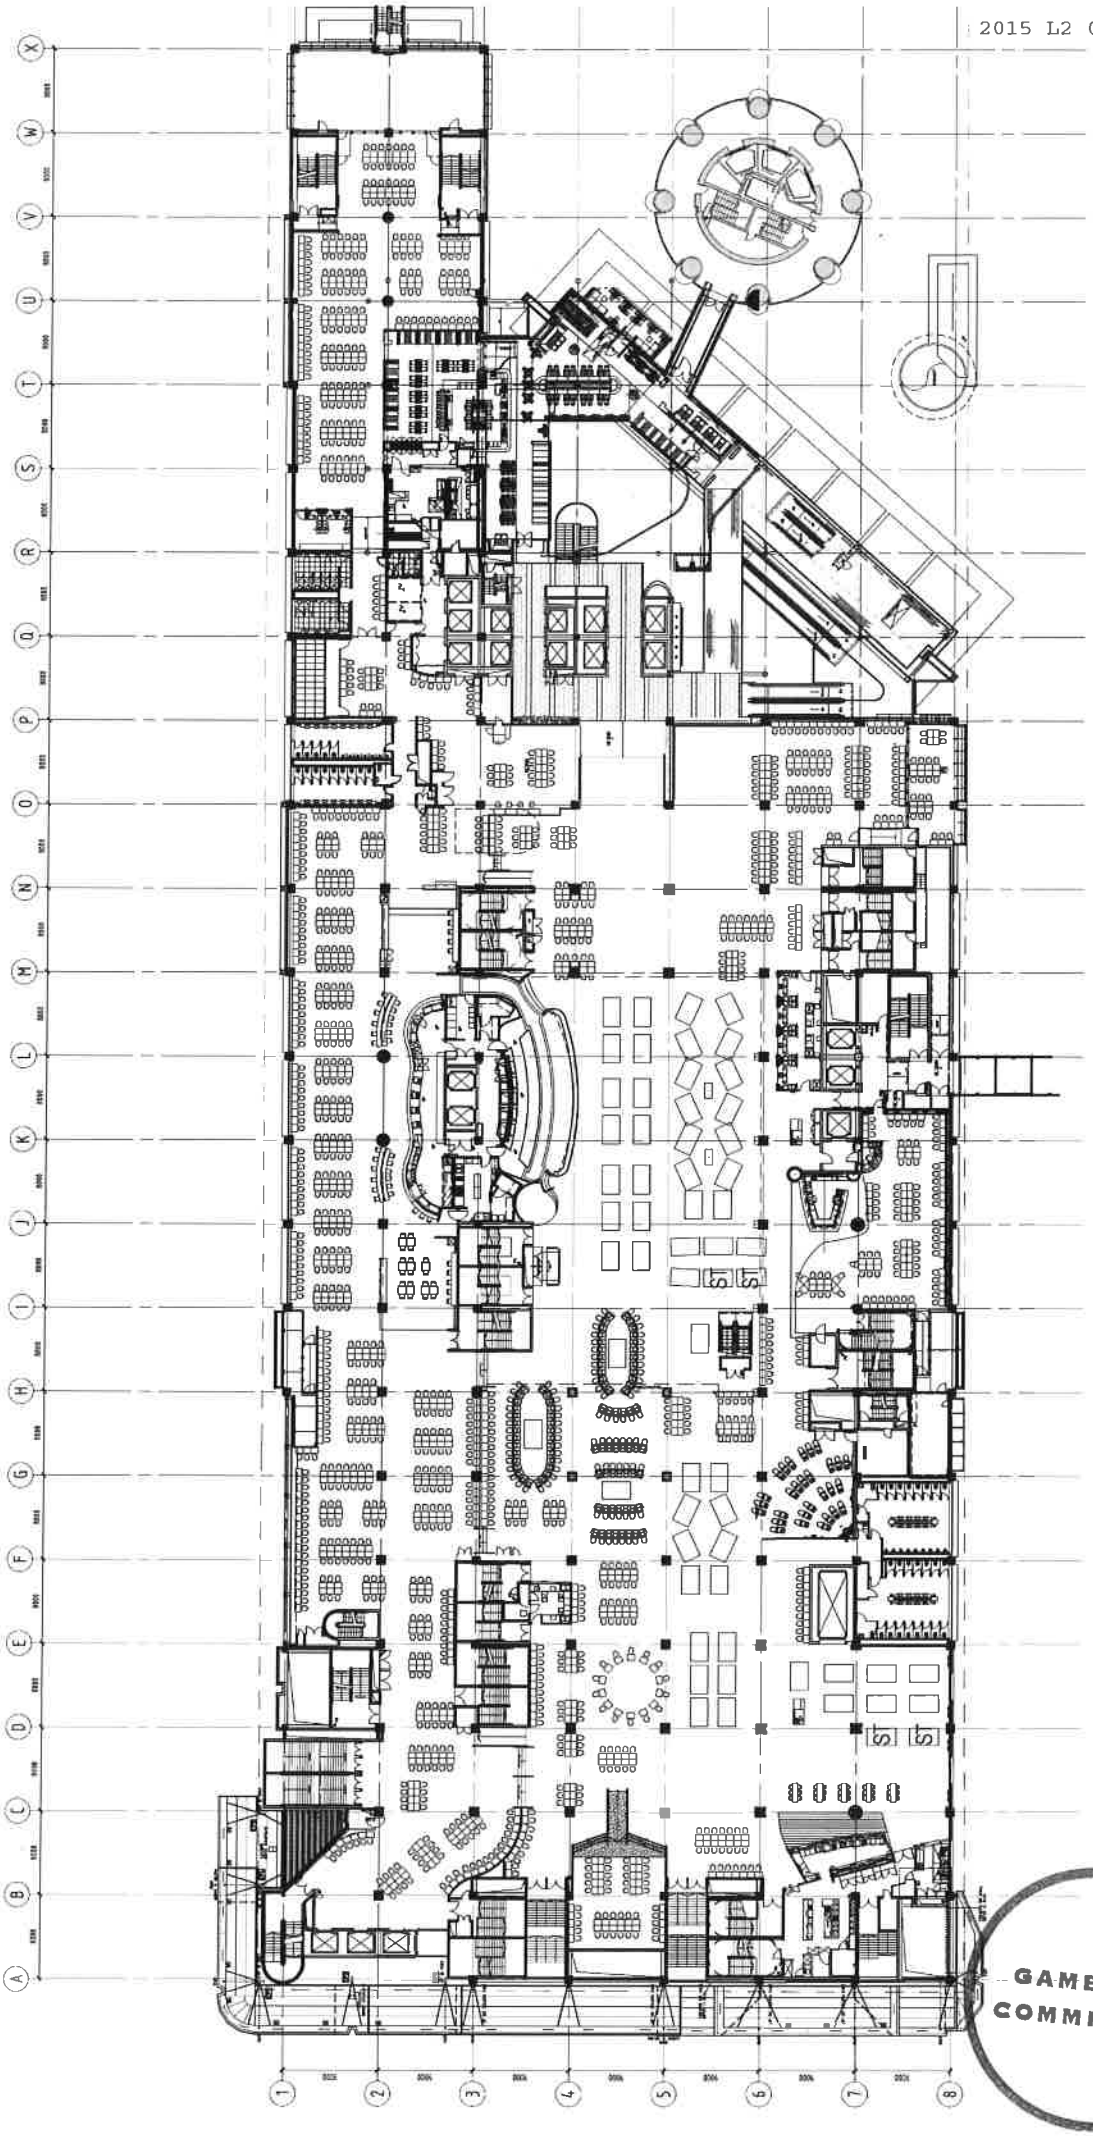

SCHEDULE

GAMING TABLES — GAMING MACHINES

HS Station / Salon = 92 — MAIN ROOM = 243


BACCARAT PAI(3 = 24

MAIN GAMING = 68

GRAND TOTAL = 118

GAMBLING COMMISSION

2015 L3 009

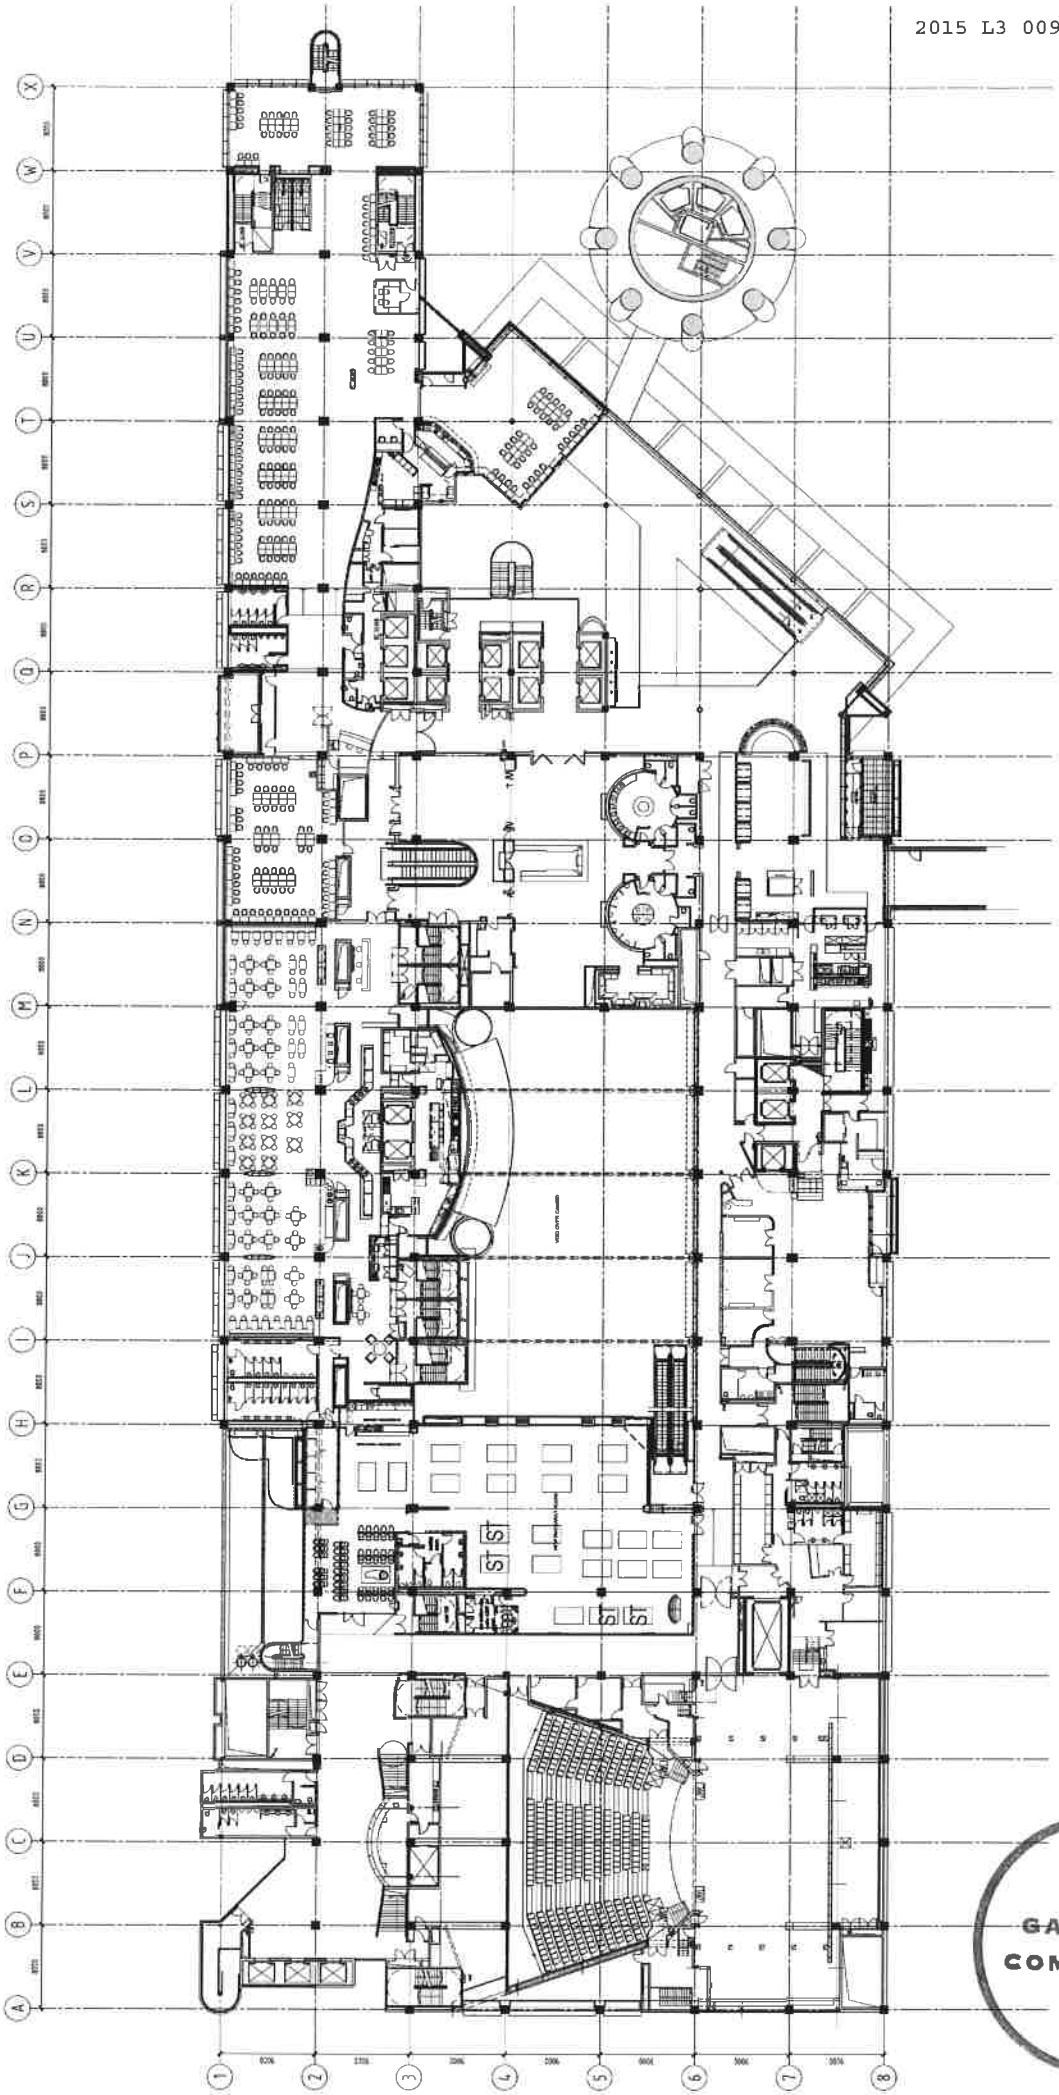

SCHEDULE

GAMING TABLES GAMING MACHINES

BACCARAT ROOMS = 24 PLATINUM ROOM = 237

GAMBLING COMMISSION