DECISION UNDER DELEGATED AUTHORITY ON AN APPLICATION BY SKYCITY CASINO MANAGEMENT LIMITED FOR APPROVAL OF NEW FLOOR PLANS FOR THE AUCKLAND CASINO

Date of Decision: 13 **November 2015**

1. On 11 November 2015, SKYCITY Casino Management Limited ("**SCML**") applied, pursuant to condition 11 of its operator's licence for the Auckland casino, for approval of two new floor plans: NZICC Level 2 Stage 2 and NZICC Level 3 Stage 2.

2. Condition 11 provides as follows:

> 11. The Licence Holder shall operate in accordance with approved floor layouts showing the position of gaming tables and gaming machines. The Licence Holder shall obtain approval for new floor plans prior to relocating or installing tables or machines in positions not specified in approved floor layouts. When applying, the Licence Holder must submit fresh plans showing the floor layout for the Gambling Area and details of the proposed CCTV layout for consideration. Any change must comply with the Surveillance Standard. The Executive Director and a single Gambling Commissioner may approve the new floor plans if they are satisfied that the floor layout has no potentially adverse effects. If they are not so satisfied, the proposed floor plan must be referred to the Commission for a decision on approval.

3. SCML submitted as follows:

   (a) It now has a second stage to the NZICC plans for levels 2 and 3.

   (b) The plans provide for the deployment of an additional 101 gaming machines across the two levels.

4. The proposal raised no issues of regulatory concern for the Commission. Accordingly new plans NZICC Level 2 Stage 2 and NZICC Level 3 Stage 2 (**attached**) are approved by the Chief Gambling Commissioner and the Executive Director under delegated authority pursuant to condition 11 of SCML's operator's licence for the Auckland casino.

5. Once SCML is reliant on plan NZICC Level 2 Stage 2, plan NZICC Level 2 Stage 1 revised will cease to be valid.


6. Once SCML is reliant on plan NZICC NZICC Level 3 Stage 2, plan Level 3 Stage 1 revised will cease to be valid.

Graeme Reeves
Chief Gambling Commissioner
Gambling Commission

13 November 2015

GAMBLING COMMISSION

Blair Cairncross
Executive Director
Gambling Commission

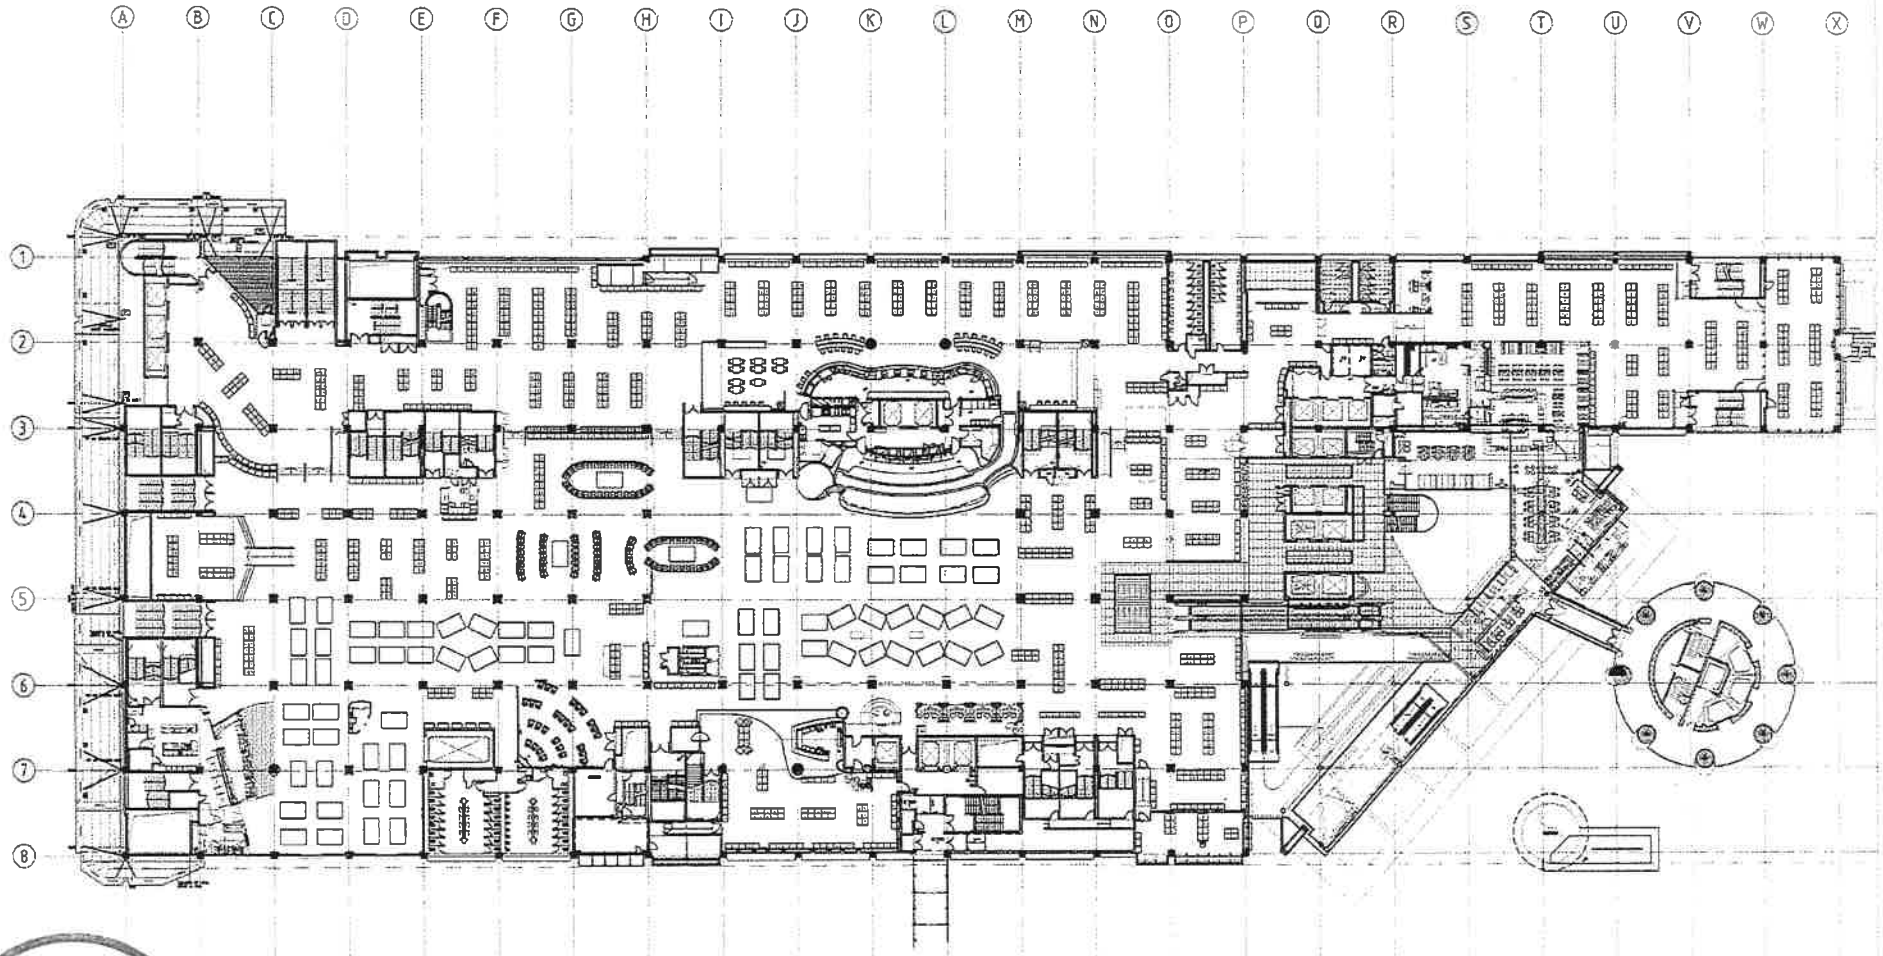

GAMBLING COMMISSION

SCHEDULE

GAMING AREA

GAMING MACHINES


Moller Architects

Sky City Entertainment Group
Gaming Layouts

Level 2 Gaming Layout
SKYCITY
Delta Machines Removal
21 OCT 2015

JOB NO.	DRAWING NO.	REVISION
5132C	A1202	A

NZICC Level 2 Stage 2

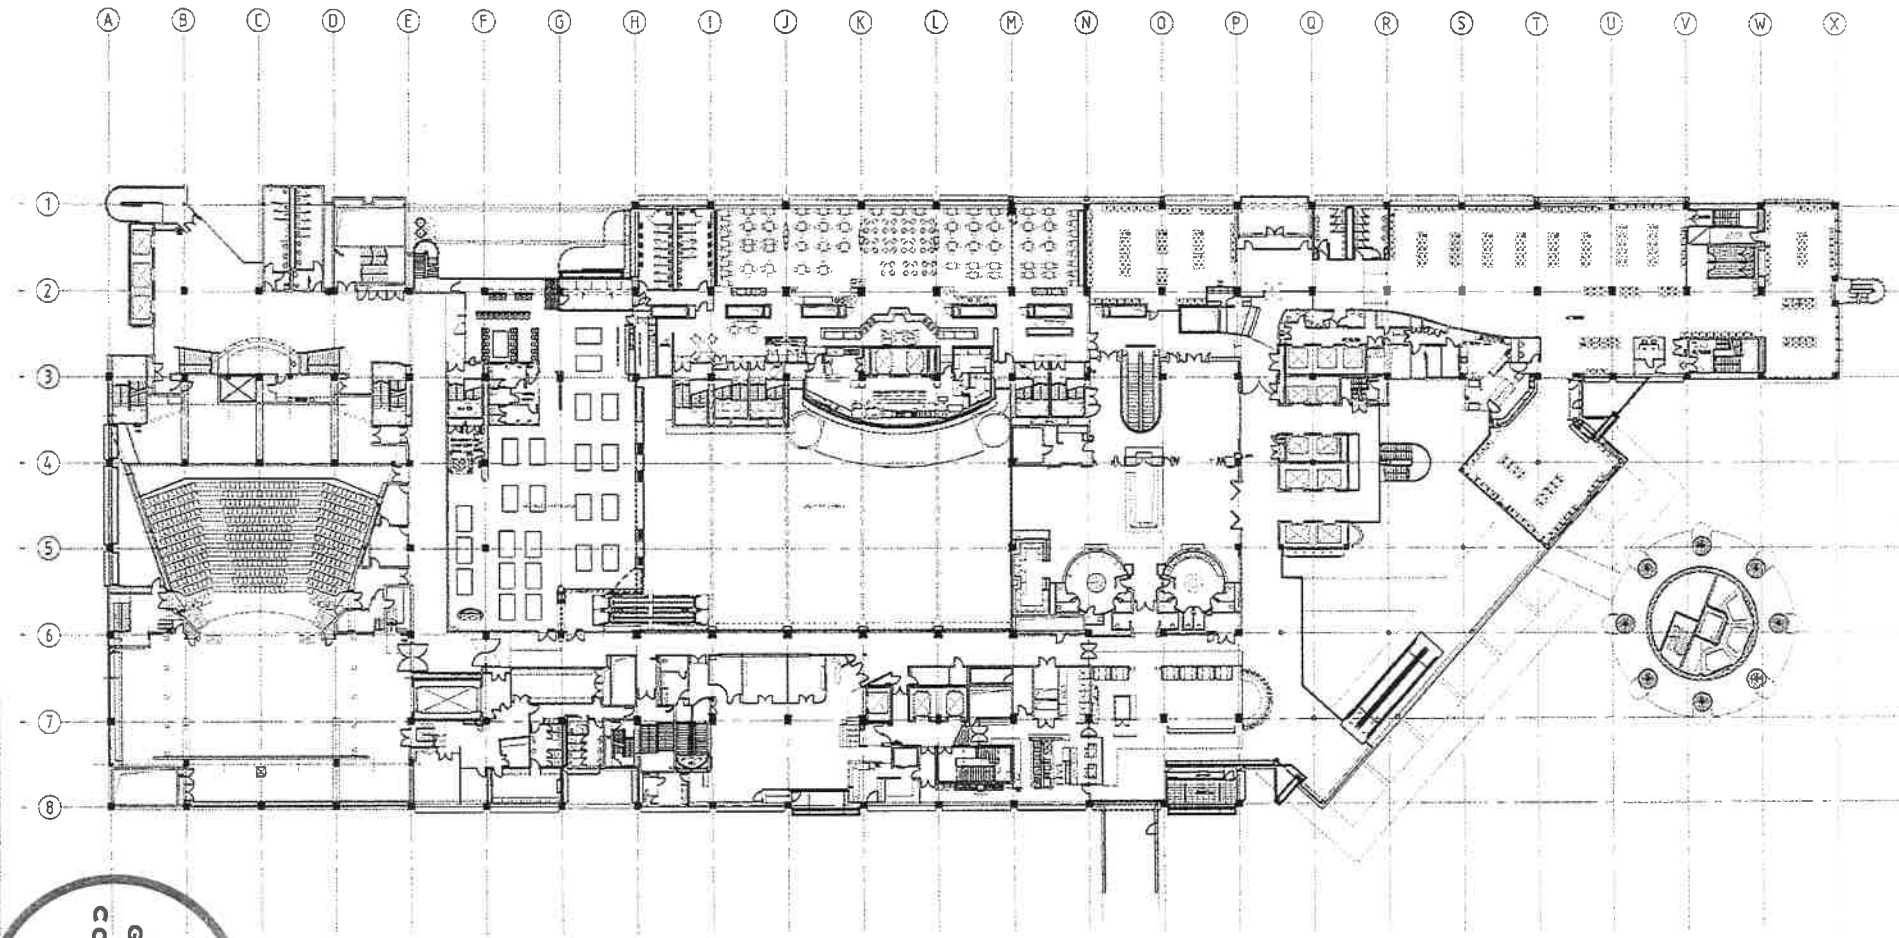

GAMBLING COMMISSION

SCHEDULE

GAMING TABLES

GAMING MACHINES

Client and Project	Drawing Information	Drawing Title
Sky City Entertainment Group Gaming Layouts		Level 3 Gaming Layout SKYCITY Delta Machines Displacement 21 OCT 2015

Revision		
Job No.	Drawing No.	Revision
5132C	A1205	A

NZICC Level 3 Stage 2