DECISION UNDER DELEGATED AUTHORITY ON AN APPLICATION BY SKYCITY CASINO MANAGEMENT LIMITED FOR APPROVAL OF FOUR NEW FLOOR PLANS FOR THE AUCKLAND CASINO

Date of Decision: 13th **April 2012**

1. On 5 April 2012 SKYCITY Casino Management Limited ("**SCML**") applied, pursuant to condition 11 of SCML's operator's licence for the Auckland casino, for approval of four new floor plans, "2012 L2 001A", "2012 L2 001B", "2012 L2 001C" and "2012 L5S 001A".

2. Plan "2012 L2 001A" is the same as existing approved plan, "2012 L2 001", except it provides for the operation of two substitute tables on the Main Gaming Floor.

3. Plan "2012 L2 001B" provides for the reinstallation of 40 gaming machines in the area previously used for the Loyalty Action desk. The machines will be installed in May 2012.

4. Plan "2012 L2 001C" provides for the reinstallation of the 40 gaming machines and the two substitute tables on the Main Gaming Floor.

5. Once the 40 gaming machines are installed, SCML submitted that it wants to have the option to switch between plans "2012 L2 001B" and "2012 L2 001C" for the Main Gaming Floor. Once it relies on either of these plans, the existing approved plan for the Main Gaming Floor, "2012 L2 001", and plan "2012 L2 001A" will become redundant.

6. Plan "2012 L5S 001A" is an additional plan for the south side of level 5, and provides for the operation of 6 tables in salon 88. SCML submitted that when this plan is deployed, it will deploy either plan "2012 L2 001A" or plan "2012 L2 001C" for the Main Gaming Floor, both of which provide for the deployment of two substitute tables. When SCML deploys plan "2011 L5S 011" (the current approved plan for the south side of level 5), it will deploy the current approved plan "2012 L2 001" or plan "2012 L2 001B".

7. The proposals raise no issues of regulatory concern for the Commission. Accordingly the proposed new floor plans are approved by the Chief Gambling Commissioner and the Executive Director under delegated authority pursuant to condition 11 of SCML's operator's licence. Plans "2012 L2 001A", "2012 L2 001B", "2012 L2 001C" and "2012 L5S 001A" are **attached**.




8. Once SCML is reliant on plan "2012 L2 001B" or "2012 L2001C" plans "2011 L2 001" and "2012 L2001A" cease to be valid.

Graeme Reeves
Chief Gambling Commissioner
Gambling Commission

13th April 2012

GAMBLING COMMISSION

Blair Cairncross
Executive Director
Gambling Commission

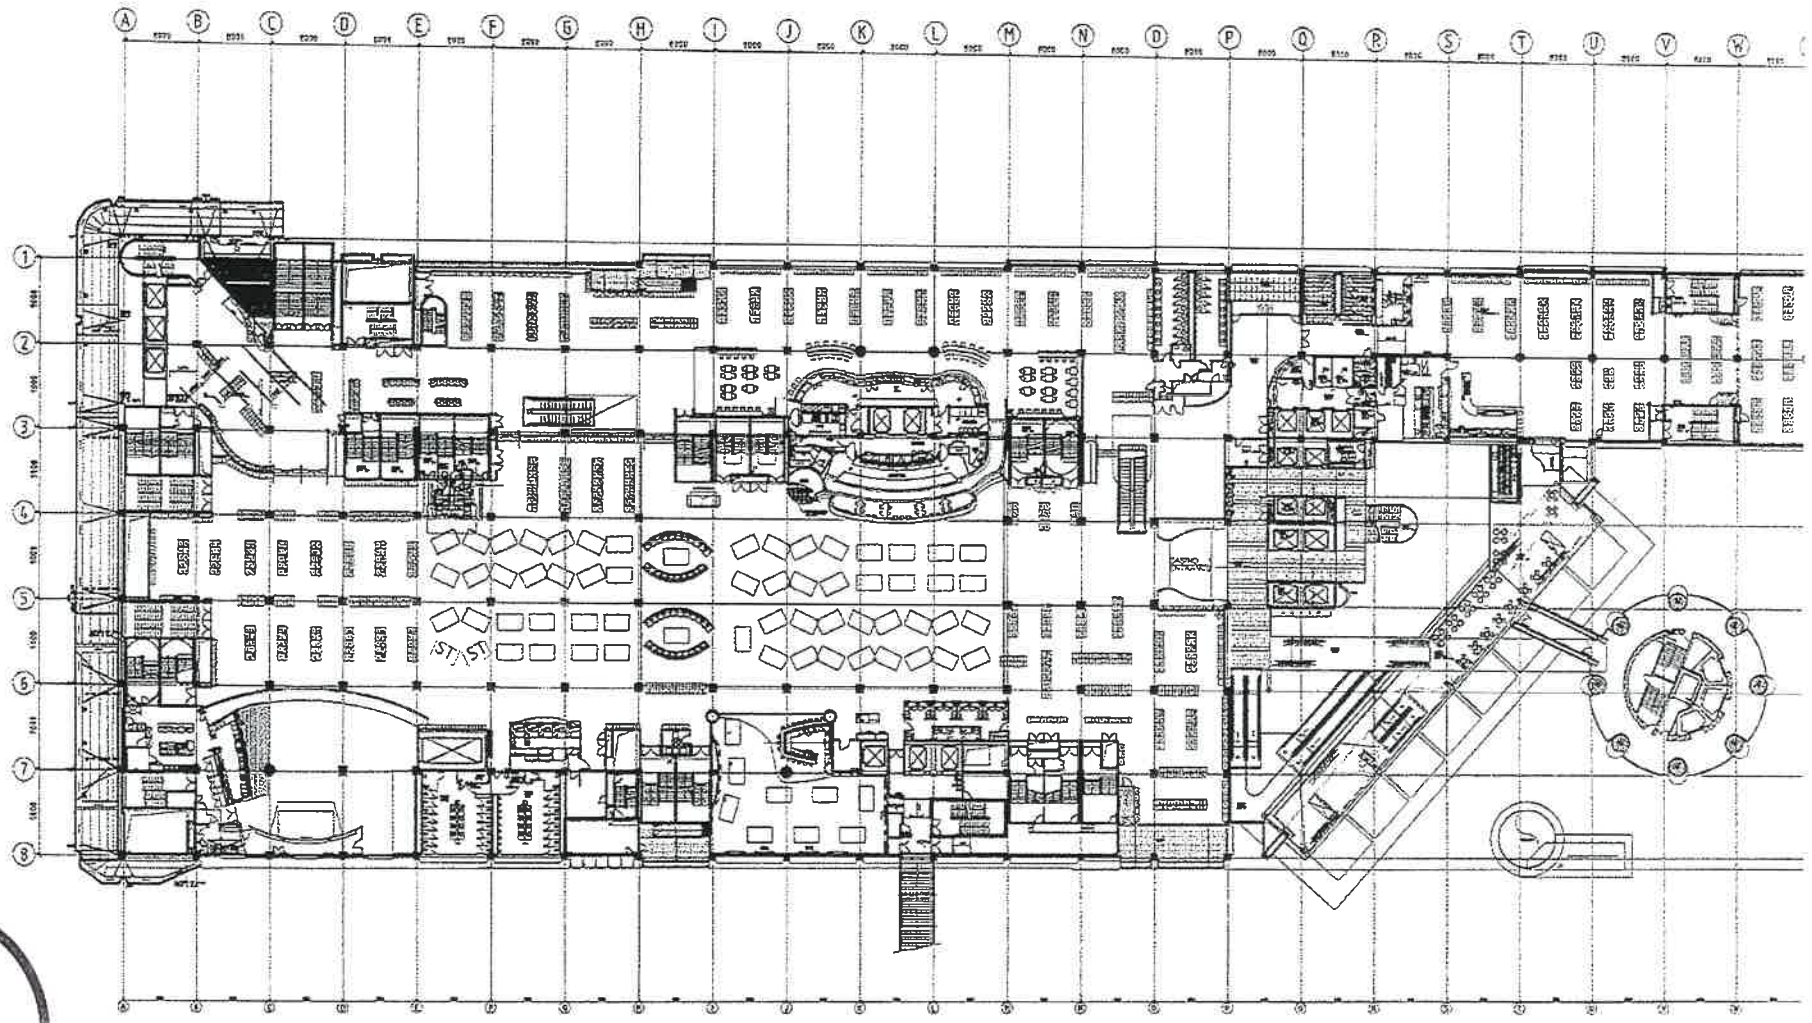

ST denotes ubstitute table

GAMBLING COMMISSION


Moller Architects

Sky City Entertainment Group
Gaming Layouts

Level 2 Gaming Layout
SKYCITY - 45 Machine Removal
(Temporary)
13/02/2012

5132C A1202

2012 L2 001A

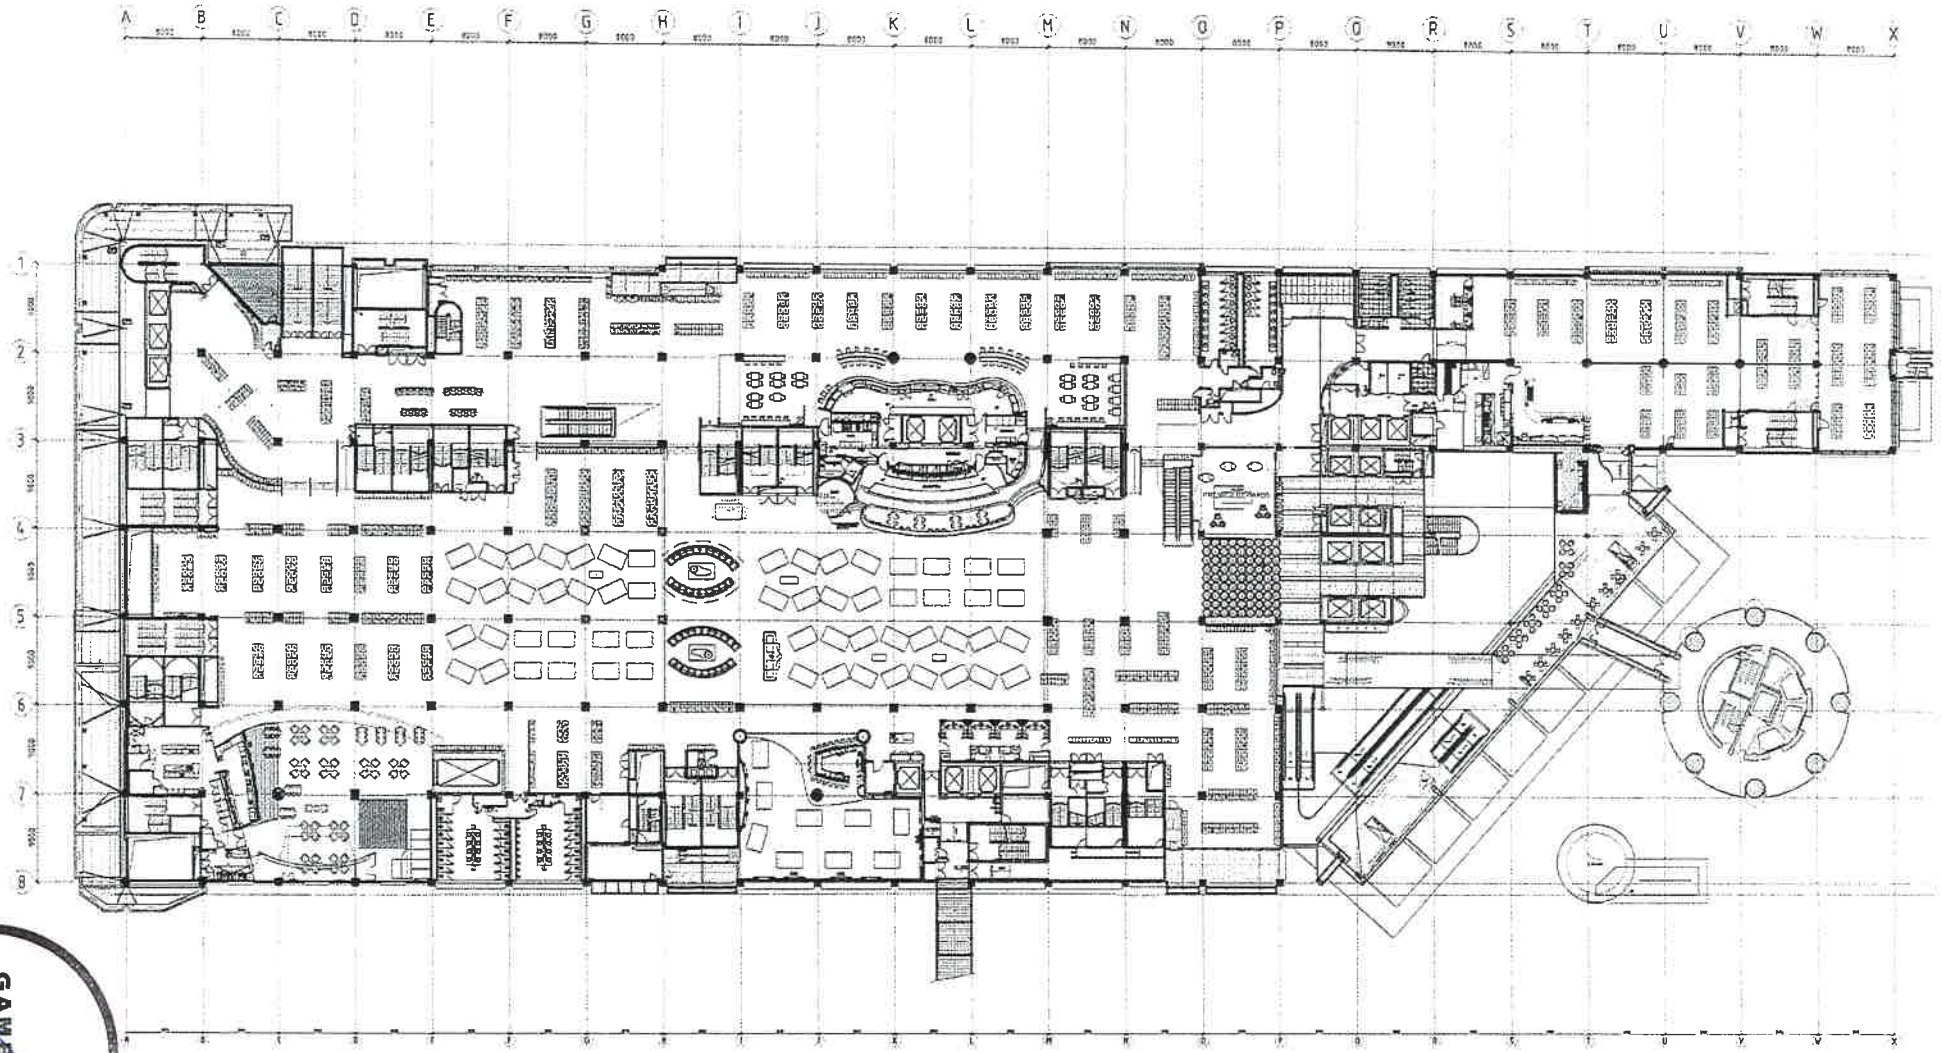

GAMBLING COMMISSION

Moller Architects

Call +64 9 3570686
Fax +64 9 3570569

SKYCITY ENTERTAINMENT GROUP

Sky City Entertainment Group
Gaming Layouts


Level 2 Gaming Layout
SKYCITY - 40 Machines placement

04/04/2012

5132C

A1202

2012 L2 001B

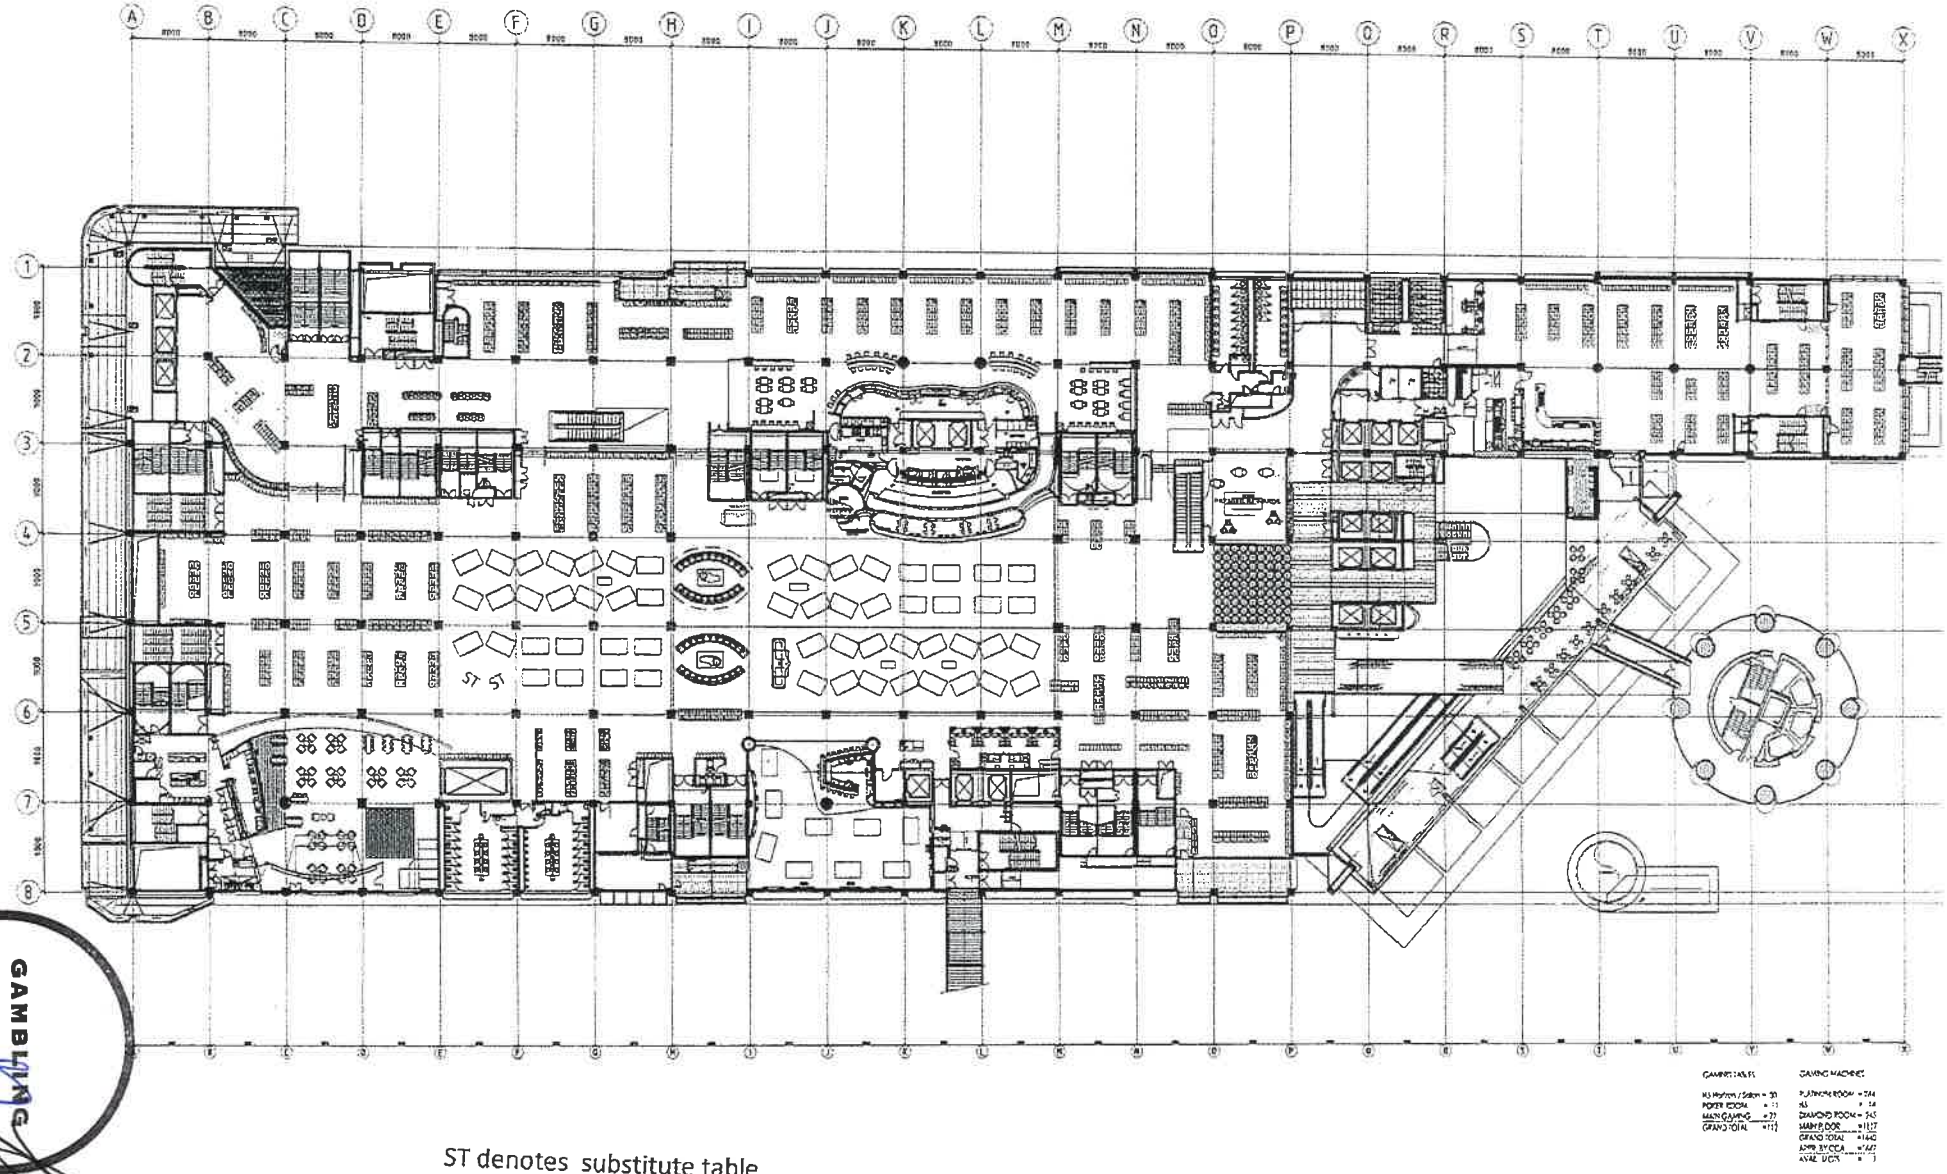

GAMBLING COMMISSION

ST denotes substitute table

Moller Architects

Call +64 9 3570080
Fax +64 9 3570089

Level 13 West Plaza
#3 Albert Street
PO Box 105-240
Auckland, New Zealand

SKYCITY ENTERTAINMENT GROUP

Sky City Entertainment Group
Gaming Layouts

* Refer to Revision 1 for Original Signatures
Main Contractor shall verify all dimensions before commencing work.
This drawing shall be read in conjunction with all relevant documents.
Copyright © Craig Craig Moller Architects Limited 2002


Level 2 Gaming Layout
SKYCITY - 40 Machines placement

04/04/2012

5132C

A1202

2012 L2 001C

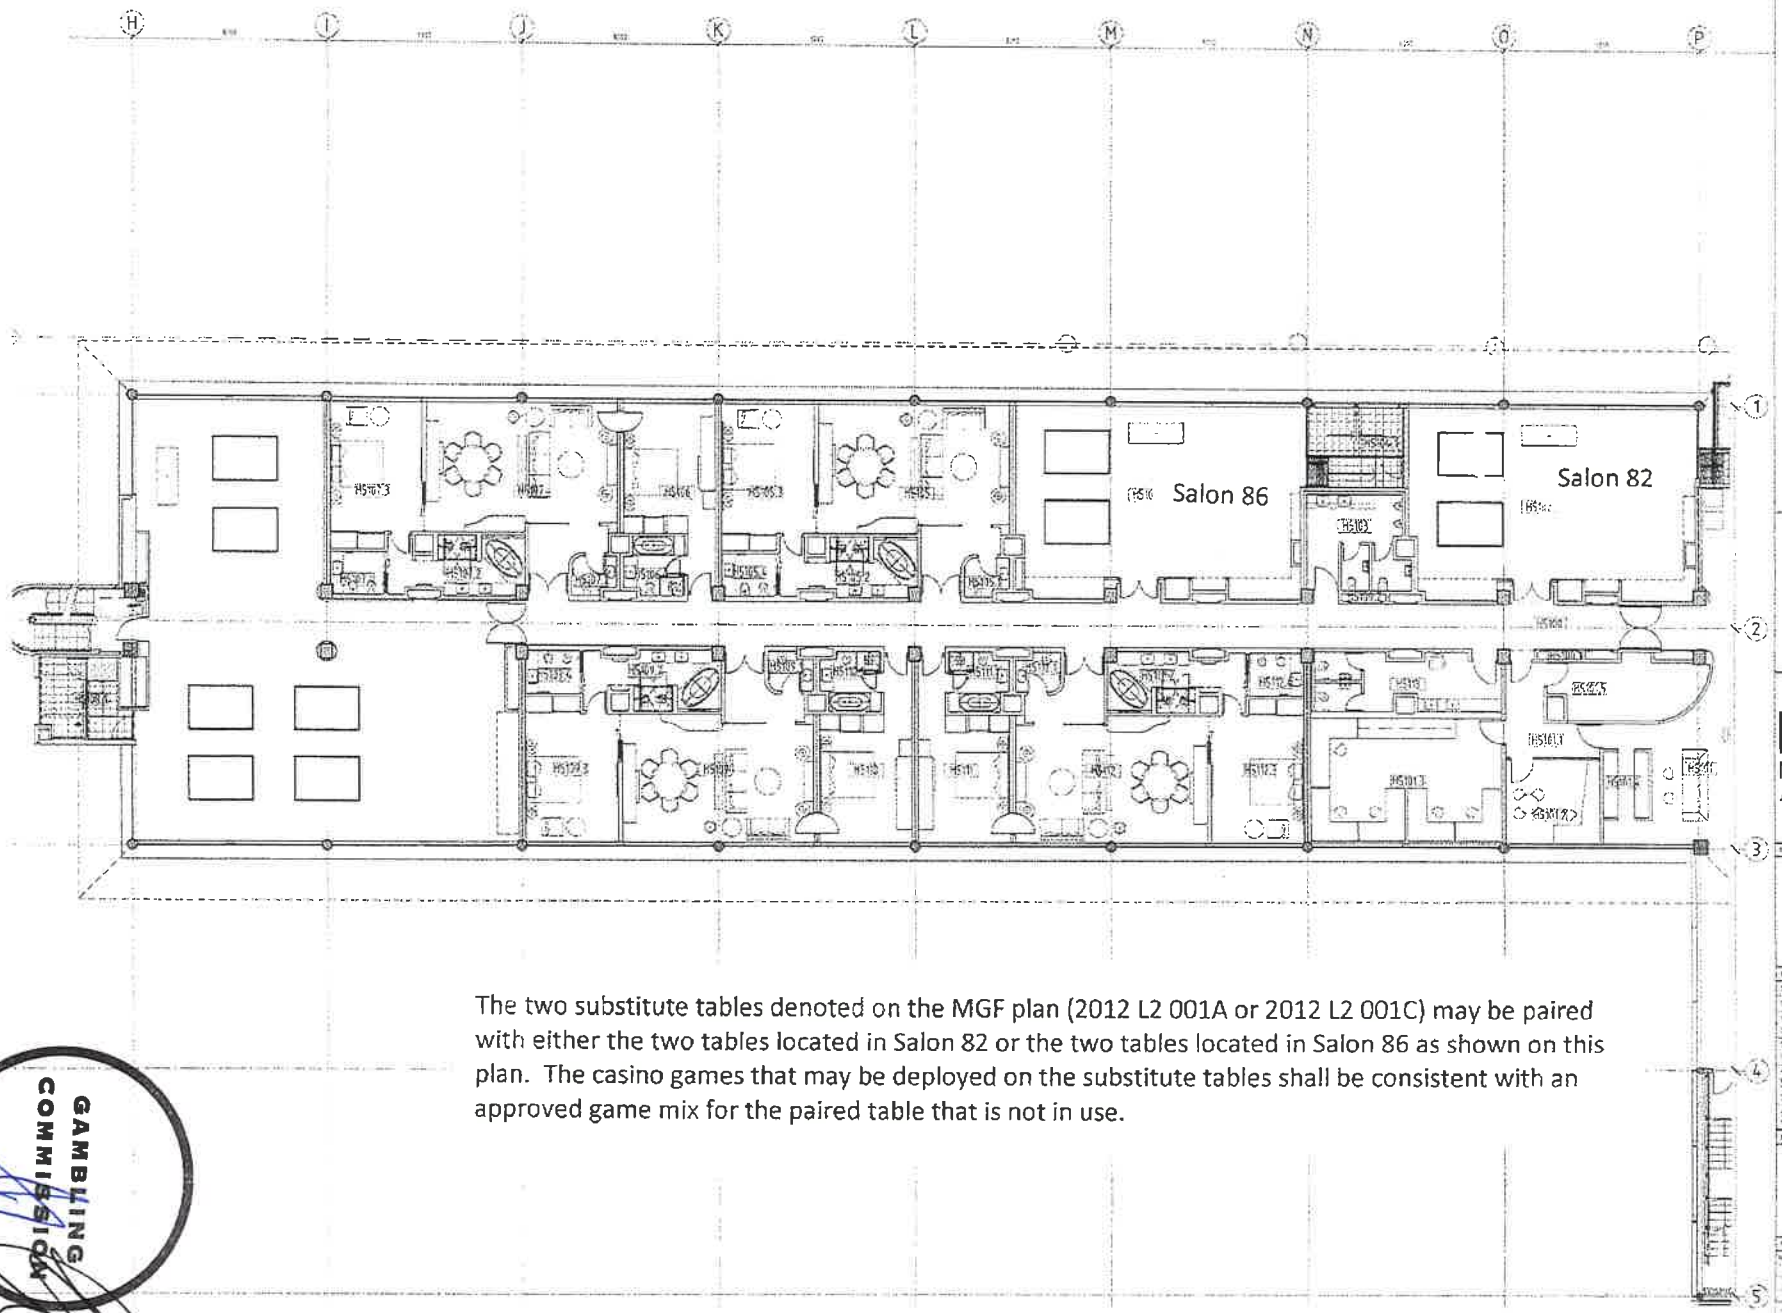

The two substitute tables denoted on the MGF plan (2012 L2 001A or 2012 L2 001C) may be paired with either the two tables located in Salon 82 or the two tables located in Salon 86 as shown on this plan. The casino games that may be deployed on the substitute tables shall be consistent with an approved game mix for the paired table that is not in use.

GAMBLING COMMISSION

01 H5 PLAN - FURNITURE PLAN
1:100 @ A1 1:200 @ A3

Moller Architects

SKYCITY
LEVEL H4, H5 & H5
New VIP Gaming for SkyCity

FINISHES
H5 FURNITURE PLAN

H5 SOUTH

A5255 A 1922

2012 L5S 001A